


Serial number: 144661
©Crown copyright and database right 2018
Ordnance Survey licence 100048957
Reproduction in whole or in part is prohibited
without the prior permission of Ordnance Survey

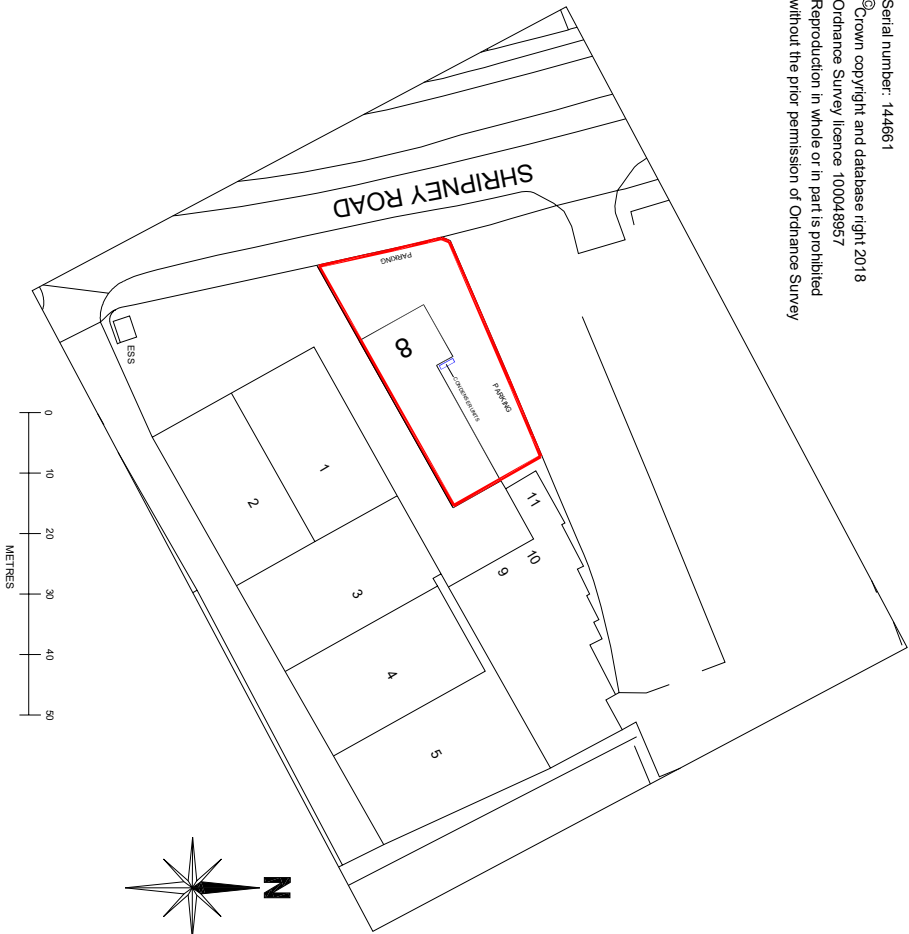

LOCATION PLAN

1:1250@A3

REV	AMENDMENT	DATE	CHD

Annex 29
Building Consultancy

CLIENT
-

PROJECT 8 CLOCK PARK SHRIPNEY ROAD PO22 8NH PO22 8NH			
DRAWING TITLE LOCATION PLAN BLOCK PLAN			
SCALE 1:200@A3 1:1250@A3	DRAWN BY MAS	CHECKED -	DATE AUG'18
DRAWING NUMBER 02-10	REVISION -		

ARUN DISTRICT COUNCIL BE/100/18/PL