



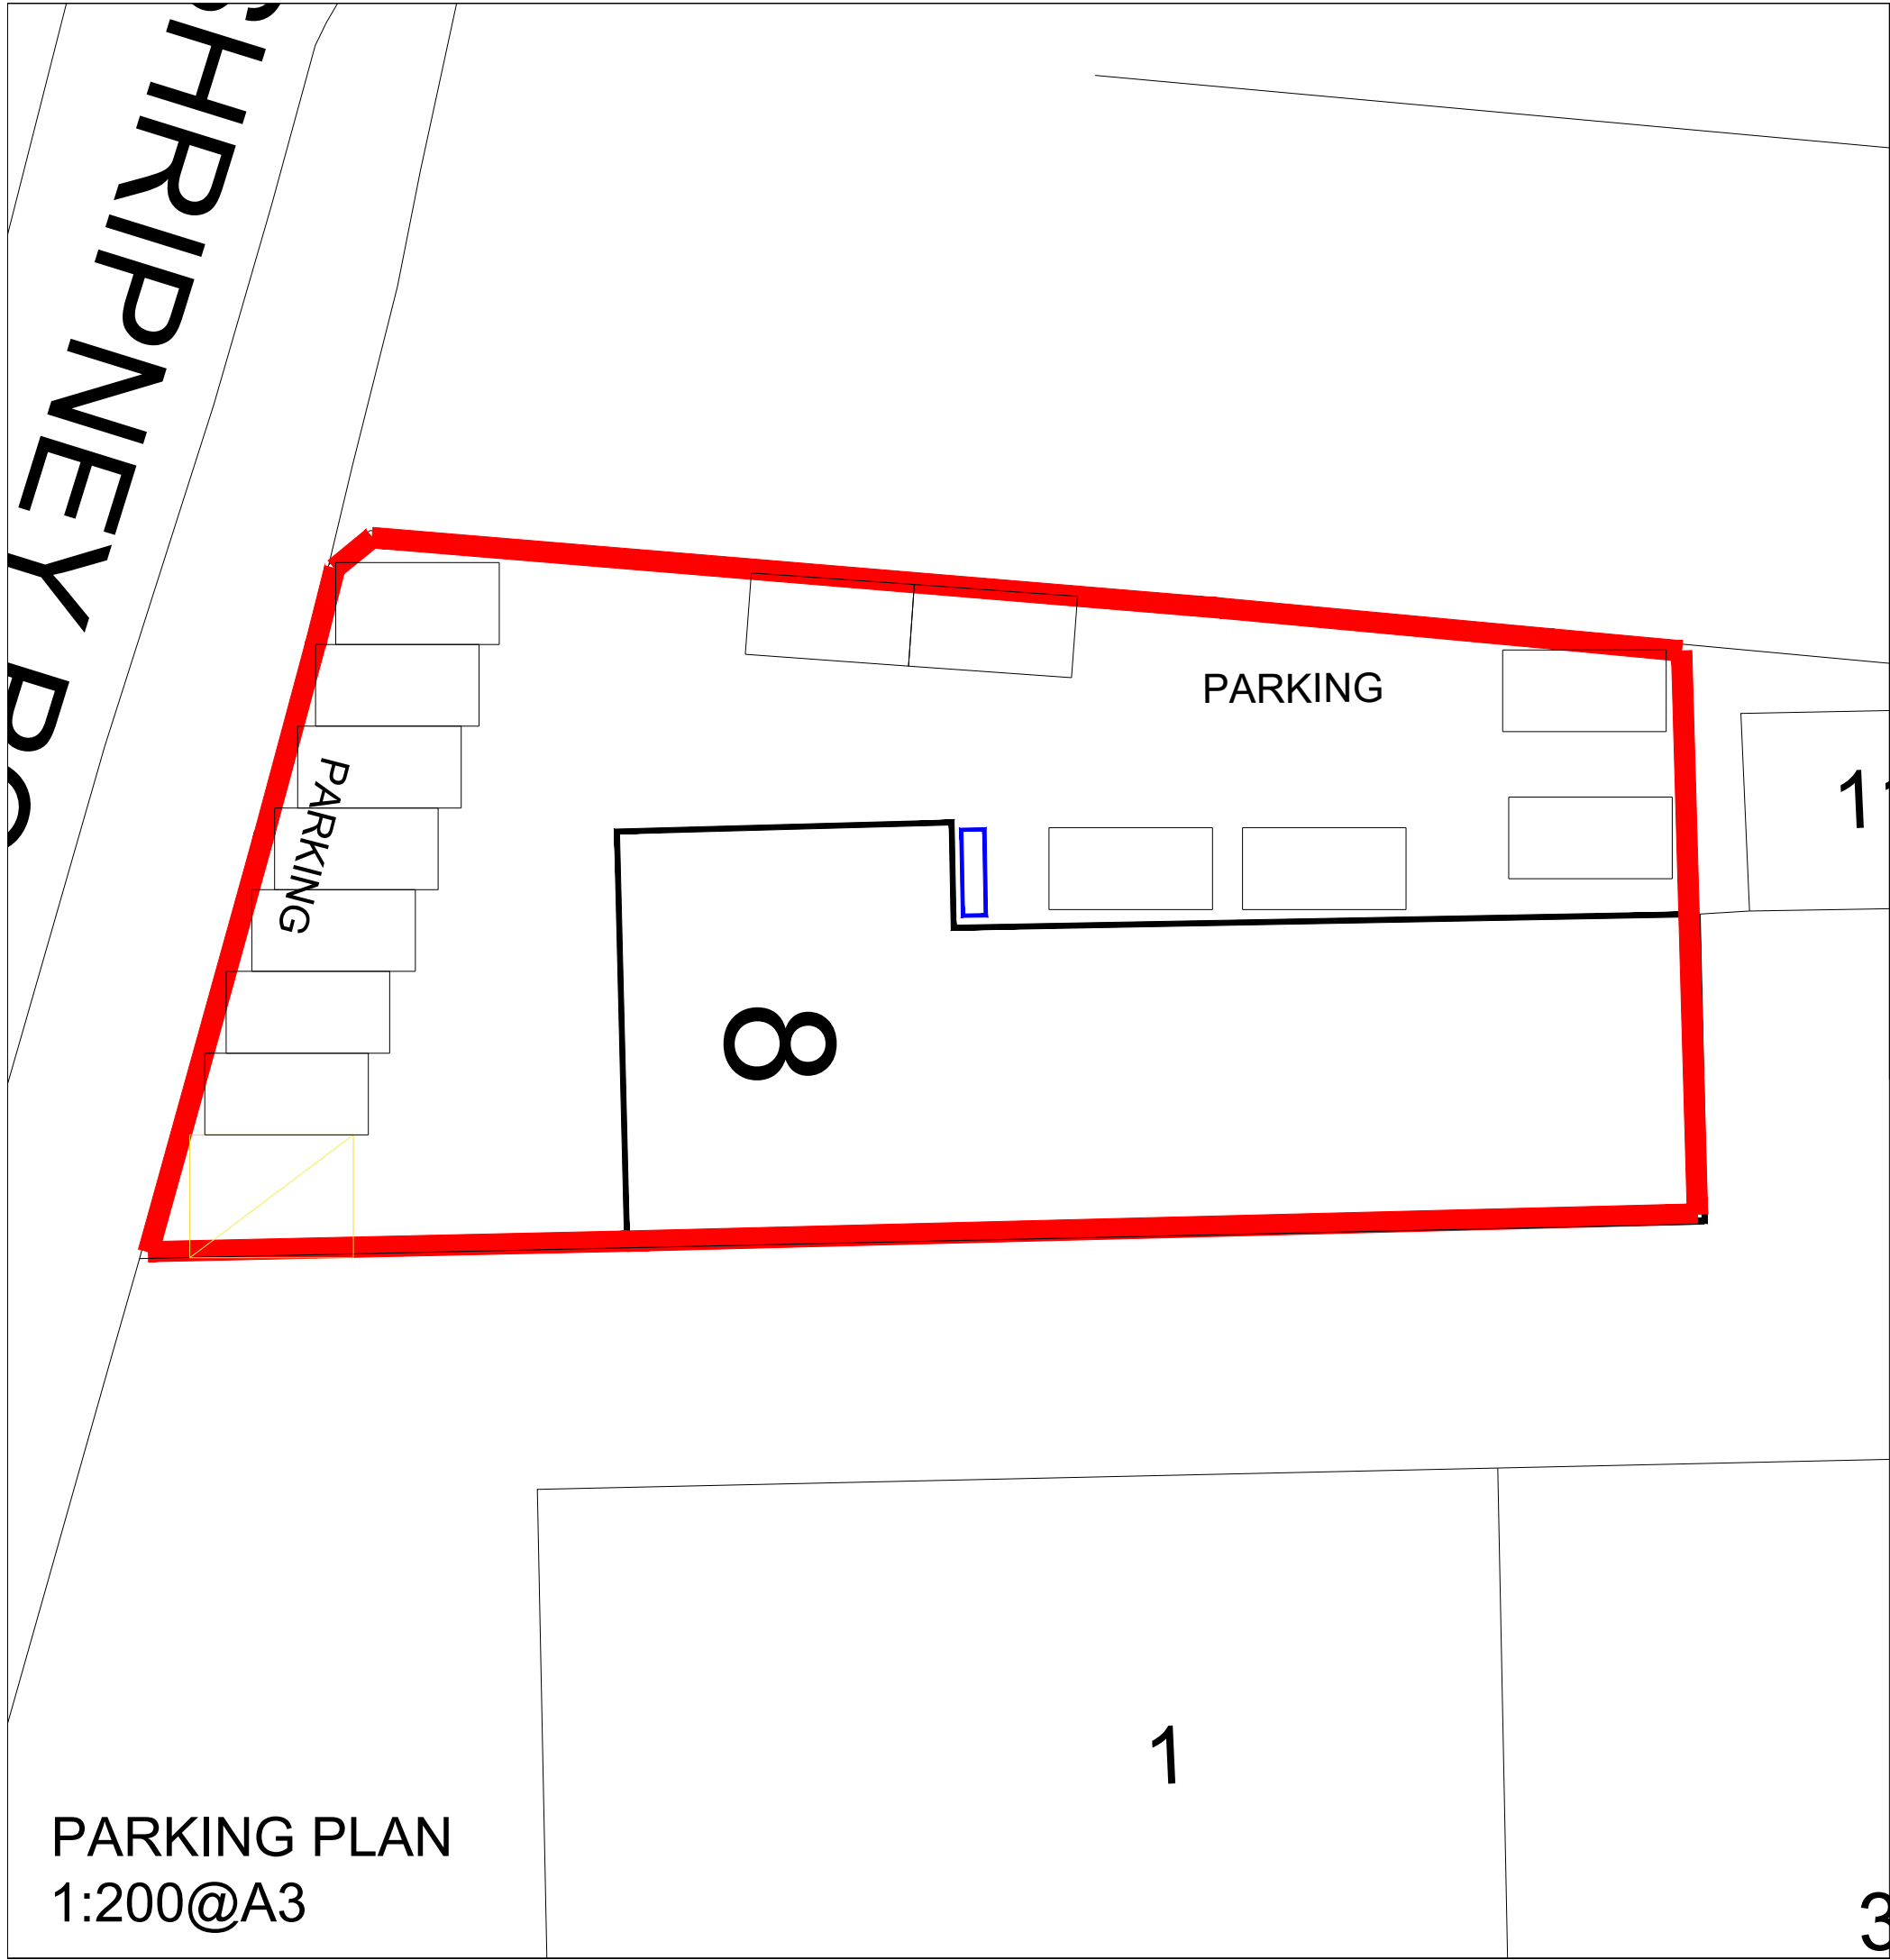

LOCATION PLAN
1:1250@A3

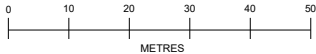

REV	AMENDMENT	DATE	CHKD
Annex 29 <i>Building Consultancy</i>			
CLIENT -			
PROJECT 8 CLOCK PARK SHRIPNEY ROAD BOGNOR REGIS PO22 9NH			
DRAWING TITLE LOCATION PLAN PARKING PLAN			
SCALE 1:200@A3 1:1250@A3	DRAWN BY DH	CHECKED -	DATE AUG'18
DRAWING NUMBER 02-11-B			REVISION -