

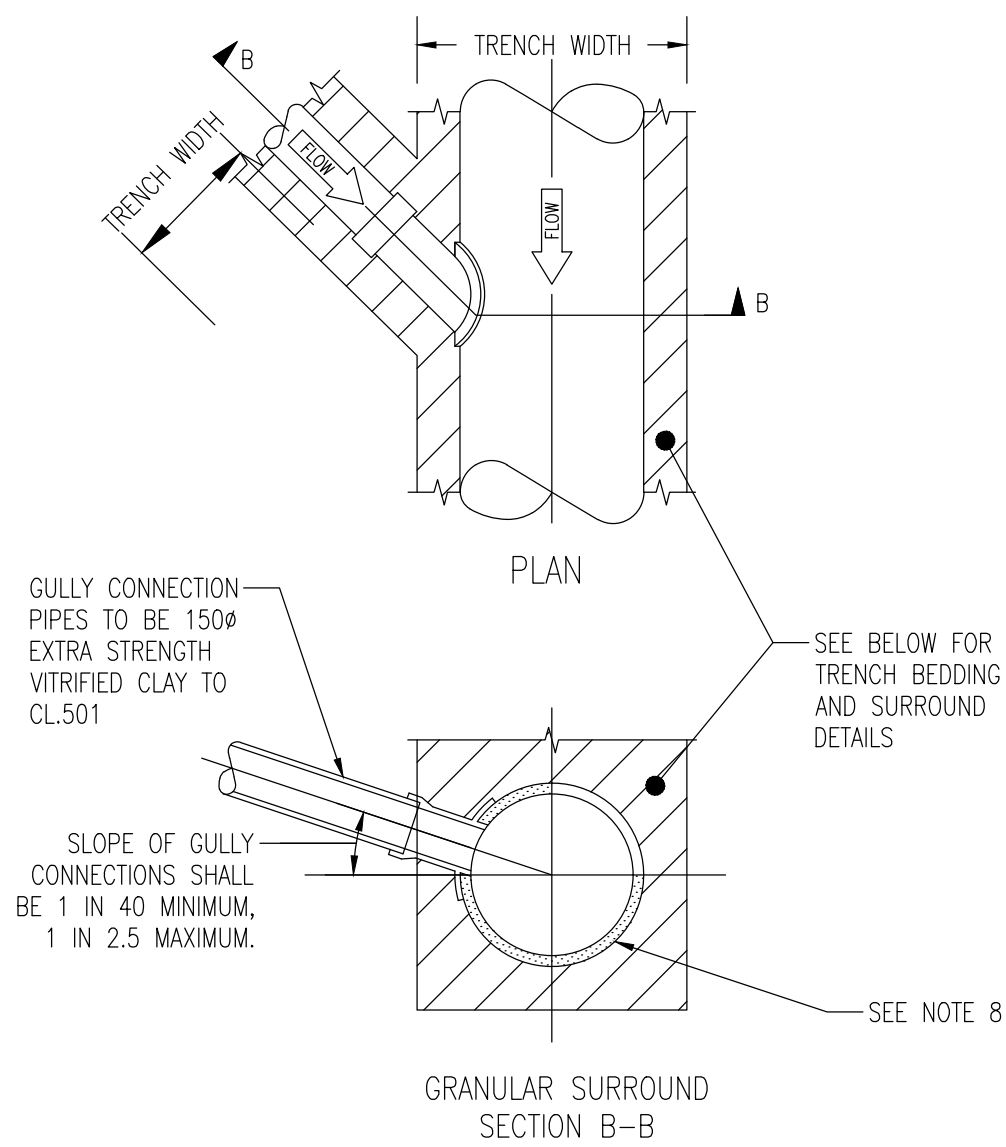
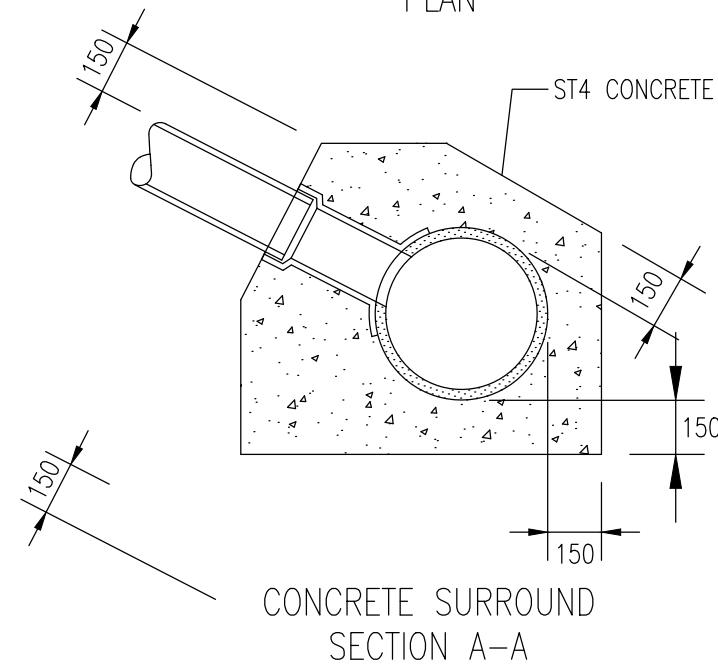
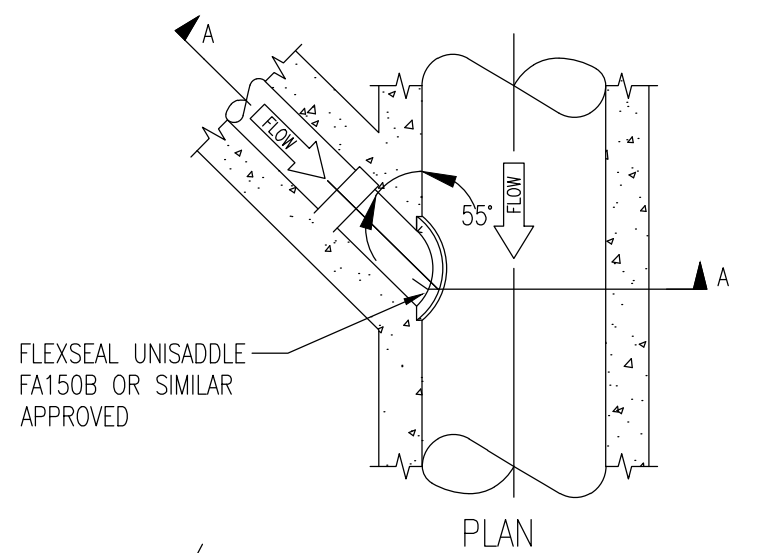
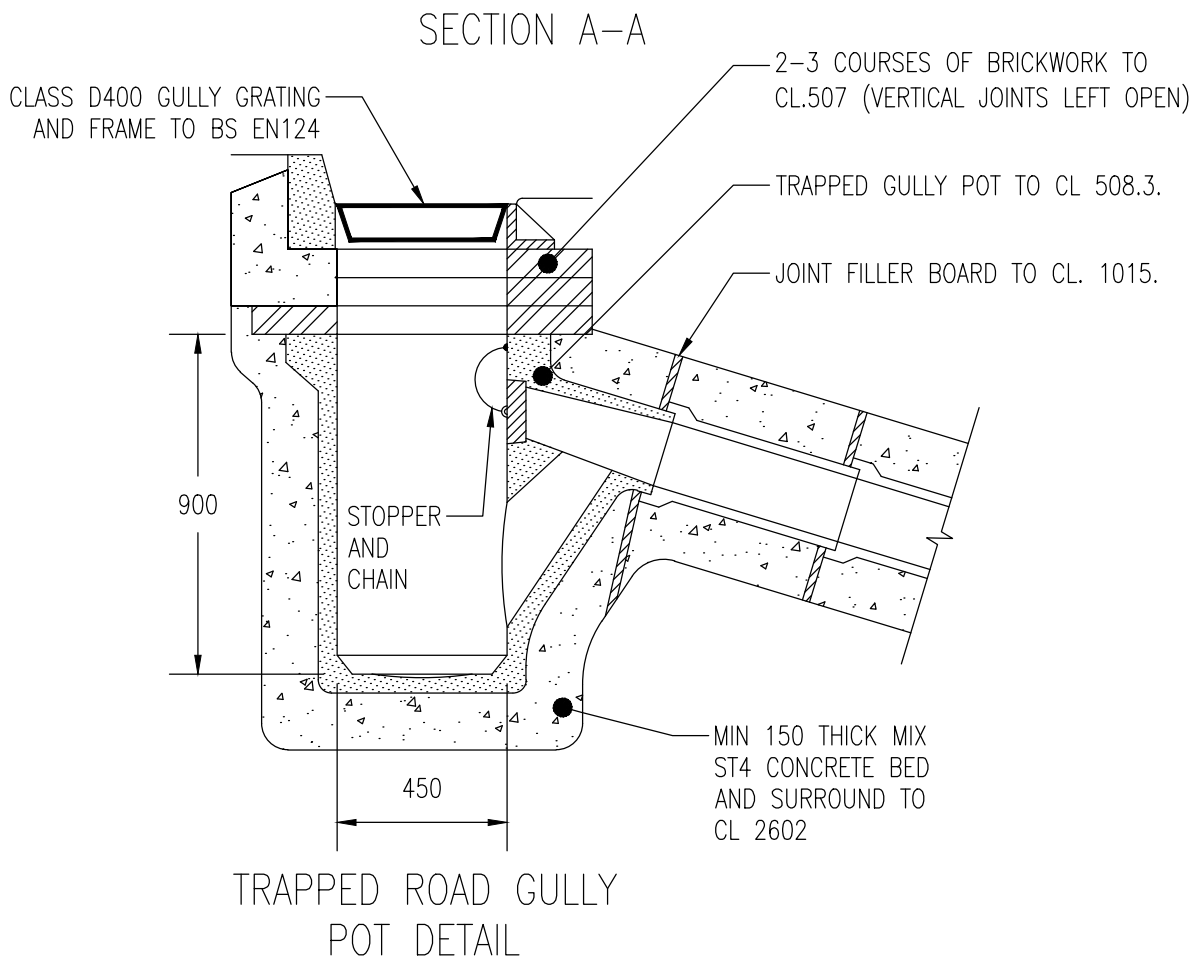
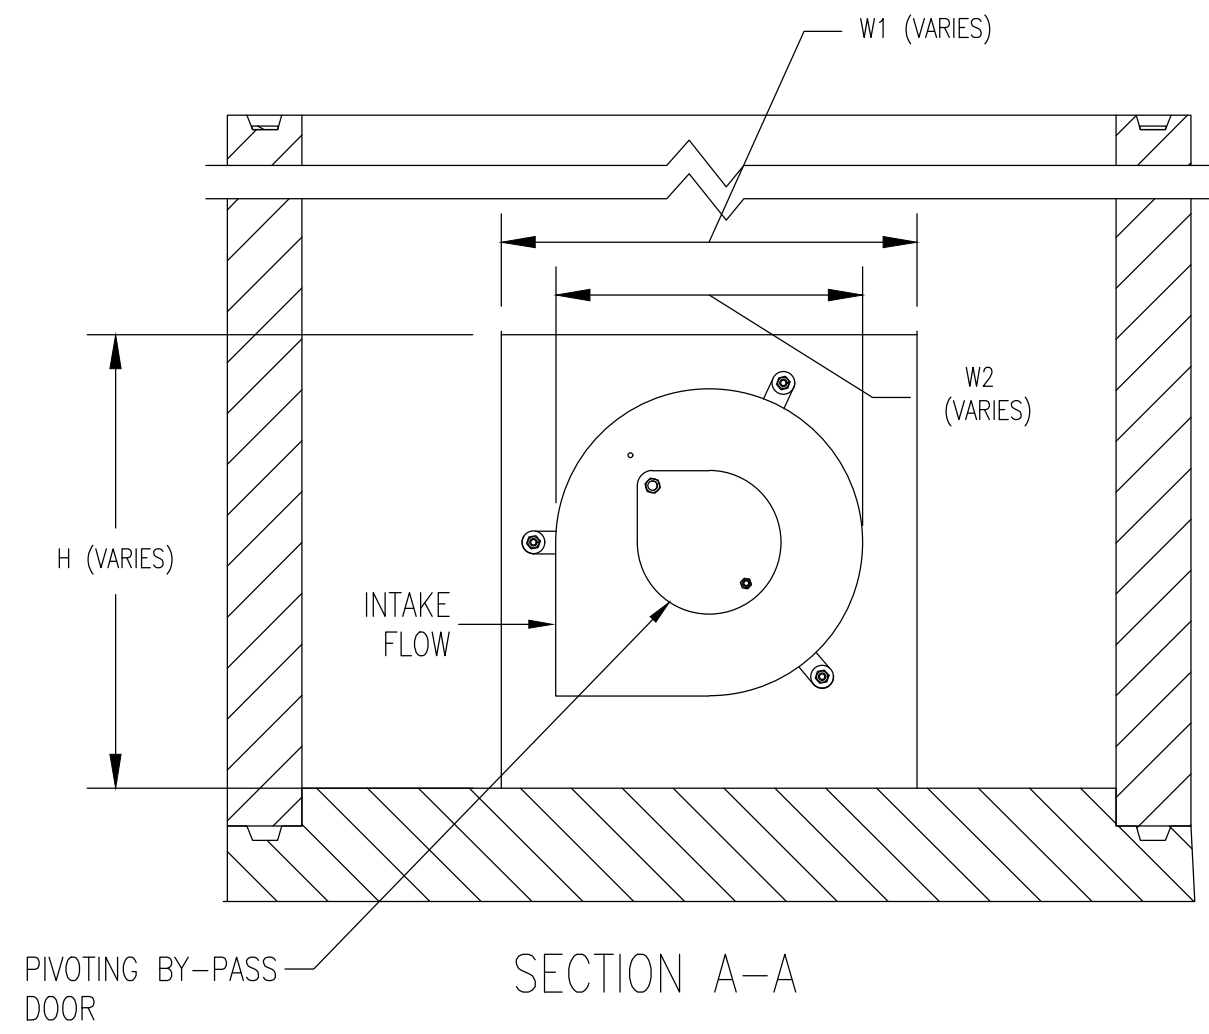
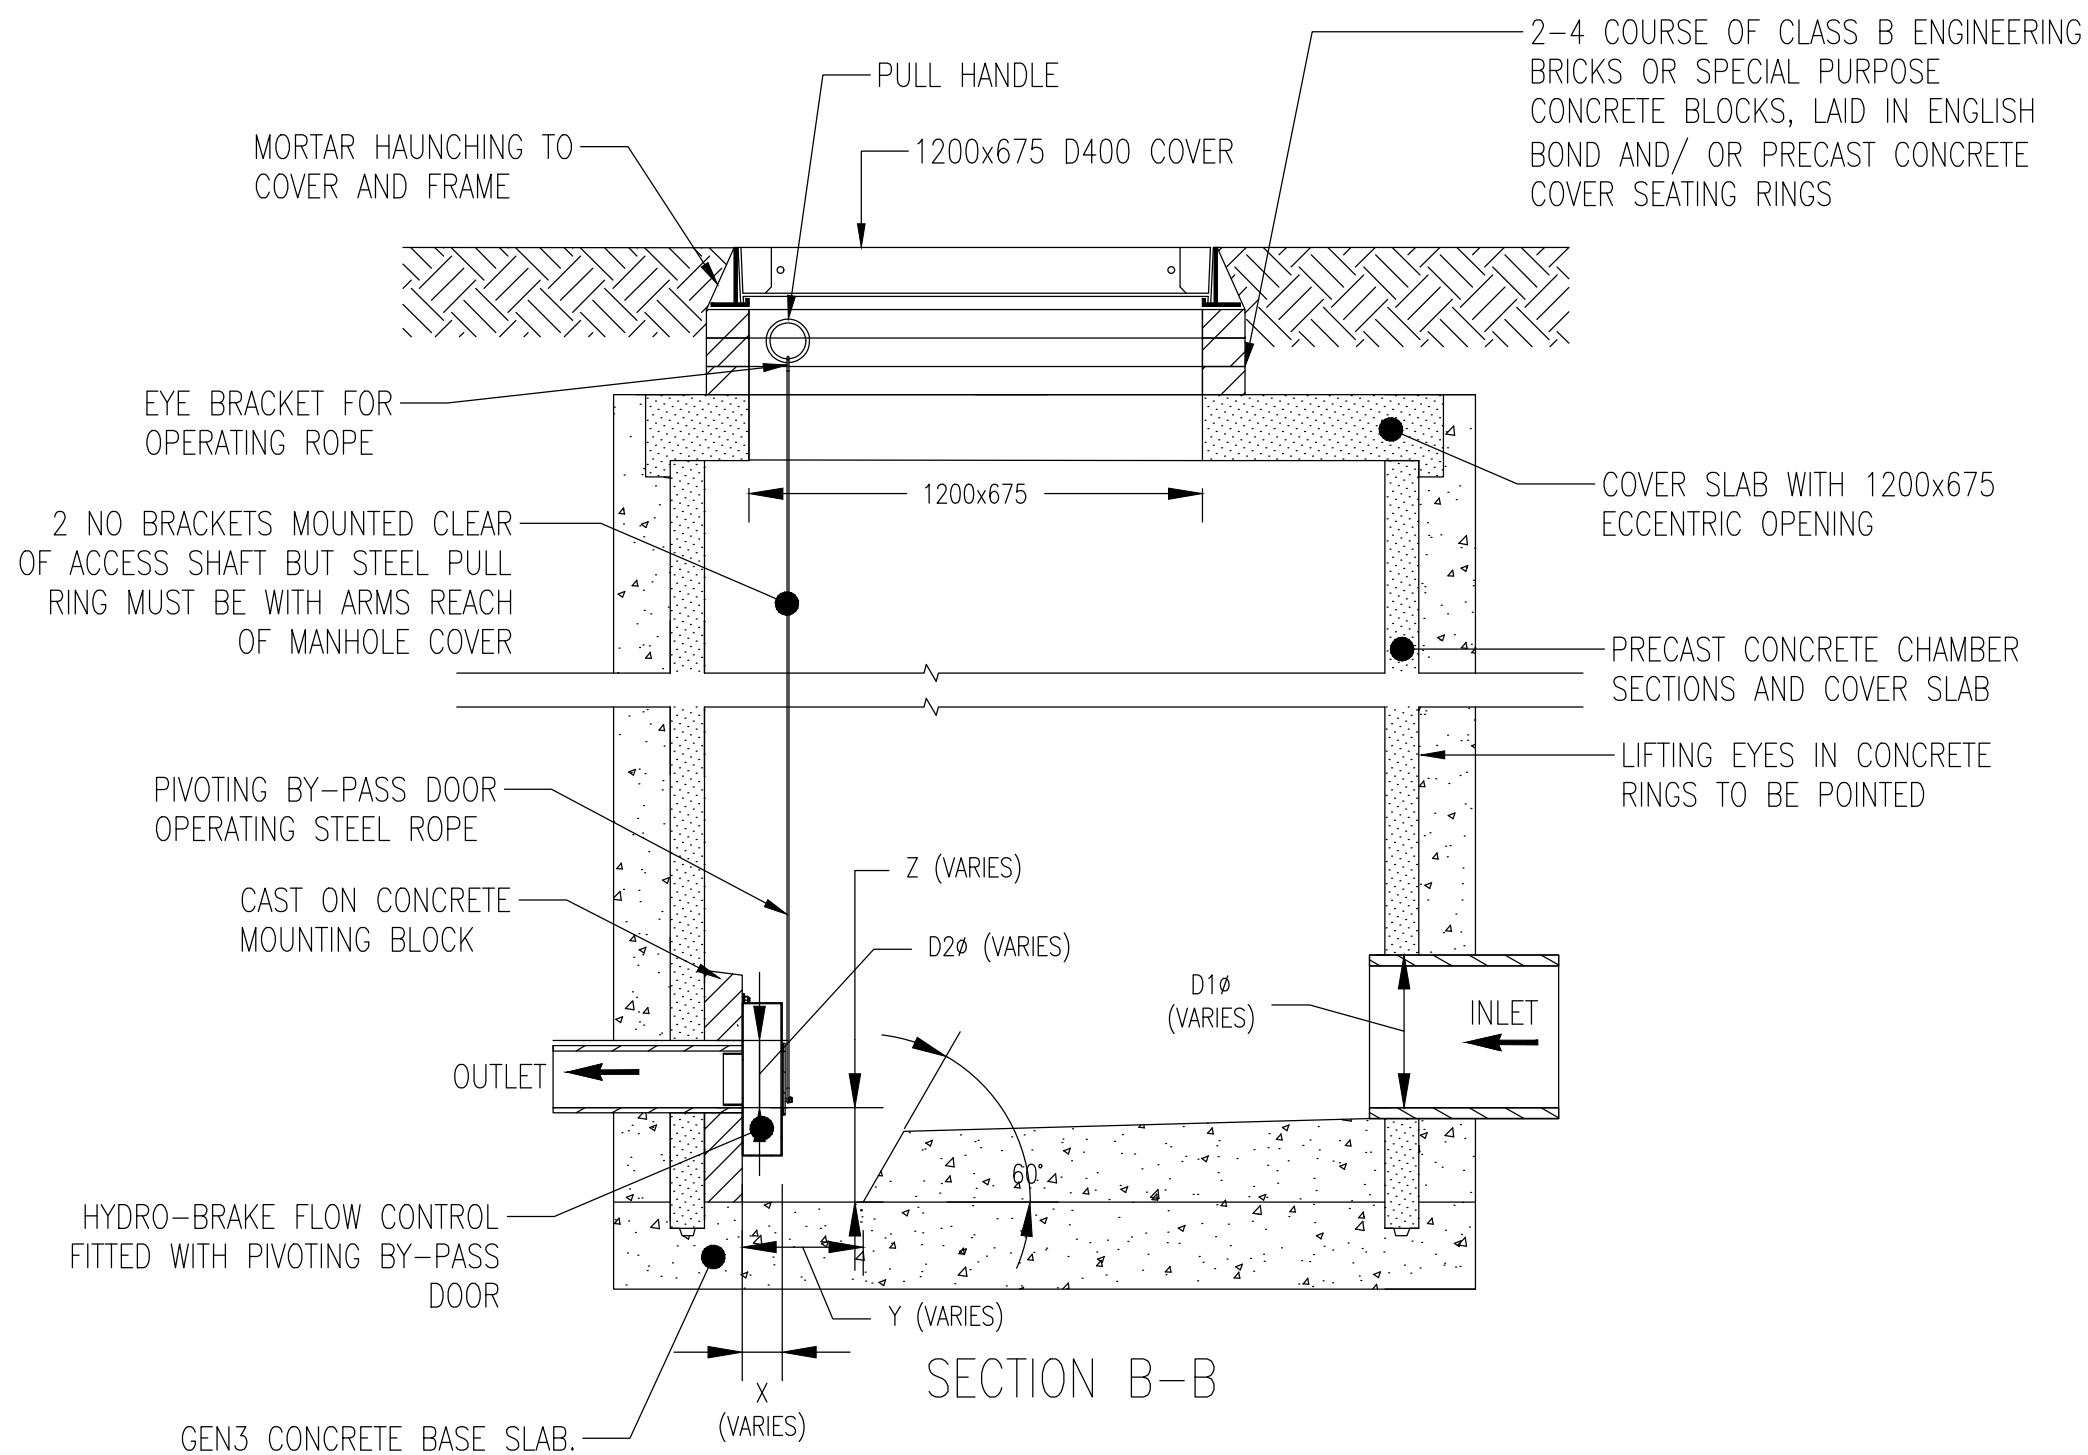


DO NOT SCALE

- DO NOT SCALE. ALL DIMENSIONS IN MILLIMETRES UNLESS OTHERWISE STATED
- FOR GENERAL DRAINAGE NOTES REFER TO DRAWING 70052500-WSP-HDG-S104-DR-CD-00001 (DRAINAGE NOTES)
- ALL WORKS TO BE IN ACCORDANCE WITH THE RELEVANT PROVISIONS OF THE SPECIFICATION DOCUMENT SEWERS FOR ADOPTION 7TH EDITION. THE CLAUSE NUMBERS REFERRED BELOW RELATE TO THE SPECIFICATION ABOVE
- MANHOLE COVERS AND FRAMES SHALL COMPLY WITH BS EN 124, BS7903 AND CLAUSE E2.32. MANHOLE FRAMES SHALL BE SET LEVEL, BEDDED AND HAUNCHED TO CLAUSE E6.7
- MANHOLE FRAME SHALL BE SEATED ON AT 2-4 COURSES OF CLASS B ENGINEERING BRICKS OR PRECAST CONCRETE FRAME SEATING RINGS TO CLAUSE E6.7
- FOR ROCKER PIPE DETAILS REFER TO CLAUSE E6.6.2
- SEE MANHOLE SCHEDULE FOR SIZE AND TYPE. ALL MANHOLE COVERS TO CONFIRM TO CLAUSE E2.32. NON ROCKING TYPE. MANHOLE COVER TO SUIT BS EN 124 LOADING-HIGHWAYS CLASS D400-REFER TO HA 104/09
- THIS DRAWING SHALL BE READ IN CONJUNCTION WITH ALL RELATED DOCUMENTATION AND STANDARD DETAILS.
- DIMENSIONS SHOWN ARE INDICATIVE ONLY, FOR DETAILS REFER TO MANUFACTURER SPECIFICATIONS.

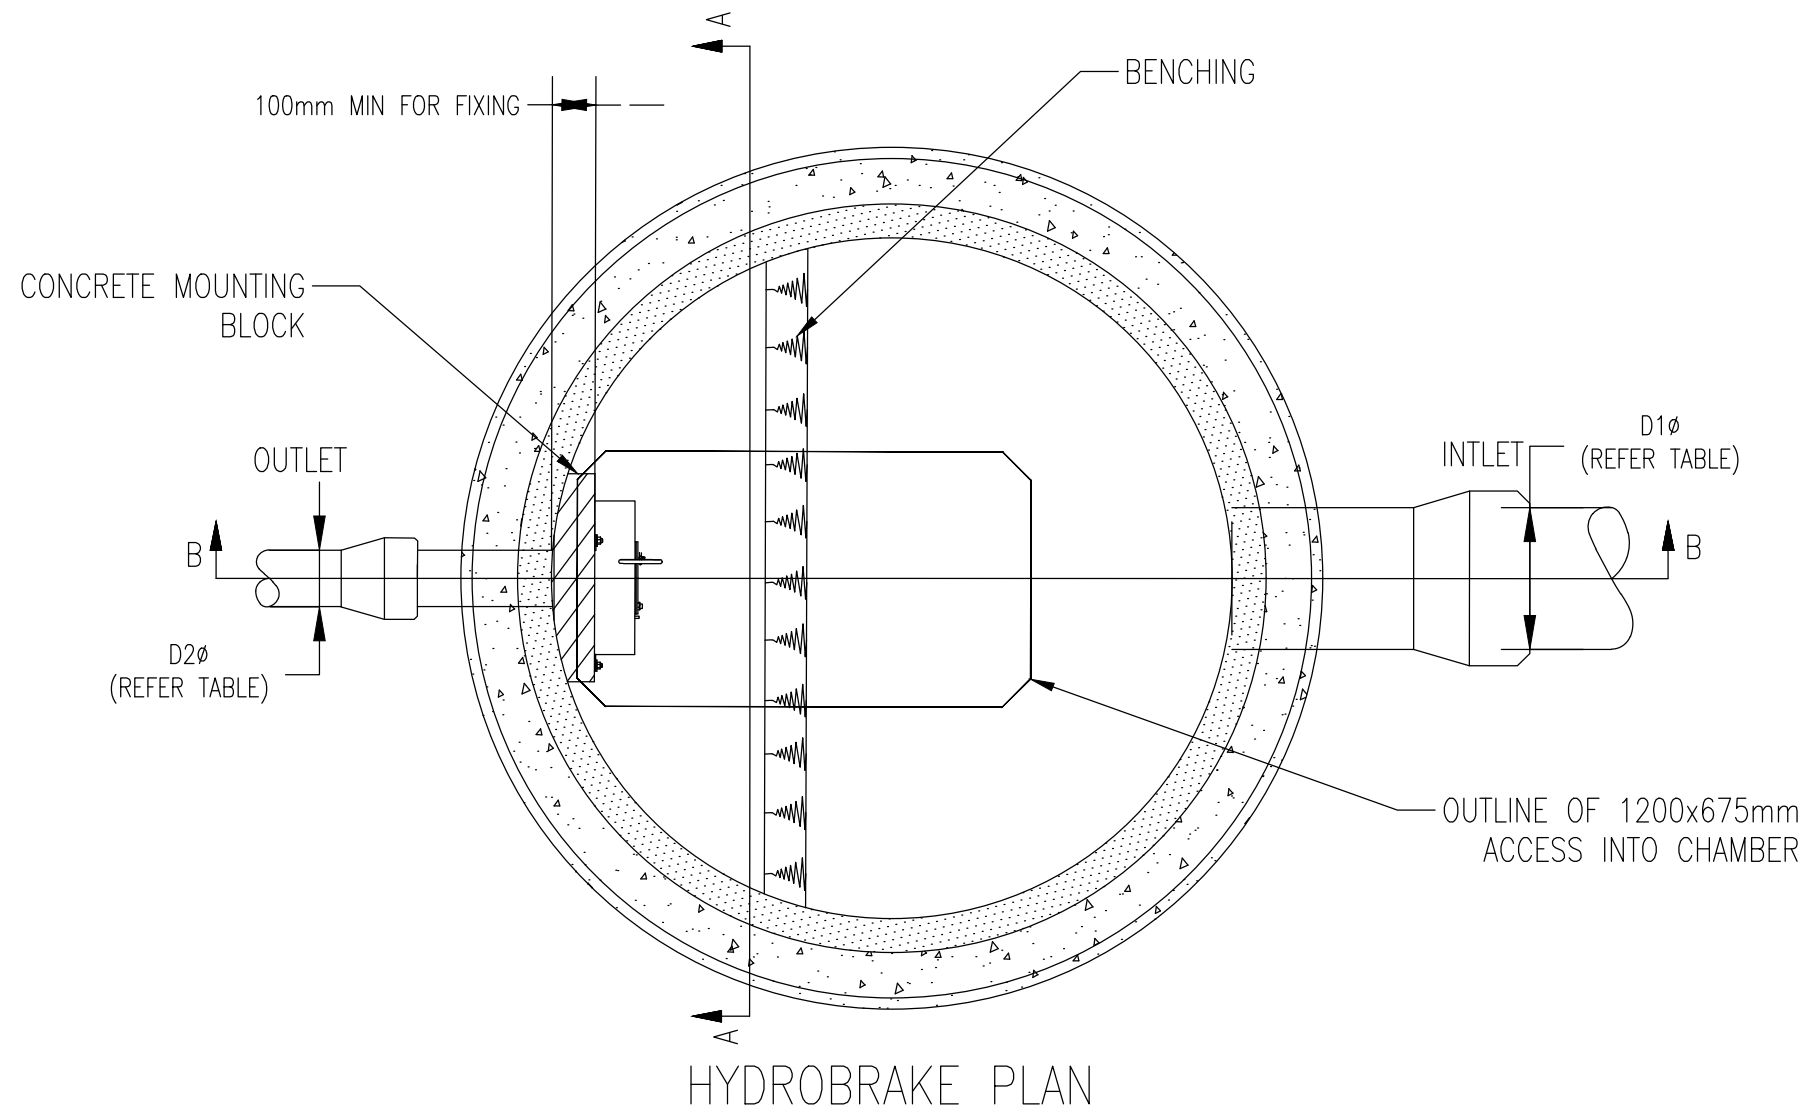

GULLY CONNECTION DETAILS

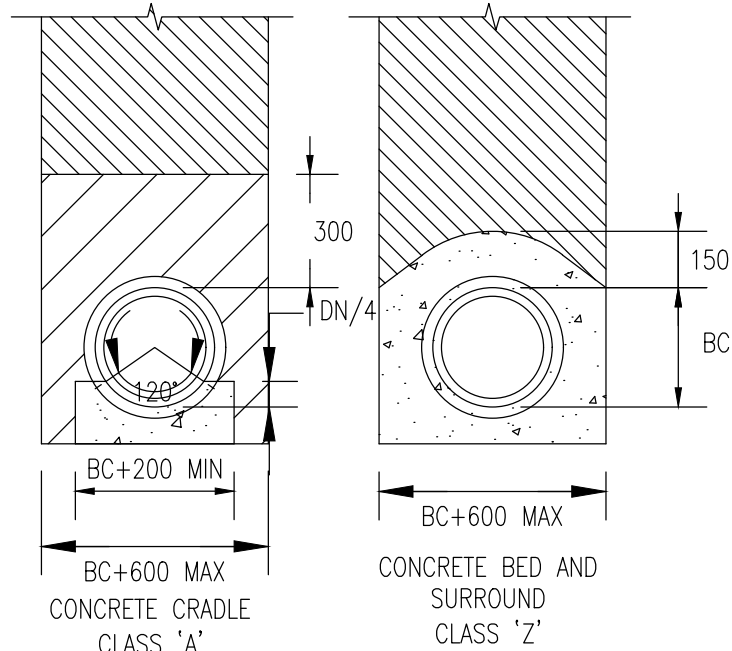

P01	17/01/2020	BT	FIRST ISSUE	RT	RT
REV	DATE	BY	DESCRIPTION	CHK	APP

DRAWING STATUS: S2 - FOR INFORMATION

wsp

Mountbatten House, Basing View, Basingstoke, RG21 4HJ, UK
T+ 44 (0) 1256 318 800, F+ 44 (0) 1256 318 700
wsp.com

CLIENT: BELLWAY HOMES LTD

ARCHITECT: OSP ARCHITECTURE

SITE/PROJECT: NEW BARN LANE, NORTH BERSTED

TITLE: DRAINAGE STANDARD DETAILS
SHEET 3 OF 3

SCALE @ A1:	NTS	CHECKED:	RT	APPROVED:	RT
PROJECT No:	70061643	DESIGNED:	YG	DRAWN:	BT
				DATE:	January 20

DRAWING No:	1643-WSP-XXX-NBL-DR-C-0510	REV:	P01
-------------	----------------------------	------	-----

© WSP UK Ltd