
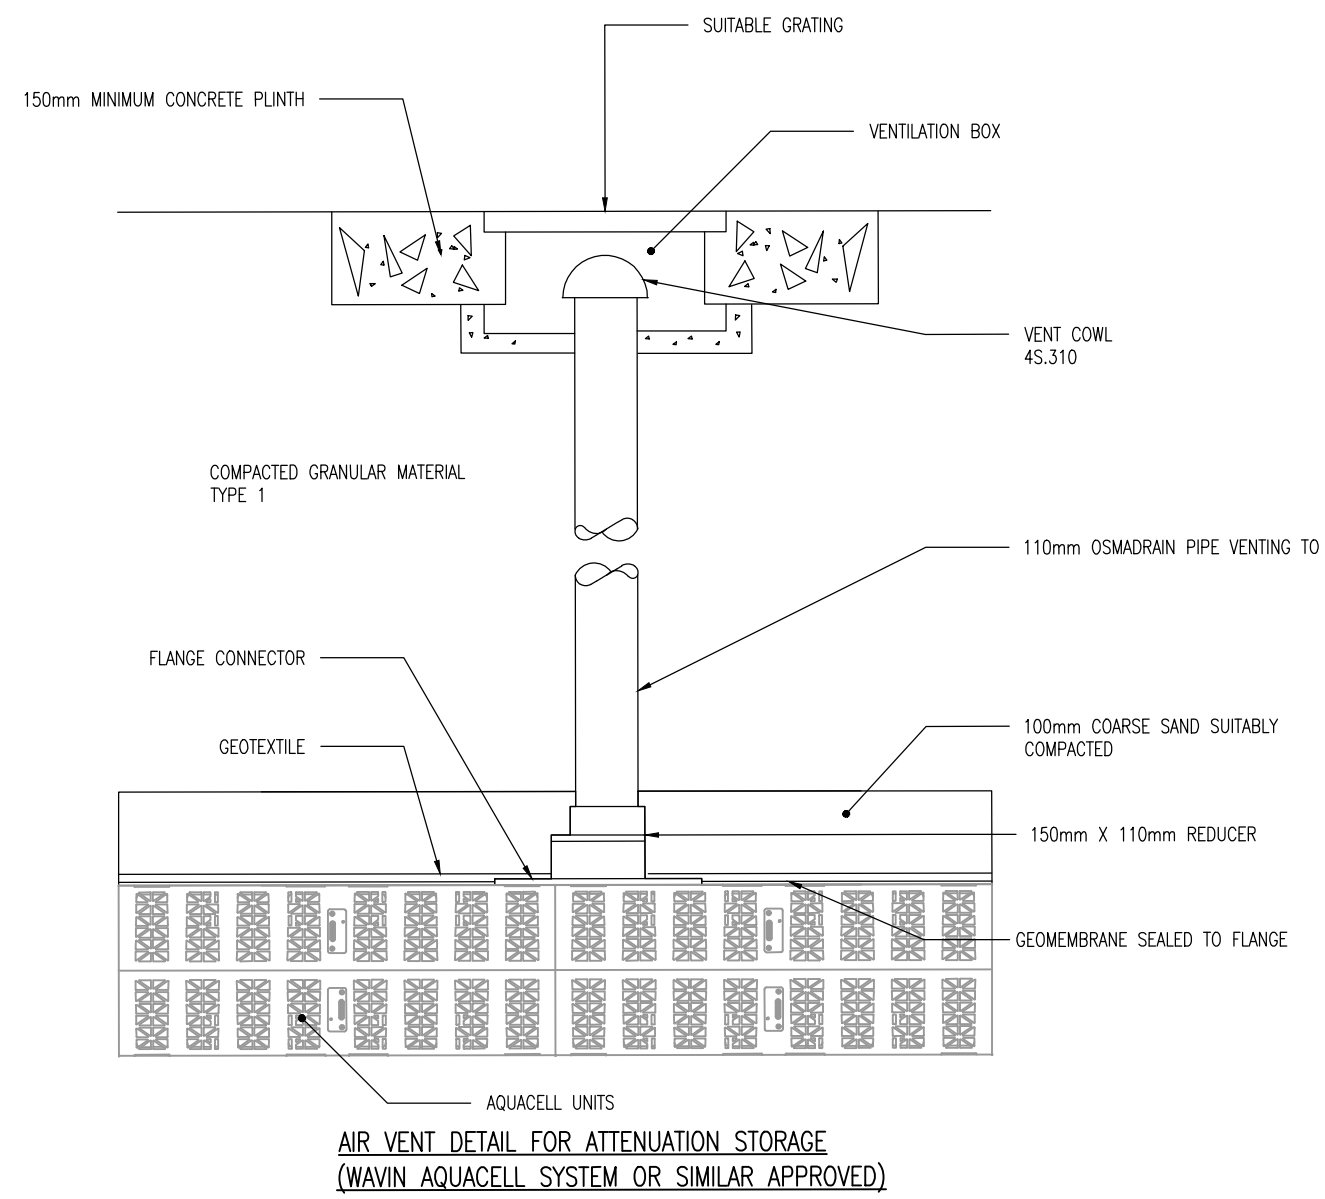
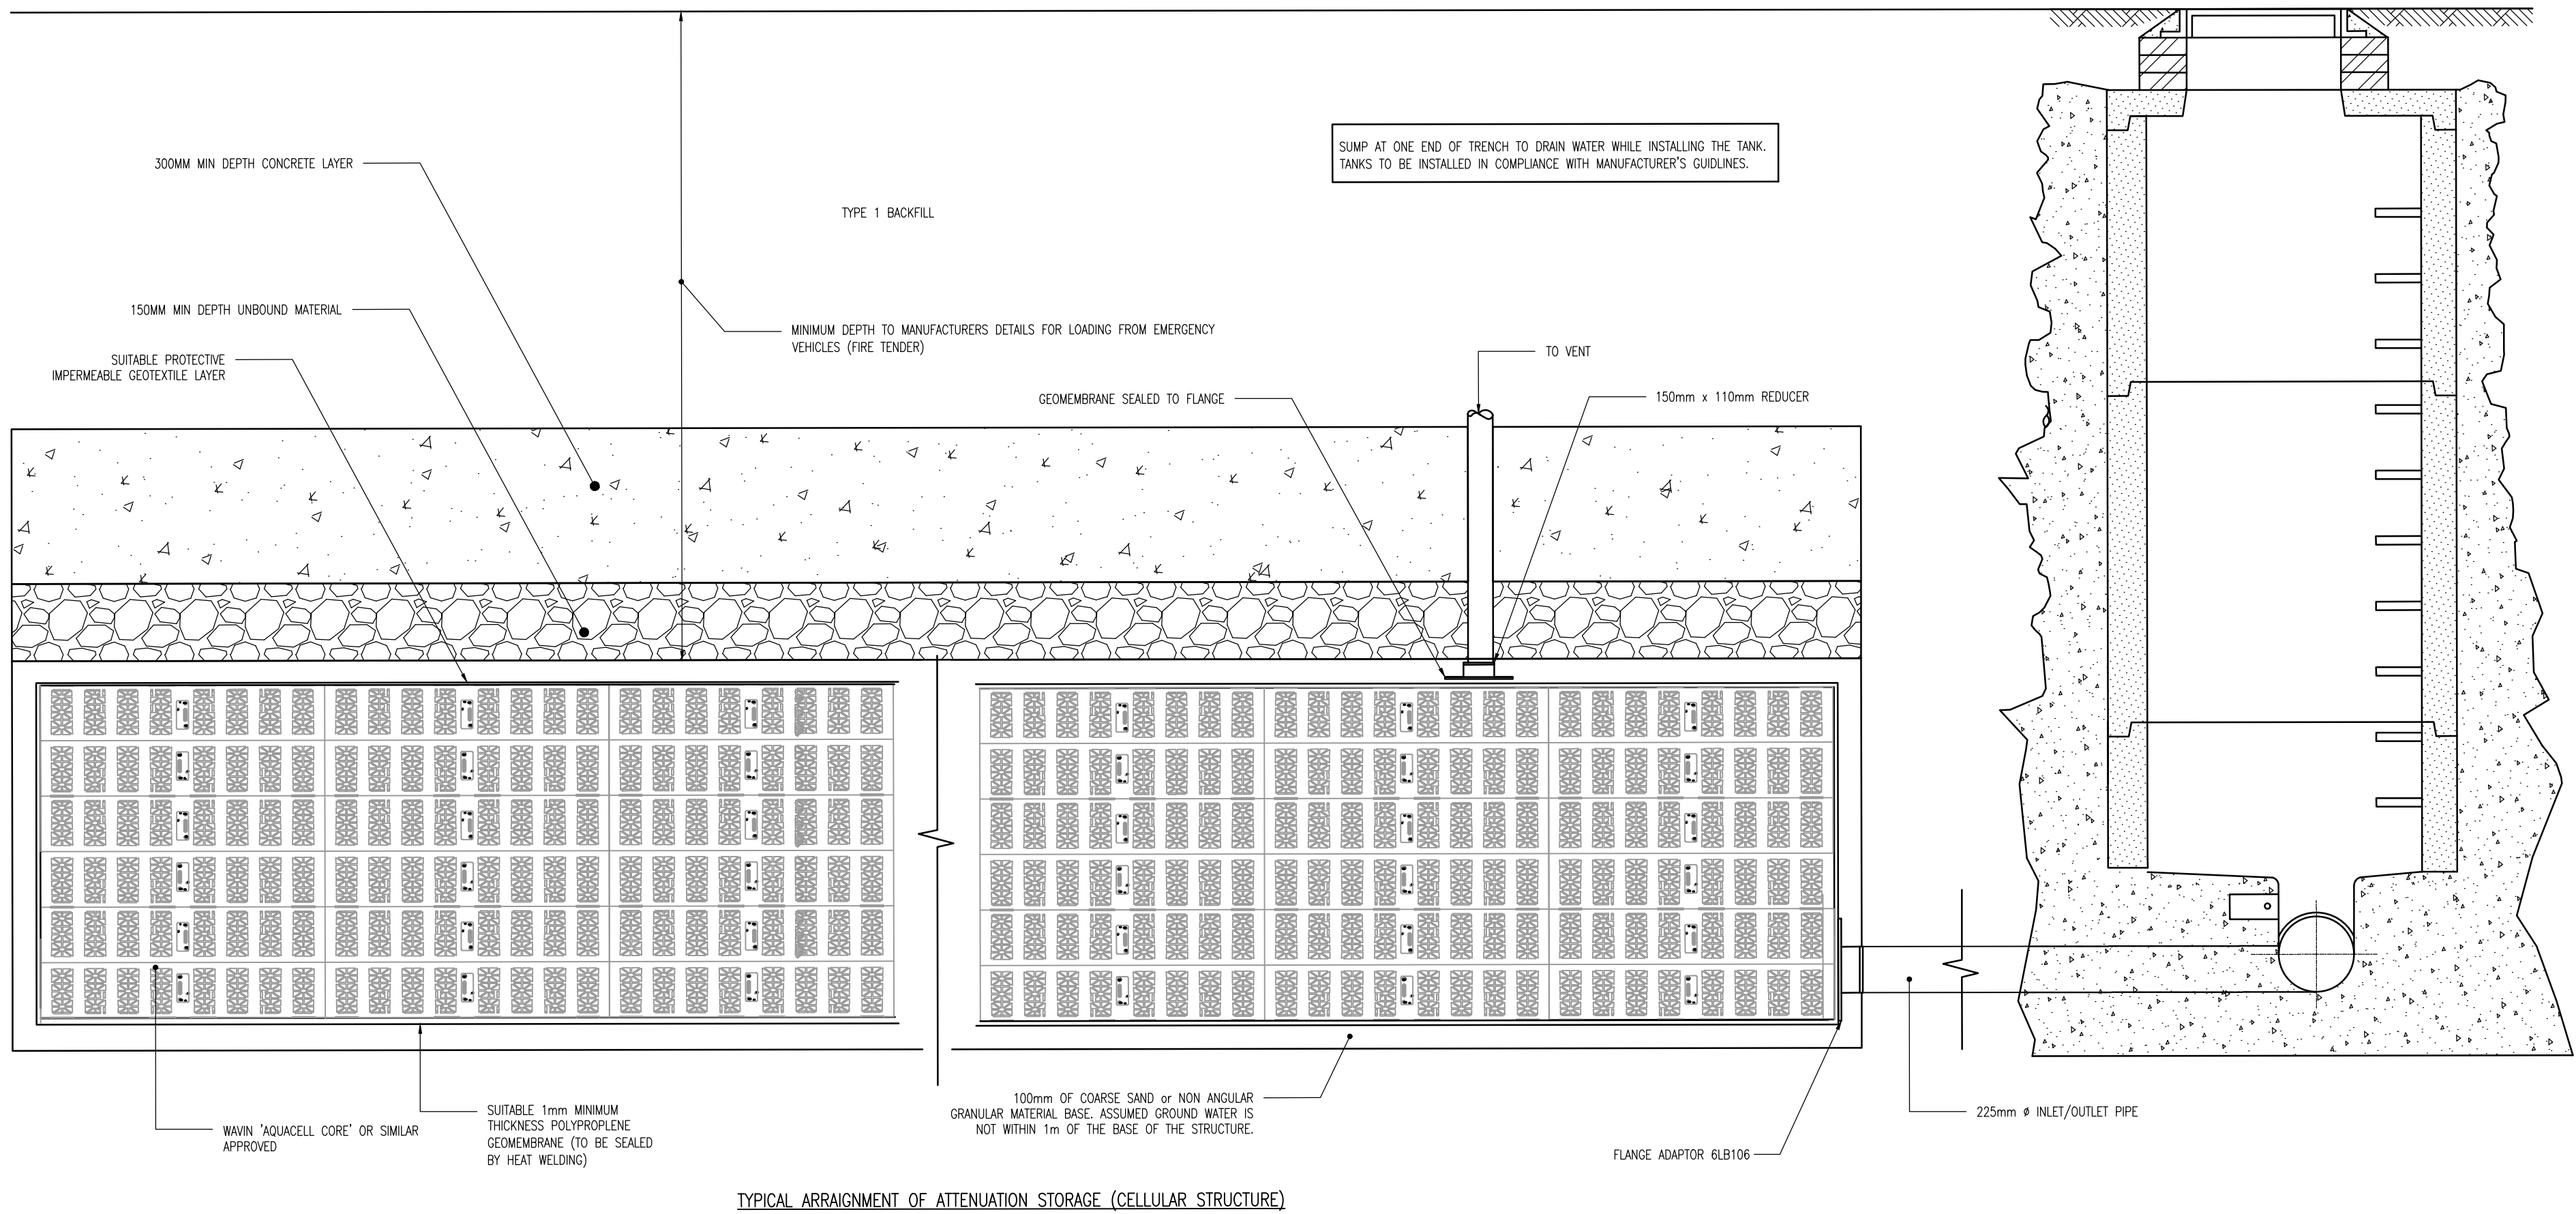


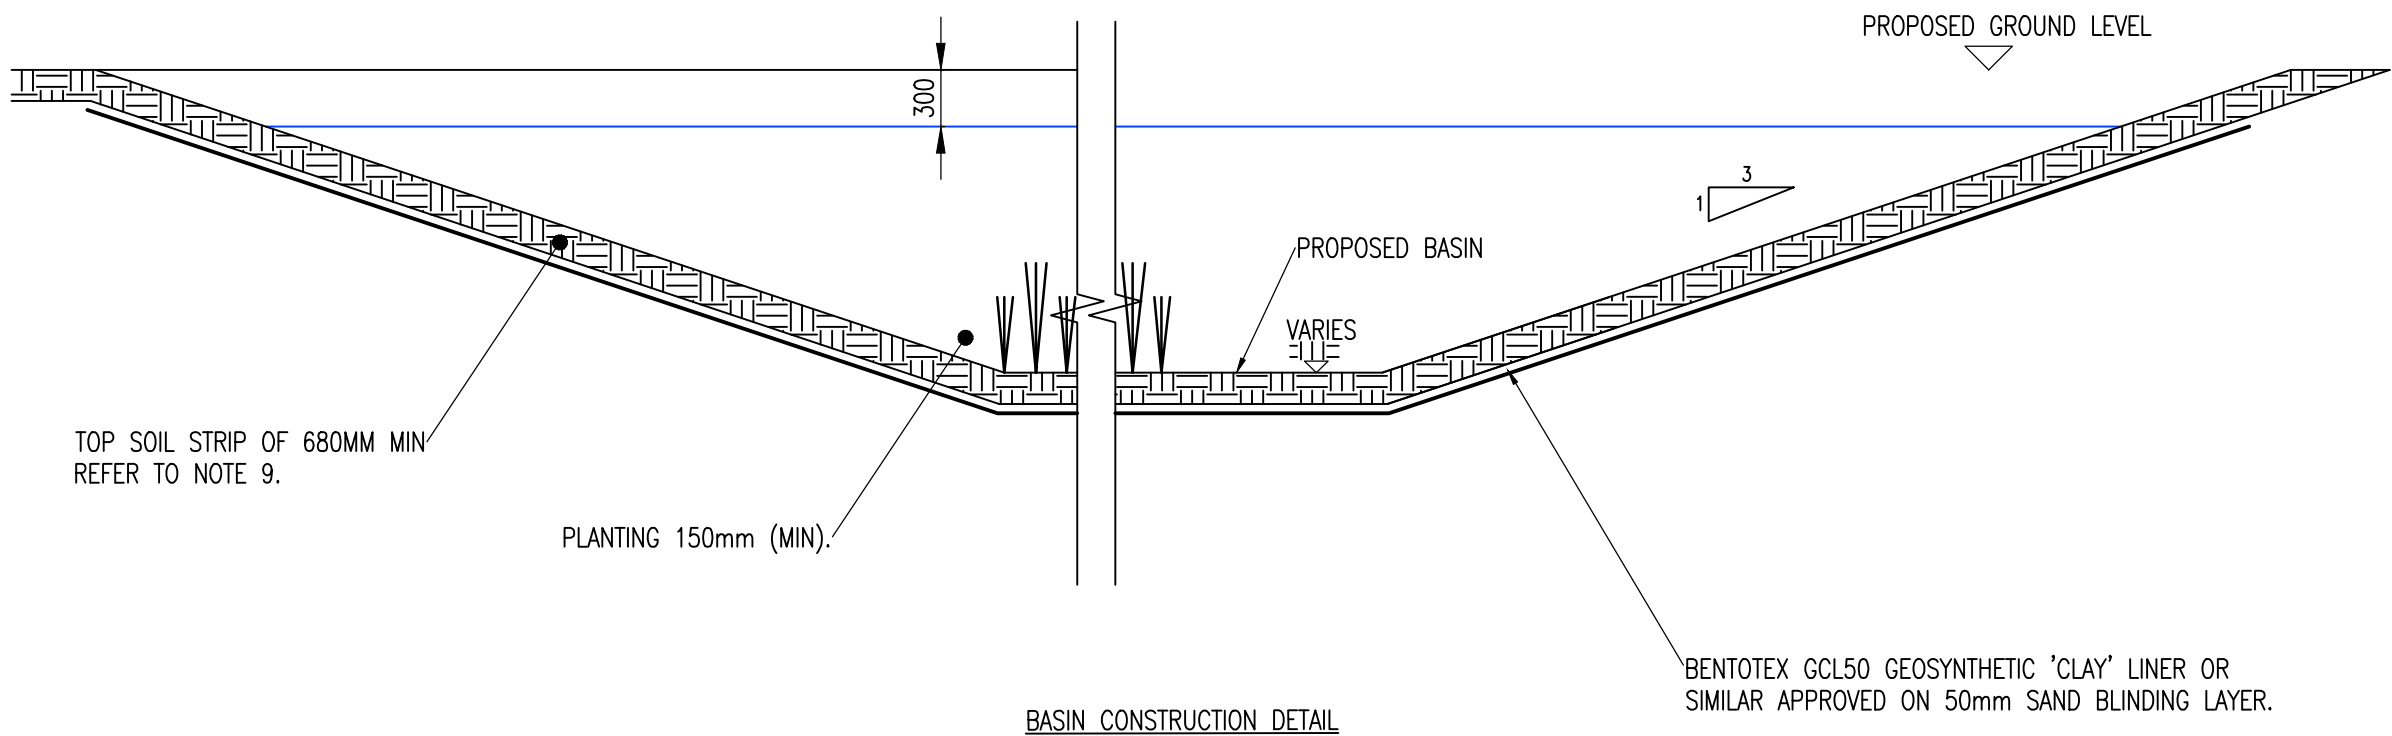

DO NOT SCALE

- NOTES
1. THIS DRAWING SHALL BE READ IN CONJUNCTION WITH ALL RELATED DOCUMENTATION, DRAWINGS AND STANDARD DETAILS.
 2. THE WORKS SHALL BE CARRIED OUT IN ACCORDANCE WITH THE BUILDING REGULATIONS PART H, SEWERS FOR ADOPTION (LATEST EDITION), DOT MCDHW, DMRB AND IN ACCORDANCE WITH THE CIVIL ENGINEERING SPECIFICATION FOR THE WATER INDUSTRY (LATEST EDITION)
 3. CONFLICTING INFORMATION SHOWN ON THE ENGINEER'S DRAWINGS OR DISCREPANCIES BETWEEN THE INFORMATION GIVEN BY THE ENGINEER AND THAT PROVIDED BY OTHERS MUST BE REFERRED TO THE ENGINEER BEFORE THE WORKS COMMENCE.
 4. DIMENSIONS ARE NOT TO BE SCALED FROM THIS DRAWING. ALL DIMENSIONS SHOWN ARE IN MILLIMETRES UNLESS OTHERWISE STATED.
 5. TEMPORARY WORKS DESIGN ASSOCIATED WITH THE CONSTRUCTION OF THE WORKS SHALL BE RESPONSIBILITY OF THE CONTRACTOR.
 6. ALL WORKS AND PROGRAMMING SHALL BE AGREED IN ADVANCE WITH THE OVERSEEING ORGANISATION AND THE CLIENT.
 7. THE CONTRACTOR IS TO KEEP A RECORD OF ANY VARIATIONS MADE ON SITE SO THAT 'AS BUILT' DRAWINGS CAN BE PREPARED UPON COMPLETION OF THE PROJECT.
 8. HEIGHT IS SUBJECT TO VALIDATION OF THE EXISTING DRAINAGE. THIS TO BE PROVIDED BY THE CONTRACTOR PRIOR TO THE COMMENCEMENT OF WORK.
 9. GEOTEXTILE LINER TO BE INSTALLED ACCORDING TO SUPPLIERS DOCUMENTATION. REFER TO MANUFACTURER'S CALCULATIONS FOR DETAILS

P01	17/01/2020	BT	FIRST ISSUE	BT	BT
REV	DATE	BY	DESCRIPTION	CHK	APP

DRAWING STATUS: S2 - FOR INFORMATION



Mountbatten House, Basing View, Basingstoke, RG21 4HJ, UK
T+ 44 (0) 1256 318 800, F+ 44 (0) 1256 318 700
wsp.com

CLIENT: BELLWAY HOMES LTD

ARCHITECT: OSP ARCHITECTURE

SITE/PROJECT: NEW BARN LANE, NORTH BERSTED

TITLE: ON PLOT DRAINAGE DETAILS

SCALE @ A1:	NTS	CHECKED:	RT	APPROVED:	RT
PROJECT No:	70061643	DESIGNED:	YG	DRAWN:	BT
				DATE:	January 20

DRAWING No:	1643-WSP-XXX-NBL-DR-C-0512	REV:	P01
-------------	----------------------------	------	-----

© WSP UK Ltd