


MARIGOLD CARAVAN PARK, SHRIPNEY ROAD, Nr. BOGNOR REGIS.

CHICHESTER RURAL DISTRICT COUNCIL
No. BE/7/50 L
Received - 3 JUN 1964 and
referred to in the accompanying
Decision.

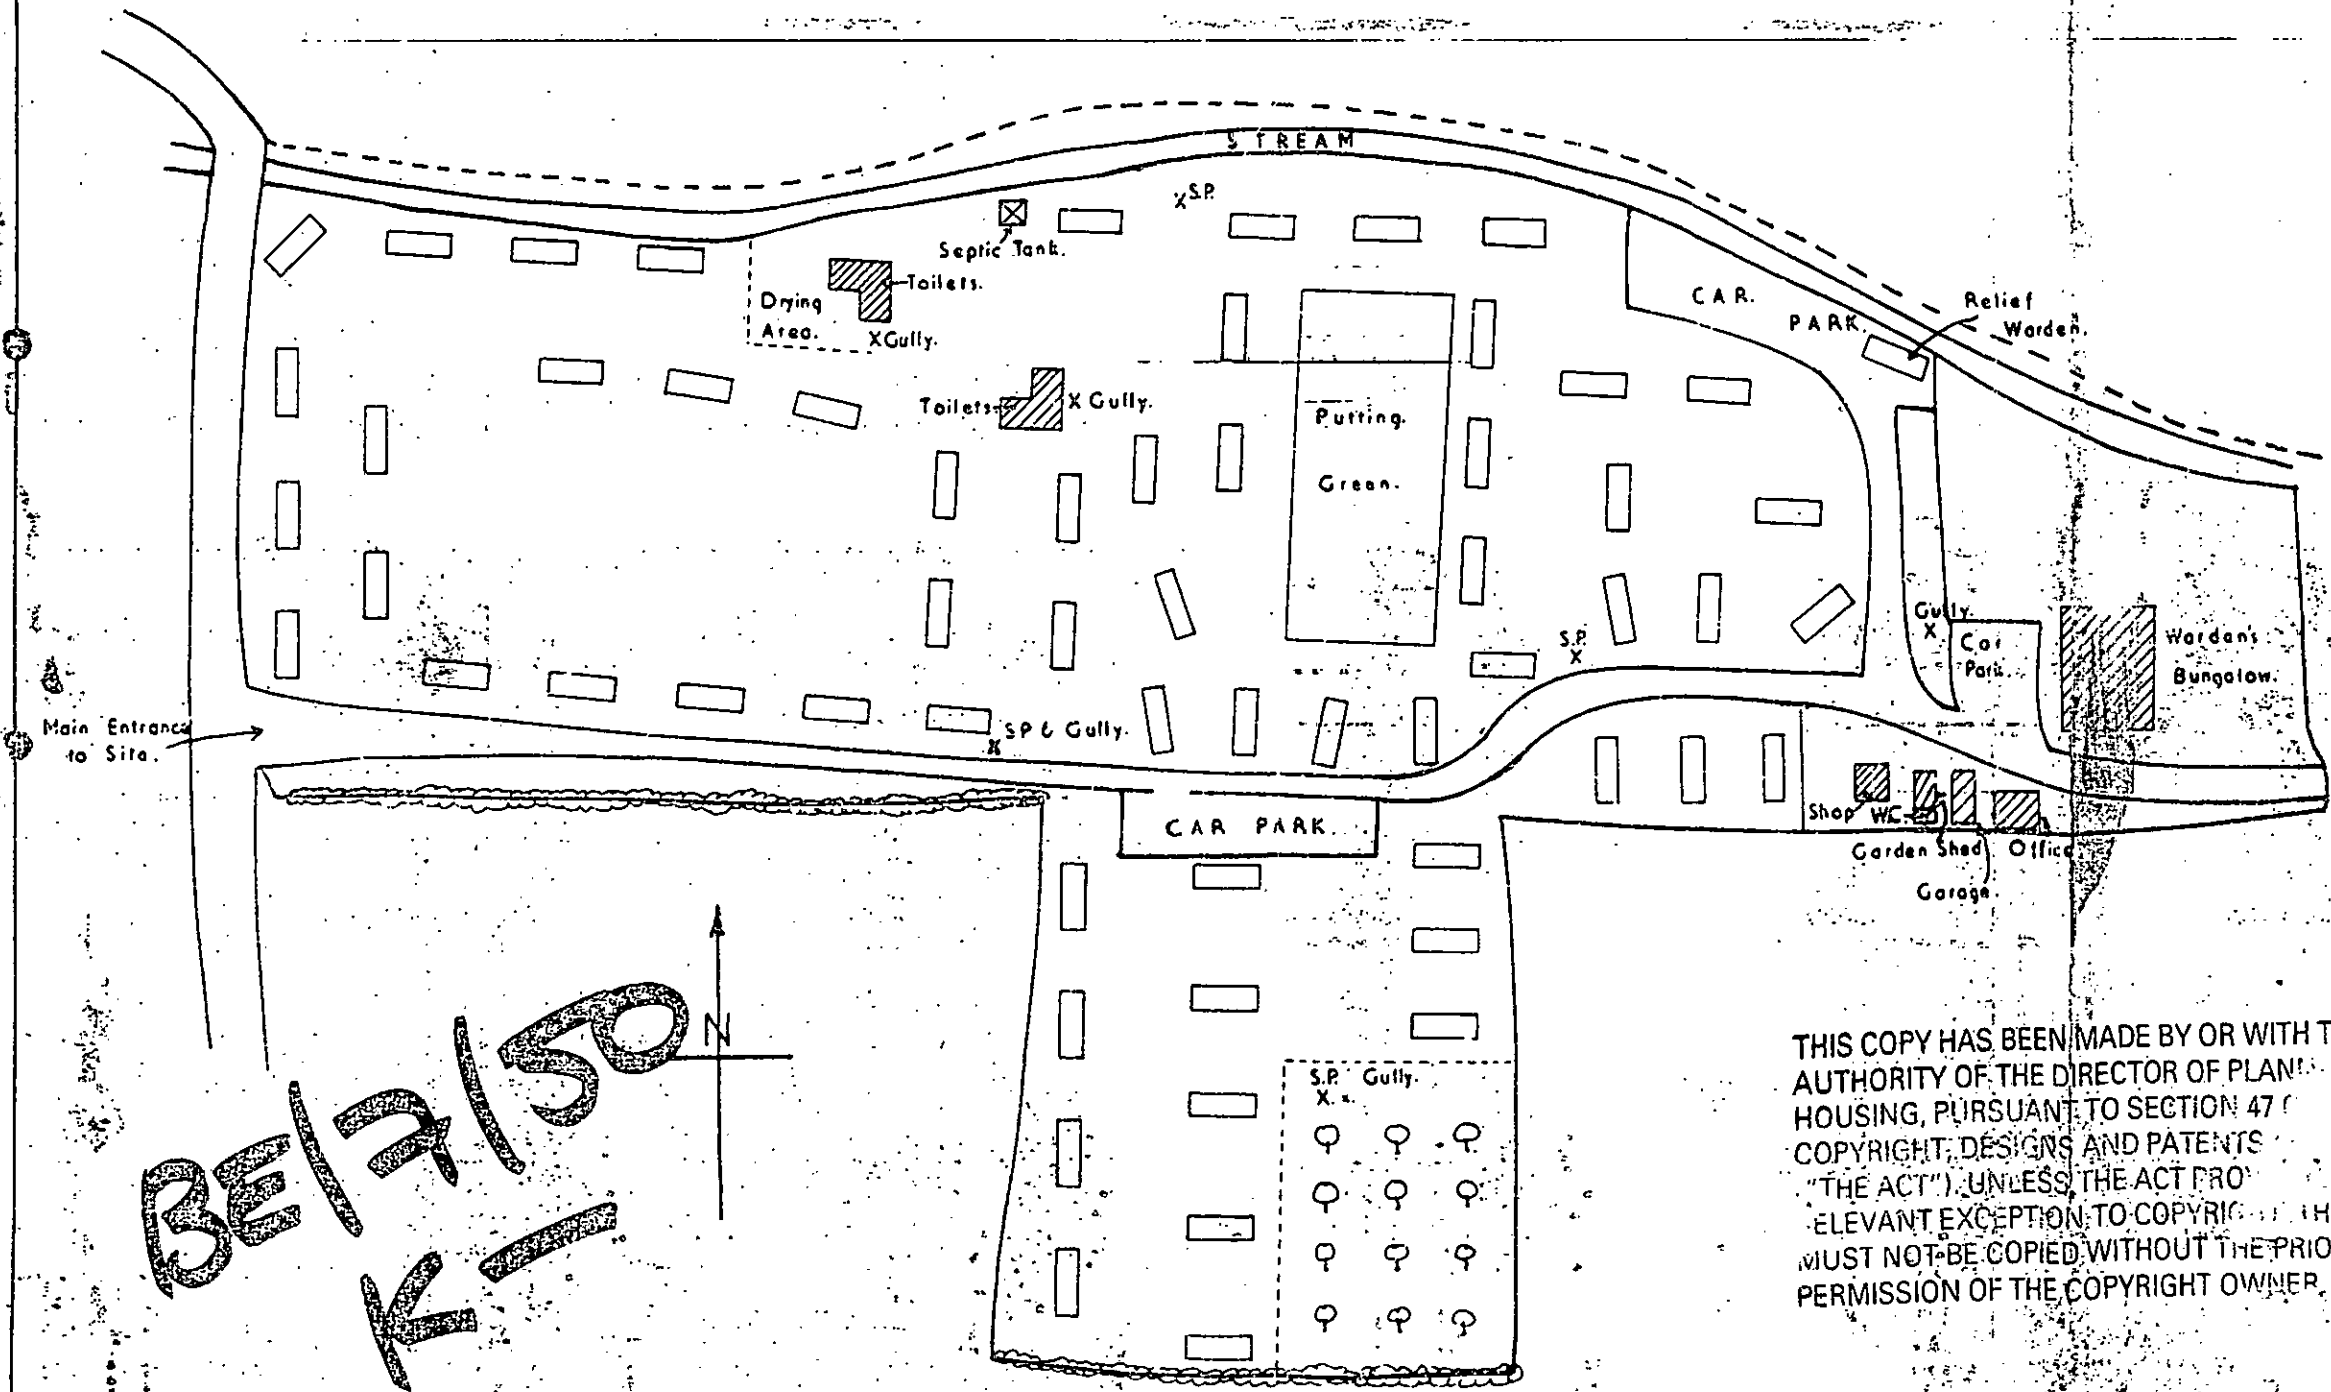

BE/7/50
K

THIS COPY HAS BEEN MADE BY OR WITH THE
AUTHORITY OF THE DIRECTOR OF PLANNING
HOUSING, PURSUANT TO SECTION 47 OF
COPYRIGHT, DESIGNS AND PATENTS
"THE ACT". UNLESS THE ACT PROVIDES
A RELEVANT EXCEPTION TO COPYRIGHT, THE COPY
MUST NOT BE COPIED WITHOUT THE PRIOR
PERMISSION OF THE COPYRIGHT OWNER.

SCALE 1/500

BODDY, SON AND FLEURY, CHARTERED SURVEYORS,
LONDON, EXETER AND PLYMOUTH.
JON No. 40700. DATE 27.5.64