

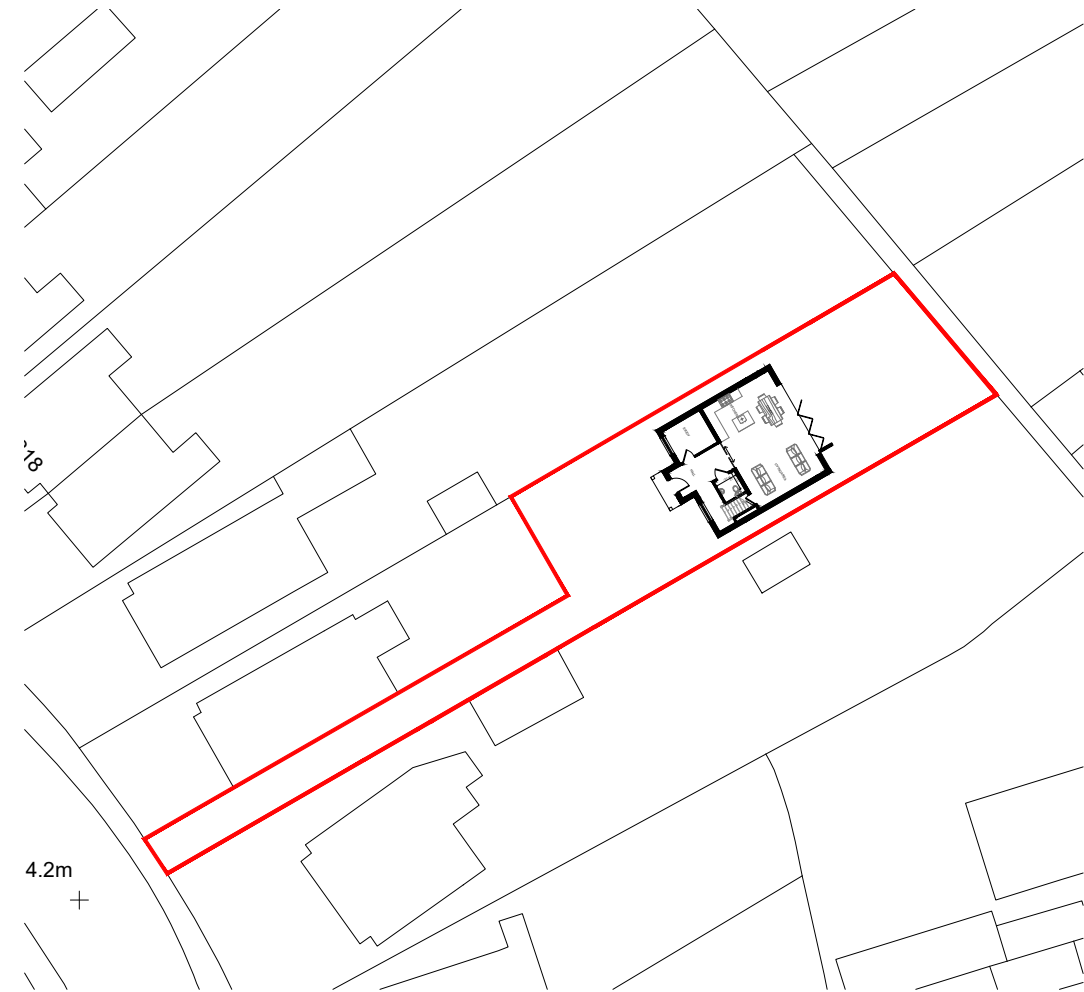


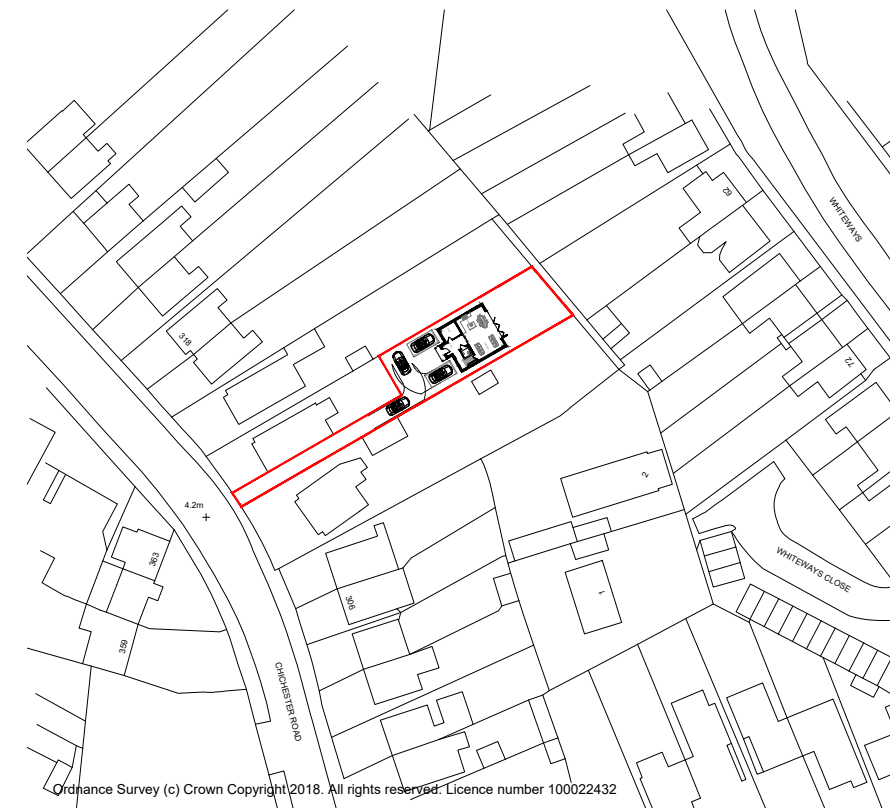

Block Plan 1:500
Ordnance Survey (c) Crown Copyright 2018. All rights reserved. Licence number 100022432

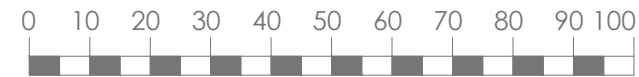

Location Plan 1:1250

PROJECT TITLE Proposed Development at 312 Chichester Road Bognor Regis	DRAWING TITLE Proposed Site & Location Plans		No	REVISION	DATE
	STATUS Planning Application				
	SCALE As Shown	DATE 20.03.2018			
	DRAWN BY AP	DRAWING No PA-276-02			