


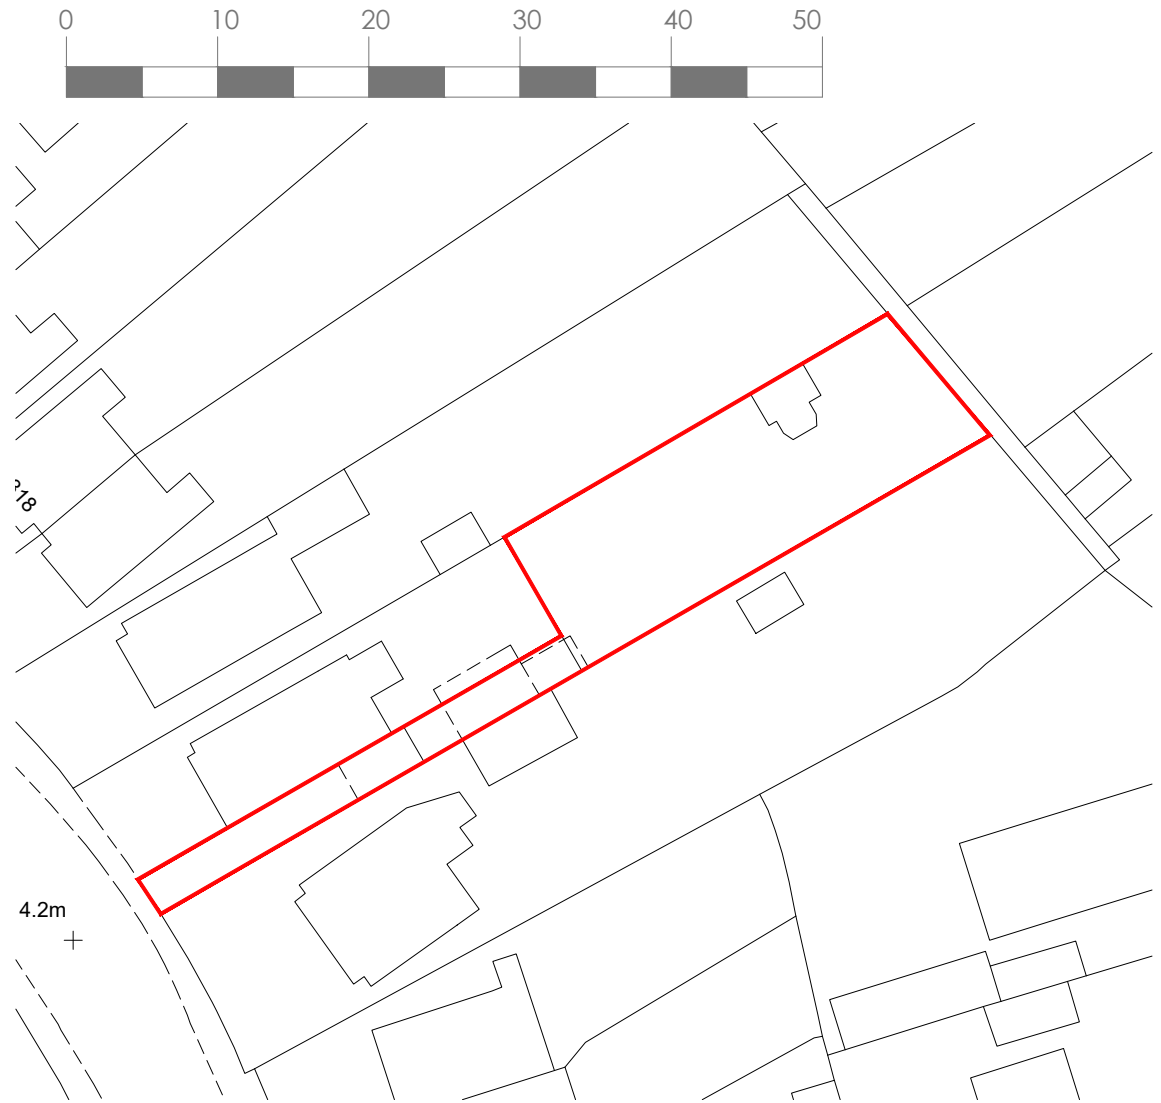

Block Plan 1:500
Ordnance Survey (c) Crown Copyright 2018. All rights reserved. Licence number 100022432



Location Plan 1:1250

PROJECT TITLE		DRAWING TITLE		No	REVISION	DATE
Proposed Development at 312 Chichester Road Bognor Regis		Existing Site & Location Plans				
		STATUS Planning Application				
		SCALE As Shown	DATE 20.03.2018			
		DRAWN BY AP	DRAWING No PA-276-01			