



Copyright of this drawing is the property of Urban Edge Architecture Limited. It must not be reproduced or amended nor used in the execution of any works whether in conjunction with the proposed works for which it is prepared or otherwise without the express consent in writing of Urban Edge Architecture Limited.

Urban Edge Architecture Limited
One Scotgate Mews, Scotgate,
Stamford, Lincolnshire, PE9 2FX.

Tel. ++44 (0)1780 755 665
Fax. ++44 (0)1780 755 360

For information only DO NOT SCALE

SITE ADDRESS:
Arun Retail Park
Shripney Road
Bognor Regis
PO22 9NF

LEGEND:
 SITE OWNERSHIP
 RED LINE APPLICATION BOUNDARY



DRAFT

Revision	Description	Date
----------	-------------	------

URBANEDGE
architecture / masterplanning / design

Client **BBC PENSION TRUST LIMITED**

Project **ARUN RETAIL PARK BOGNOR REGIS PROPOSED POD UNIT**

Drawing **SITE LOCATION PLAN**

Scale	1:1250 @ A3	Drawn	ML
-------	-------------	-------	----


Date	JULY 2014	Revision	
------	-----------	----------	--

Project No.	Drawing No.	Revision	
-------------	-------------	----------	--

1612	URB PU [08]00 01	D00	
------	------------------	-----	--

ARUN DISTRICT COUNCIL BE/103/15/A

SCALE 1 : 1250
SCALE 1 : 1

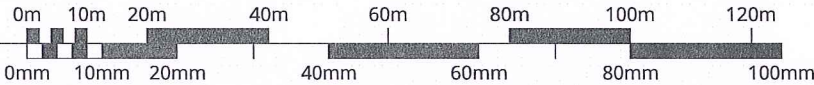

PLANNING