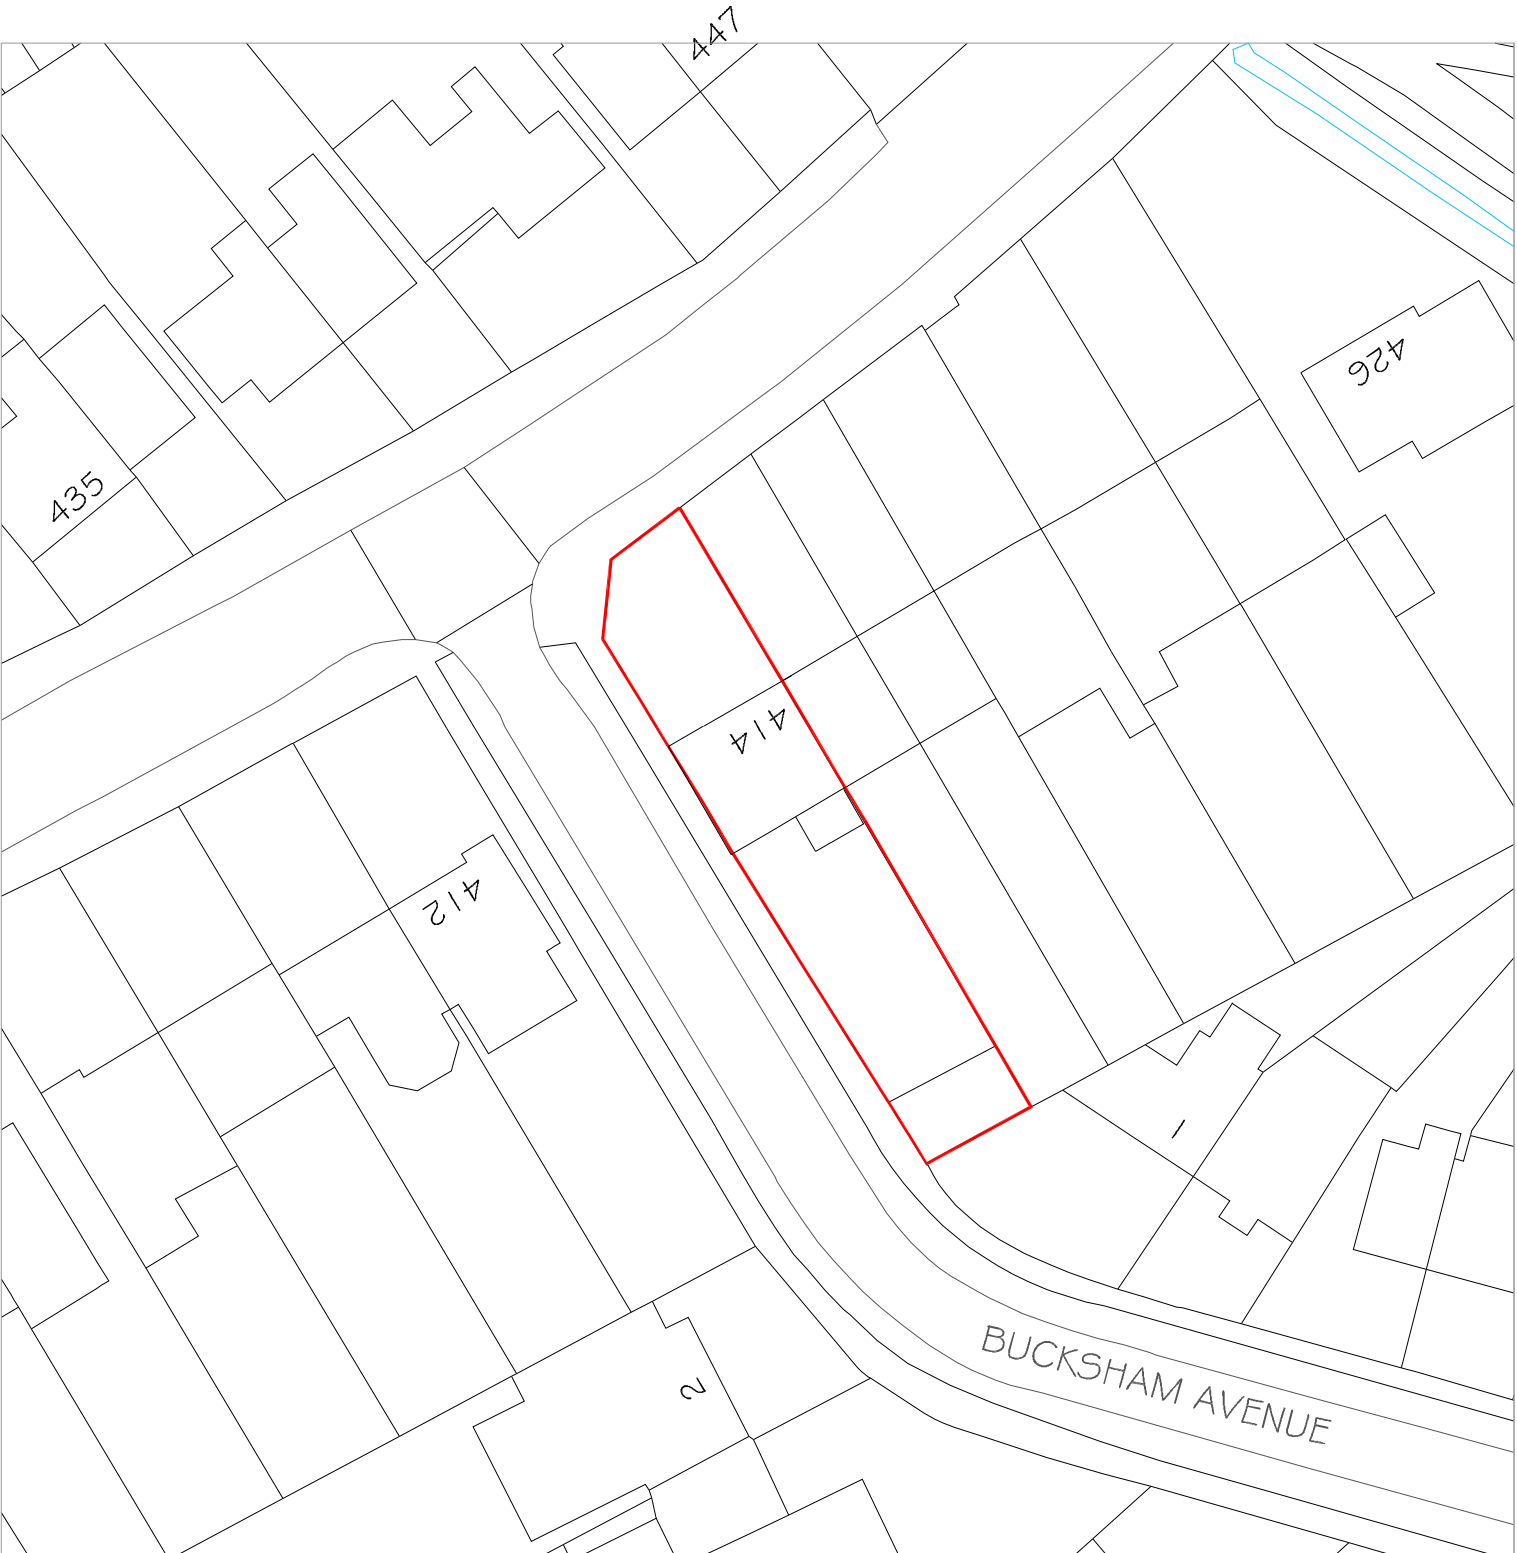
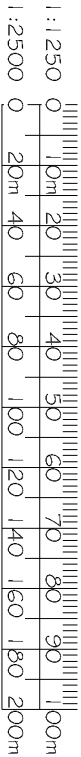
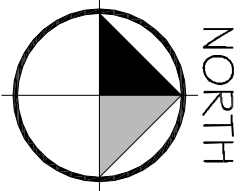


This drawing is a reproduction of the original drawing and is not to be used for any other purpose without the written consent of the author. The author is not responsible for any errors or omissions in this drawing. The author is not responsible for any damage or loss of any kind resulting from the use of this drawing. The author is not responsible for any copyright infringement or any other legal action resulting from the use of this drawing. The author is not responsible for any other legal action resulting from the use of this drawing.

Produced on 14 September 2018 from the Ordnance Survey National Geographic Database and incorporating surveyed revision available at this date.
This map shows the area bounded by 491 605, 1 01 1 36 49 1605, 1 01 236 49 1905, 1 01 236 49 1905, 1 01 1 36
Reproduction in whole or part is prohibited without the prior permission of Ordnance Survey.
Crown copyright 2018. Supplied by copia ltd trading as UKFramingMaps.com a licensed Ordnance Survey partner (100054135).
Data licensed for 1 year, expiring 14 September 2019. Unique plan reference: v1b12040115b1 634

REV. DATE	REVISIONS:	NOTES:
© COPYRIGHT EXISTS ON THE DESIGNS AND INFORMATION SHOWN ON THIS DRAWING		
THE CONTRACTOR MUST VERIFY ALL DIMENSIONS ON SITE BEFORE MAKING SHOP DRAWINGS OR COMMENCING WORK OF ANY KIND. DO		
CLIENT: Mr Twort		PROJECT: 414 Chichester Road Bognor Regis
SCALE: 1:1250/500 (A3 ORIGINAL)		DRAWING: Site & Location Plan
DRAWN: MJH	CHECKED:	
DATE: Sept 18	DATE:	P01