


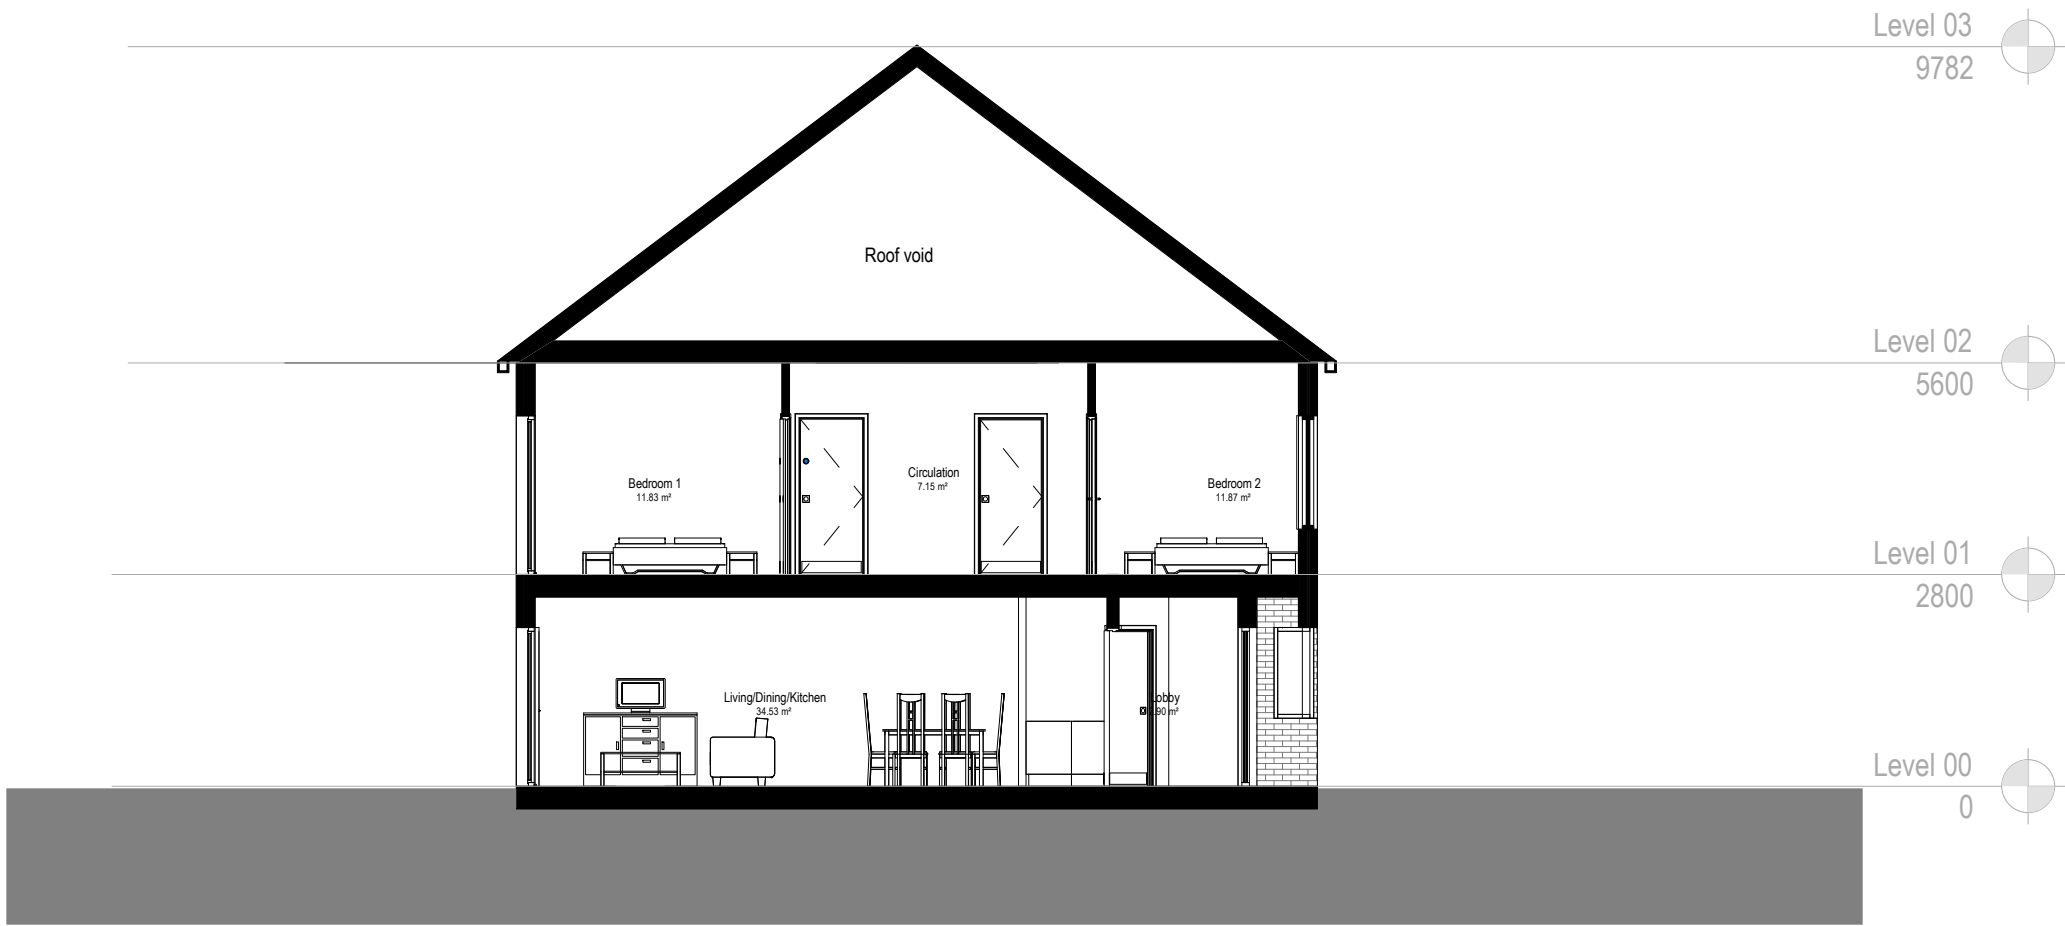

1 Section AA
1 : 100




2 Section BB
1 : 100

Amendments			
1	Issued for Planning	21 06 2021	Noviu n


No.	Description	Date / Issued by
-----	-------------	------------------

Notes:
CO-ORDINATION NOTE:

The information on this drawing is still subject to the final co-ordination of structure / sub-structure, M&E, FF&E and kitchen design.

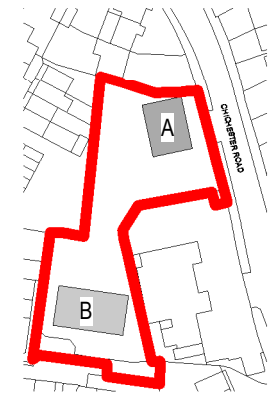

3 Key Plan
1 : 2000

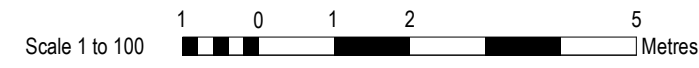

Use figured dimensions only. All levels and dimensions to be checked on site. This drawing is to be read in conjunction with all other relevant drawings and specifications.
©Noviun Limited All rights reserved

NOVIUN
ARCHITECTS

Corn Exchange
Baffins Lane
Chichester
PO19 1BF

T 01243 558750
info@noviun.com
www.noviun.com

Project Name:
Rising Sun

Dwg Reference:
GA Sections - Block A

Drawn: CS Checked: MR

Scale: As indicated @ A3 Project Issue Date: November 2020

Project:	Originator:	Volume:	Level:	Type:	Role:	Number:
Z0512 - NOV - 01	XX	DR	A	05001		

Status: Suitability Description: Orig Paper Size:
S2 FOR INFORMATON A3

Revision: Revision Description: Noviun Job No:
P 1 PRELIMINARY Z0512