


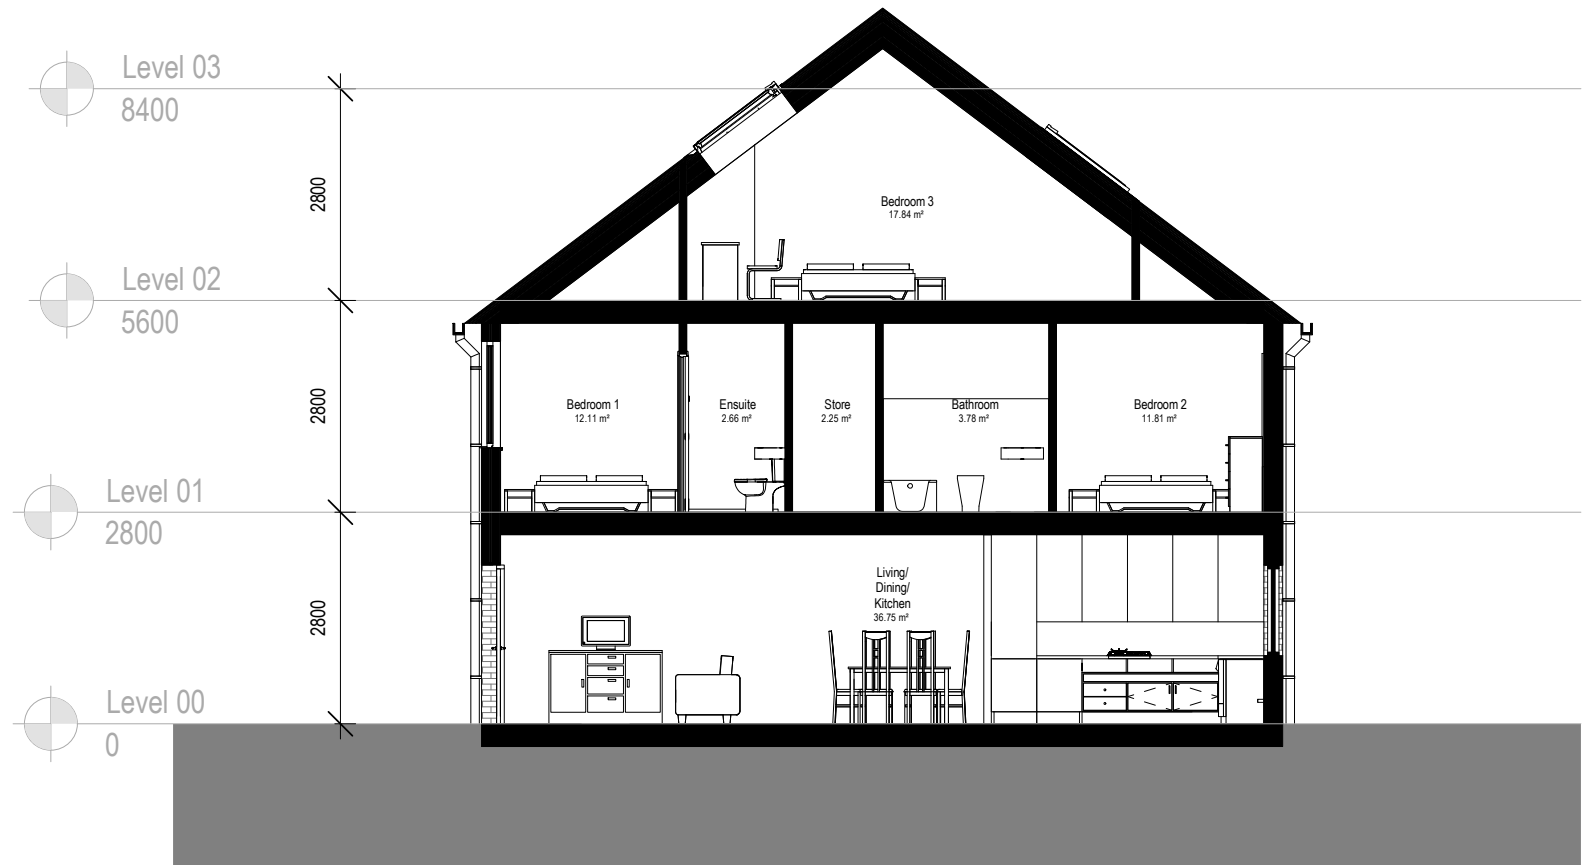

1 Section BB
1 : 100




2 Section AA
1 : 100

Amendments			
1	Issued for Planning	21/06/2021	Noviun

No.	Description	Date / Issued by
-----	-------------	------------------

Notes:
CO-ORDINATION NOTE:
The information on this drawing is still subject to the final co-ordination of structure / sub-structure, M&E, FF&E and kitchen design.

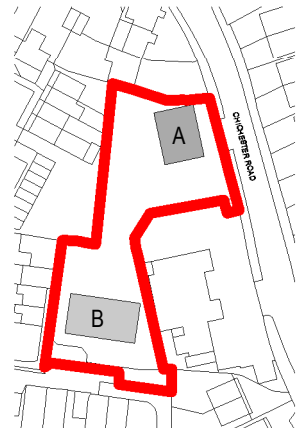

3 Key Plan
1 : 2000

Use figured dimensions only. All levels and dimensions to be checked on site. This drawing is to be read in conjunction with all other relevant drawings and specifications.
©Noviun Limited All rights reserved

NOVIUN ARCHITECTS

Corn Exchange
Baffins Lane
Chichester
PO19 1BF

T 01243 558750
info@noviun.com
www.noviun.com

Project Name:
Rising Sun

Dwg Reference:
GA Sections - Block B

Drawn: CS Checked: MR

Scale: As indicated @ A3 Project Issue Date: November 2020

Project:	Originator:	Volume:	Level:	Type:	Role:	Number:
Z0512	NOV	02	XX	DR	A	05000

Status:	Suitability Description:	Orig Paper Size:
S2	FOR INFORMATION	A3
Revision:	Revision Description:	Noviun Job No:
P 1	PRELIMINARY	Z0512