



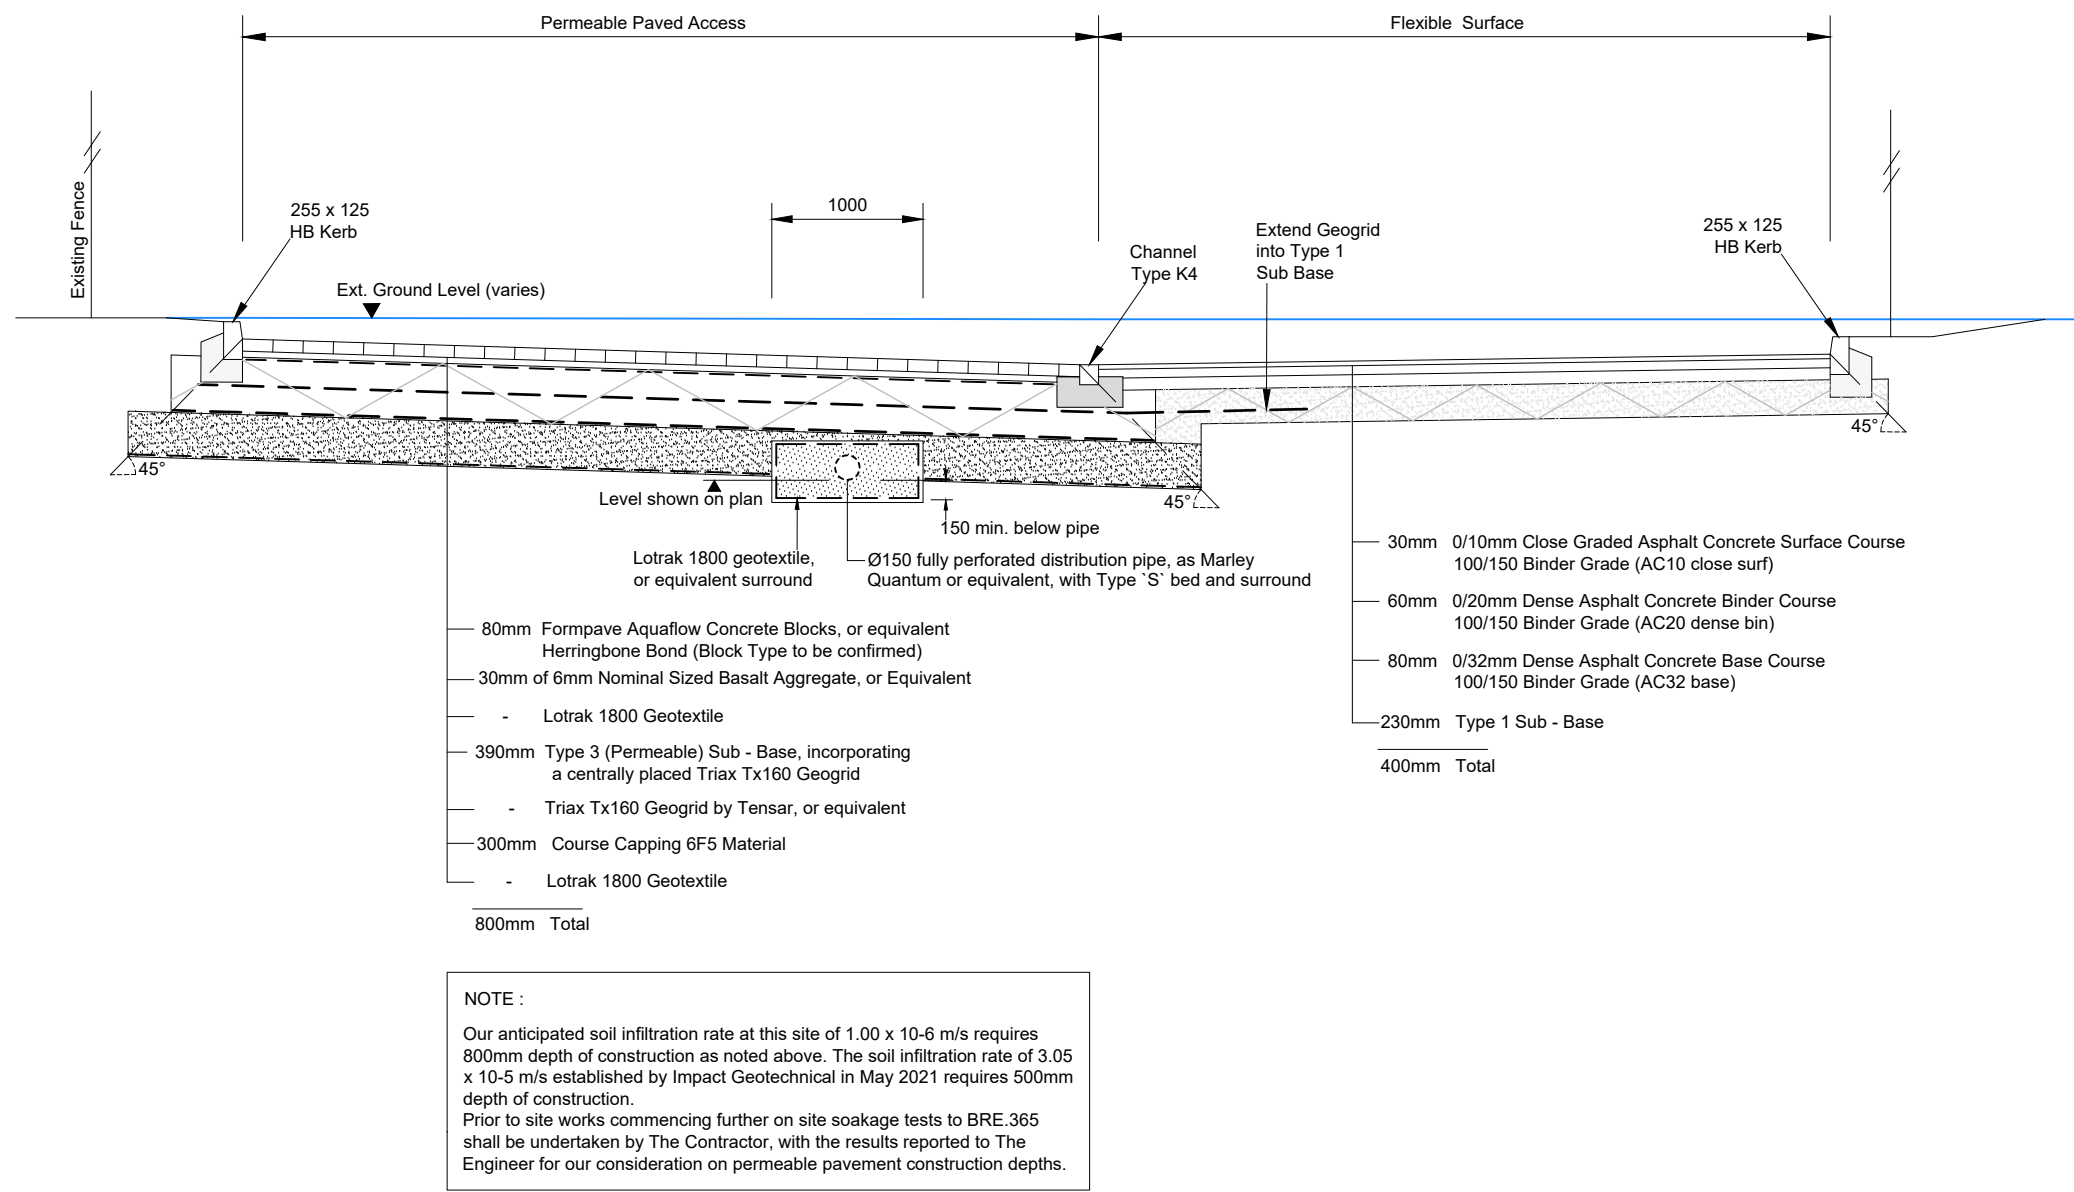


SECTION A - A

Scale : 1:50

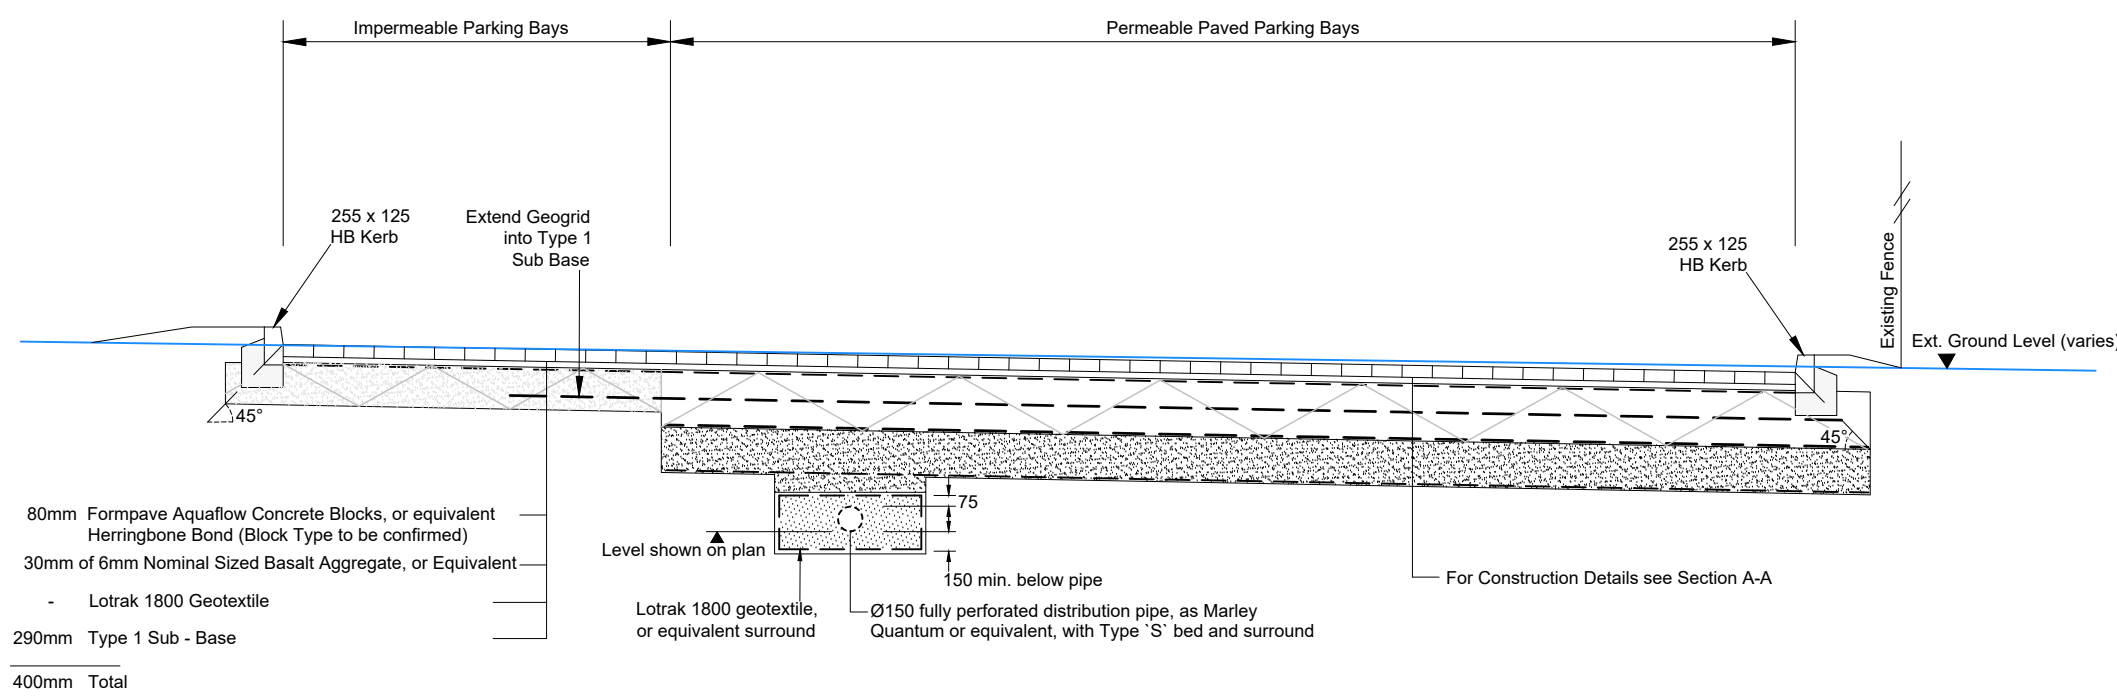

SECTION B - B

Scale : 1:50

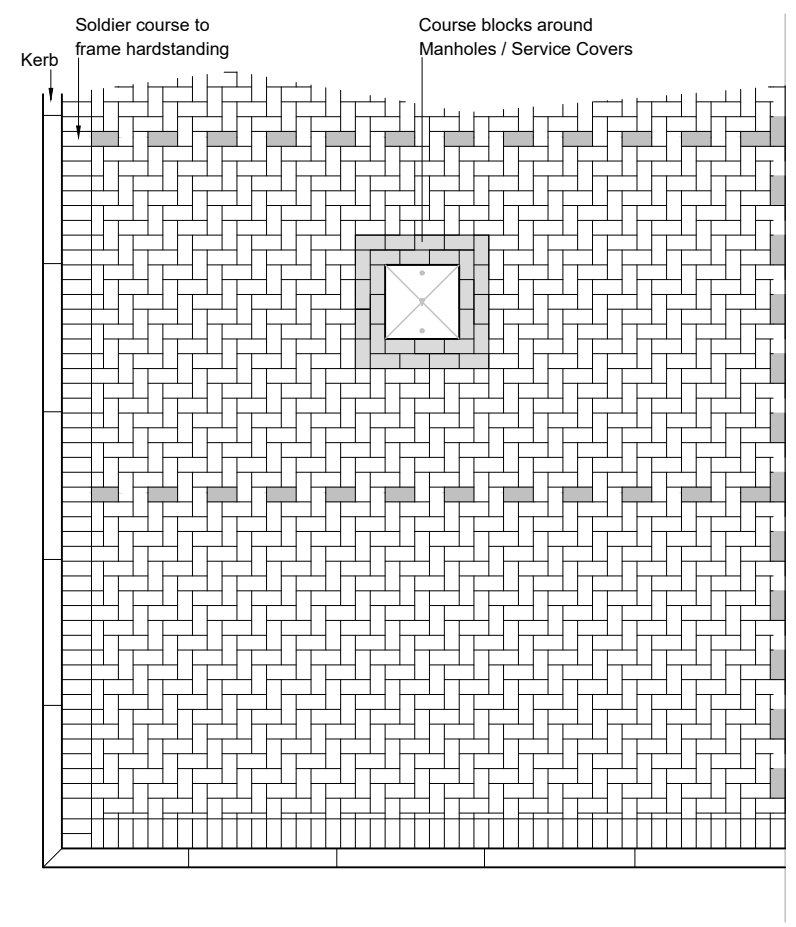

PERMEABLE BLOCK PAVING

End On Parking Bays Scale 1:50

Typical bay layout 5000 x 2500mm.
Bays delineated in contrasting colour blocks.
Disabled bays marked with raised disabled icon blocks.

NOTES

- 1 This drawing to be read in conjunction with all relevant Architects and Engineers drawings and specifications.
- 2 Dimensions are in millimetres unless noted otherwise.
- 3 Original topographic survey undertaken by Mediams.
For full topographic survey information see Mediams drawing S1354-EX01.
All levels based on O.S. Datum by GPS Network.
- 4 For General Notes see the General Arrangement Drawing.
- 5 All works & clause references are to The Specification for Highway Works (HMSO) as at June 2021.
- 6 Pavement formations shall be inspected and any soft or deleterious material shall be removed and replaced with well compacted capping material.
The resultant formation shall be proof rolled.

REV	DESCRIPTION	CHECKED	DATE
Archibald Shaw Consulting Civil & Structural Engineers One Little London Chichester West Sussex PO19 1PP Telephone: 01243 786471 www.archibaldshaw.co.uk			
CLIENT Cactus UK			
PROJECT Former Rising Sun Site Bognor Regis Sections			
DRAWN BY PF	CHECKED BY VC	DESIGNED BY PF	
SCALE @ A1 As Shown	© DATE June 2021	STATUS Preliminary	
JOB NO. 31752	DRAWING NO. EX.03	REVISION P1	