


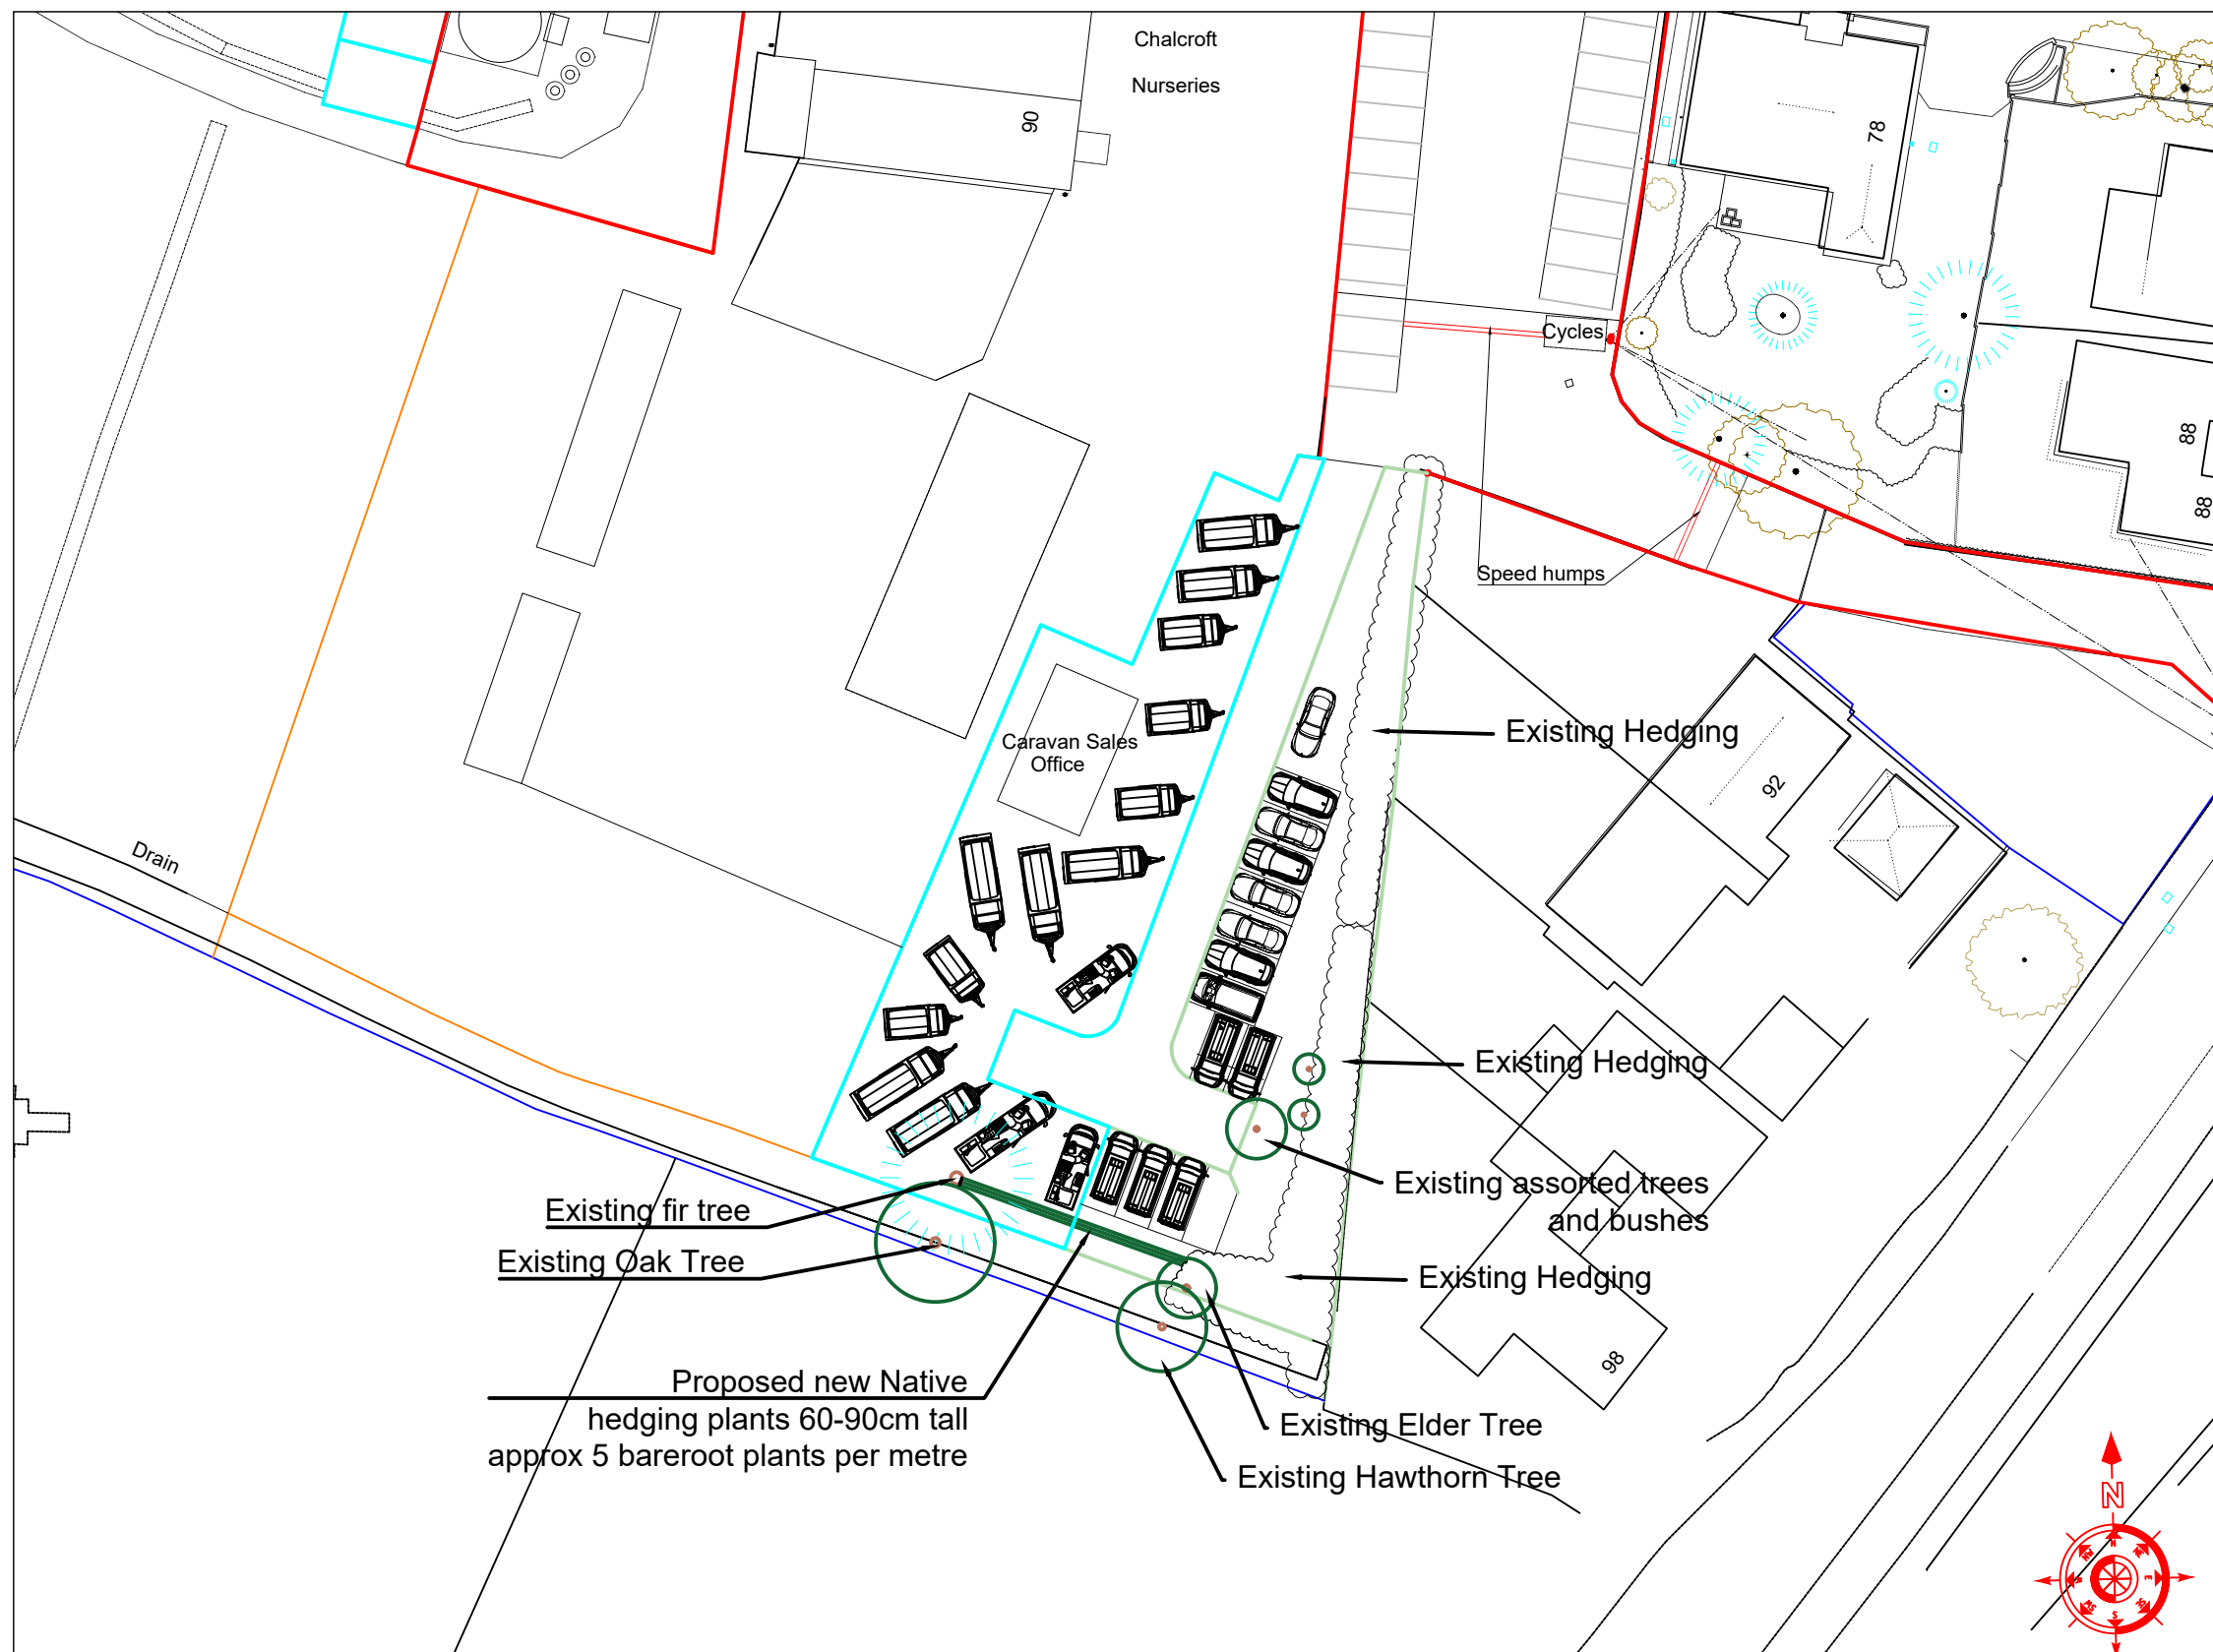

General Notes

All highlighted existing trees and hedging to remain.

No.	Revision/Issue	Date

Firm Name and Address
Orchard Enterprises Southern Ltd
32 Dorset Road
Bognor Regis
West Sussex
PO21 2DU
Tel 01243 868681
Mob 07740 516328

Project Name and Address
Proposed Landscaping plan for
Bruce Dixon
Chalcroft Nurseries
Chalcroft Lane
Bognor Regis
West Sussex

Project Landscaping Plan	Sheet 1
Date 18th September 2018	
Scale 1: 500	