


SECTION A-A 1:50

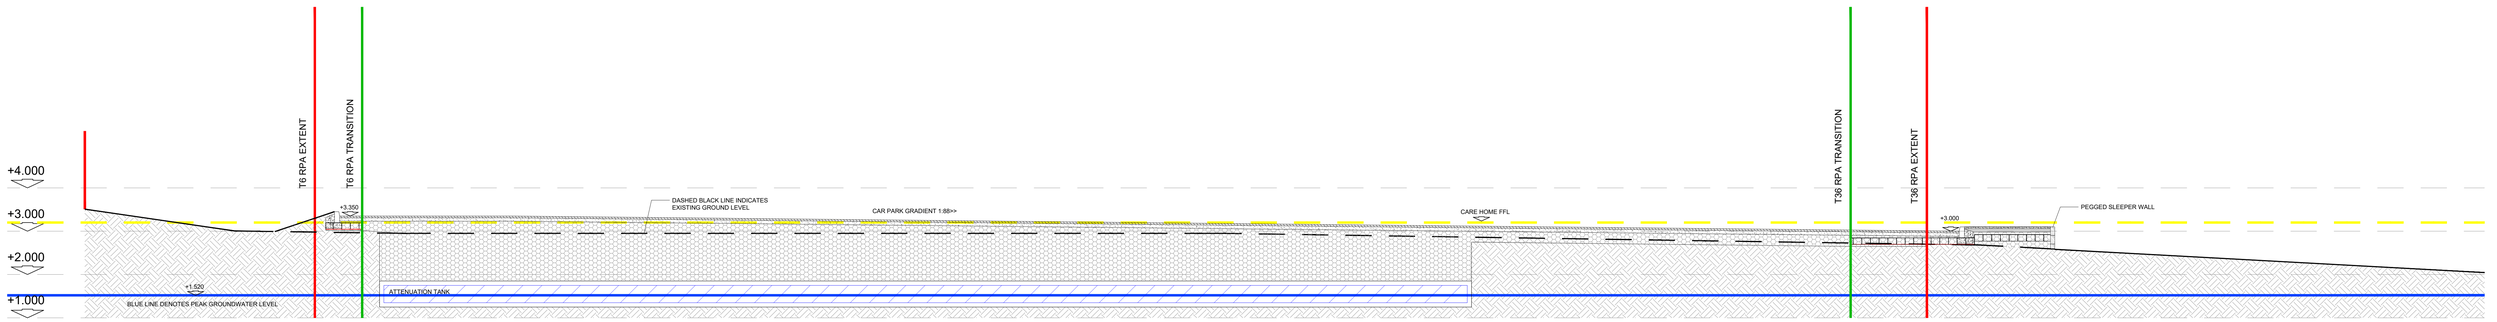


SECTION B-B 1:50

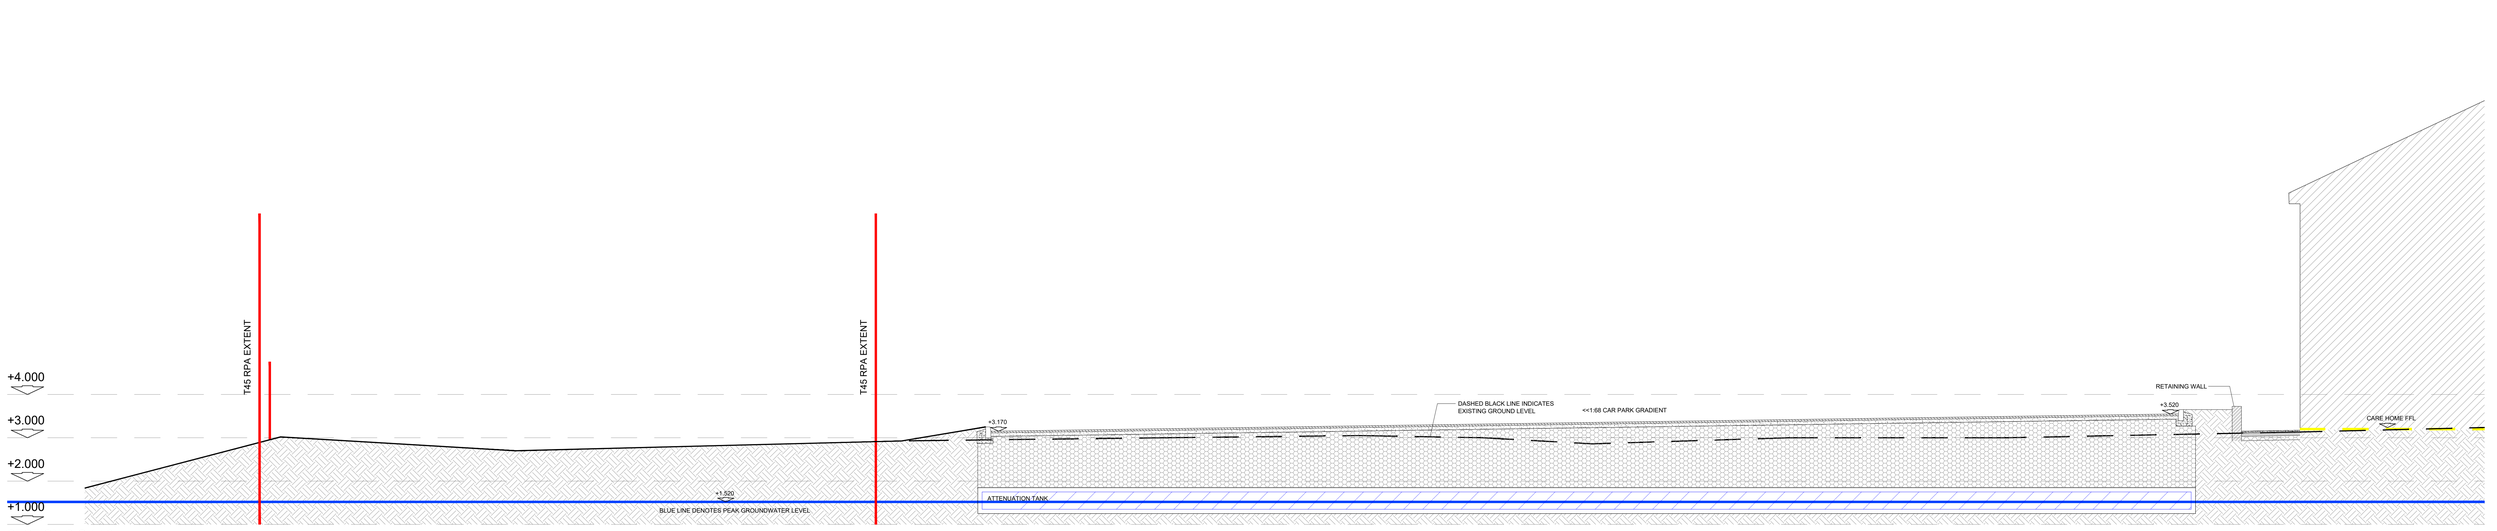


SECTION C-C 1:50

TO BE READ IN CONJUNCTION WITH DRAWING PO22-9PA-08

| REV | DATE | DETAILS OF AMENDMENTS | DRAWN |
|---|---|---|---|

REVISIONS

LNT CONSTRUCTION LTD
UNIT 2, HELIOS 47
ISABELLA ROAD
GARFORTH
LS25 2DY
Tel: 0113 3853858
Fax: 0113 3853859

CLIENT

SITE: SHRIPNEY ROAD, BOGNOR REGIS, PO22 9PA

TITLE: TPZ's / DEVELOPMENT CO-ORDINATION PLAN SECTIONS

| SCALE | 1:50@A0 | DATE | 16.10.23 |
|---|---|---|---|
| DRAWN | DJT | DWG NO. | PO22-9PA-08.1 |

DRAWING STATUS

PLANNING

| CHECKED BY | | DATE | |
|---|---|---|---|

THIS DRAWING IS COPYRIGHT AND MAY NOT BE REPRODUCED