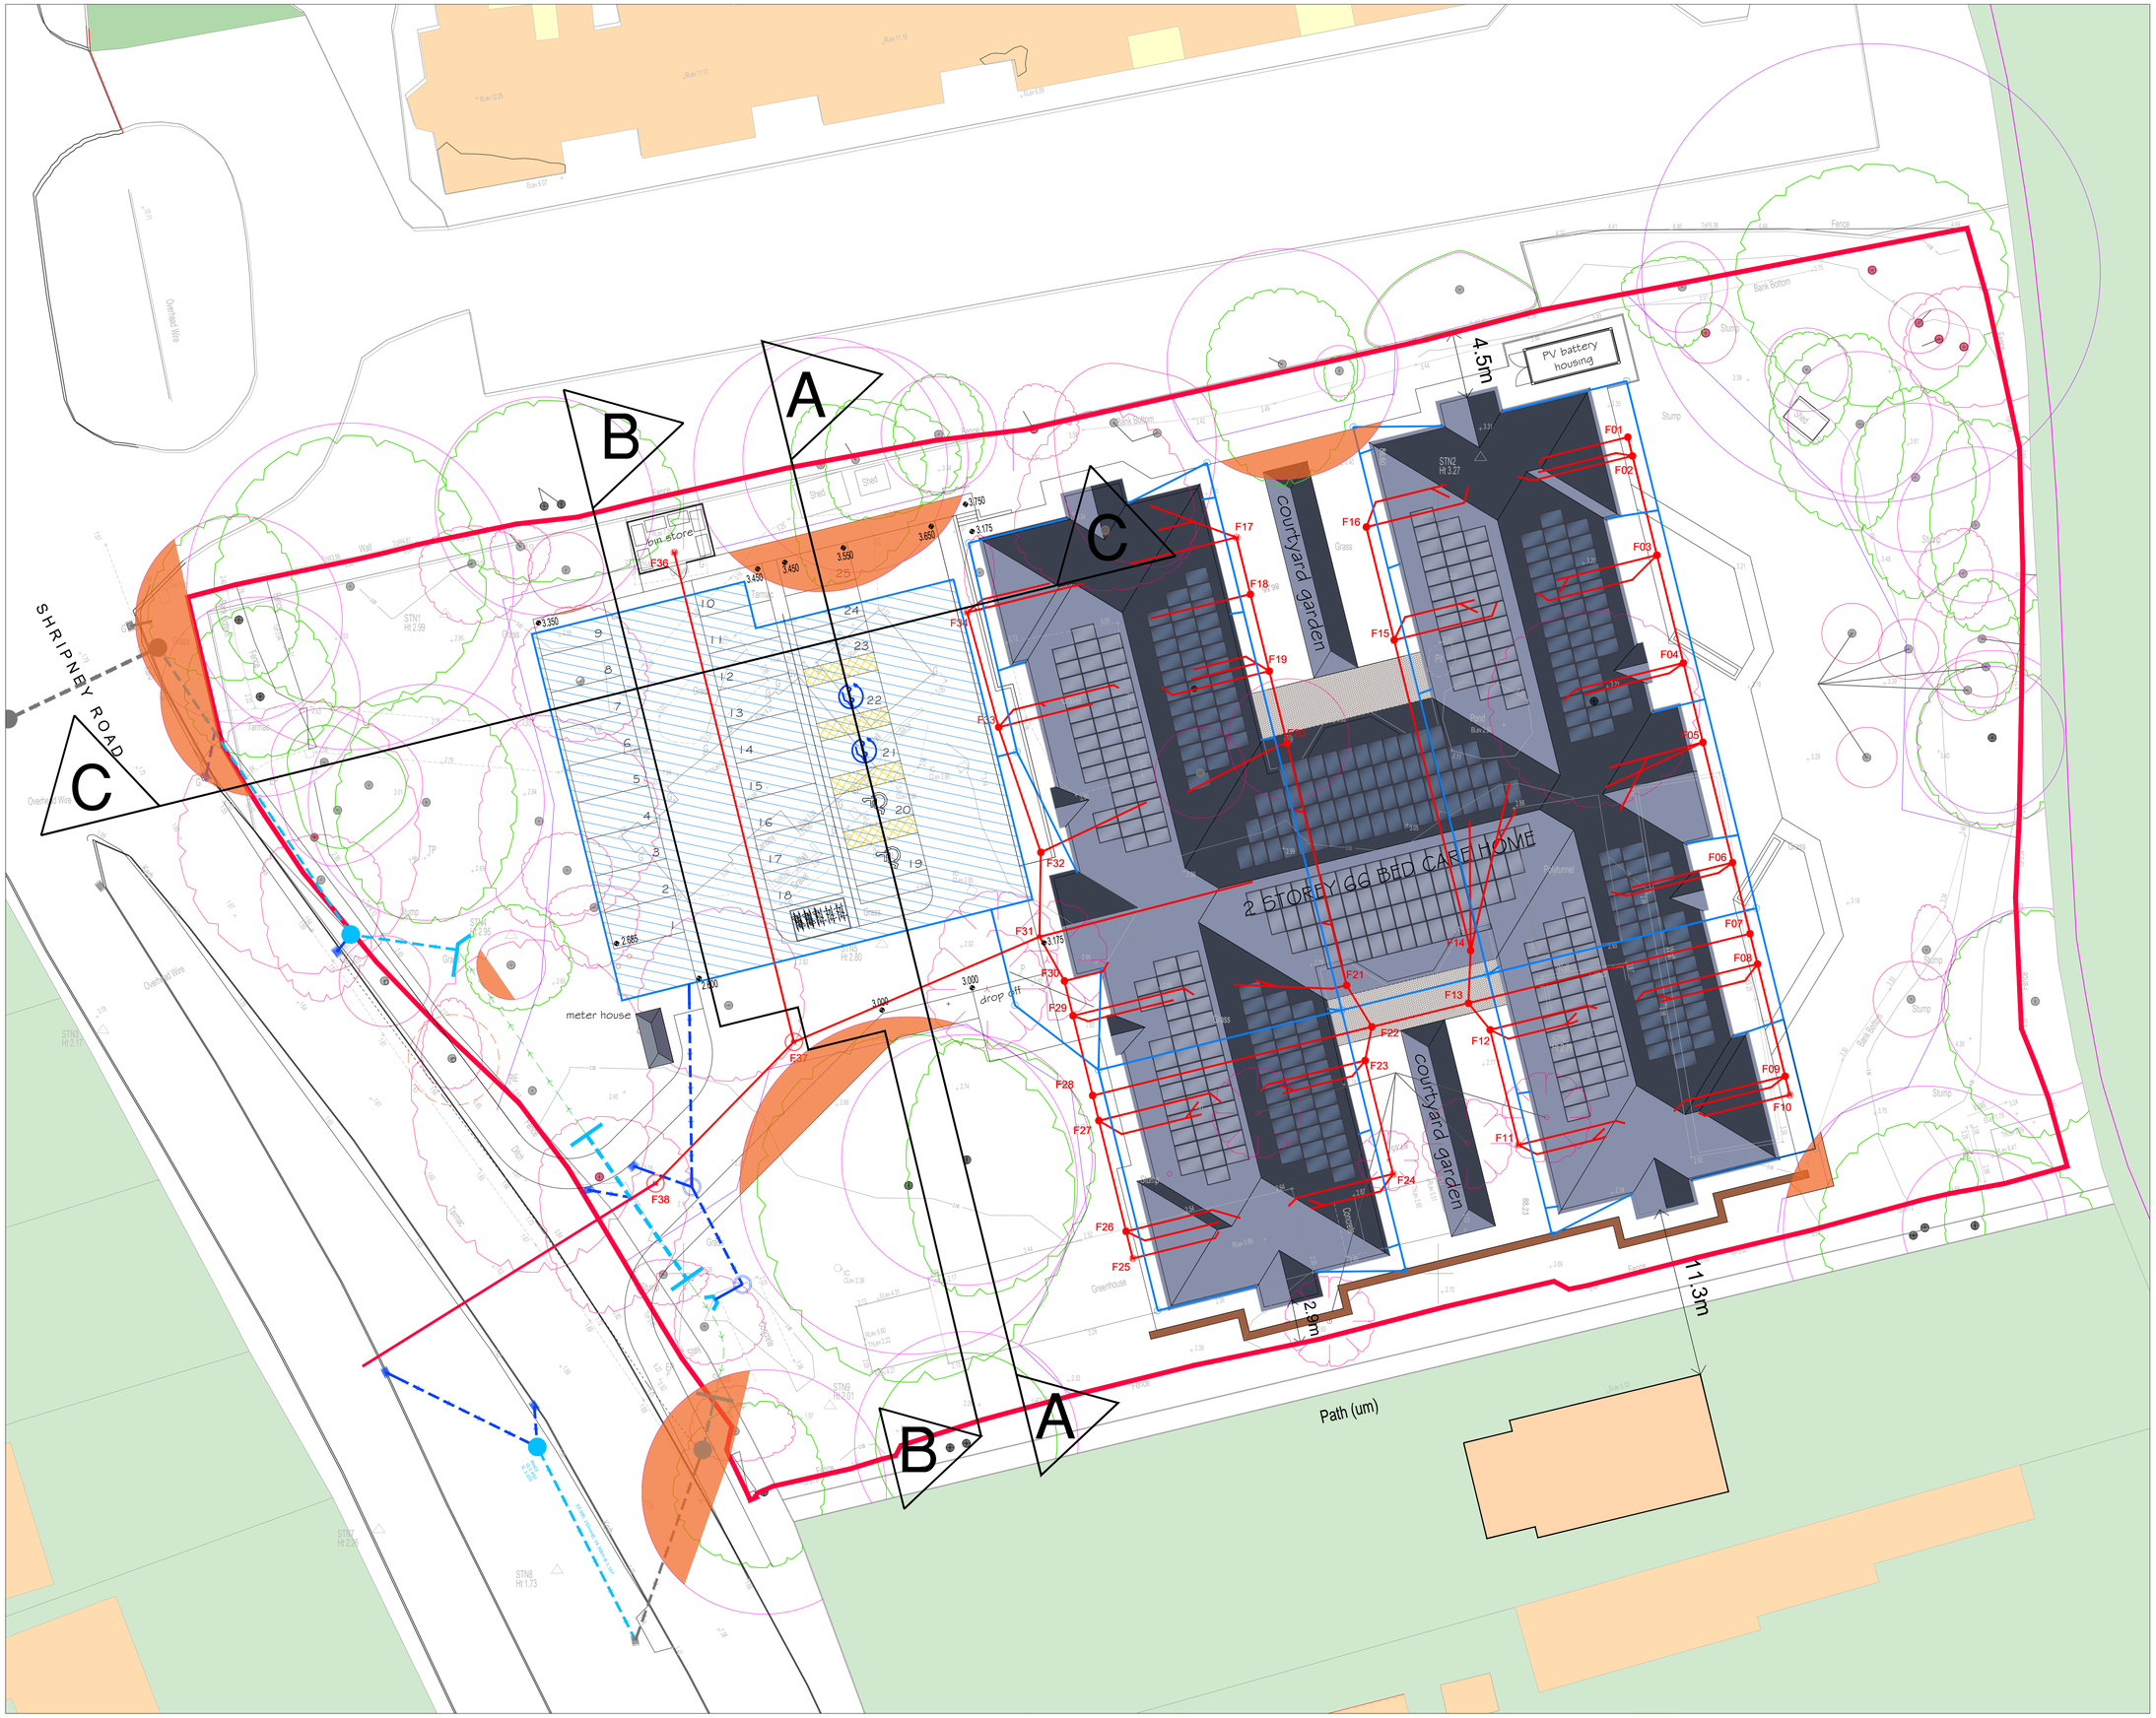

NUMBER OF BEDS -	66No
BUILDING FOOTPRINT -	1685sqm
BUILDING AREA -	3370sqm
SITE AREA -	6764sqm

TO BE READ IN CONJUNCTION WITH DRAWING PO22-9PA-08.1

REV	DATE	DETAILS OF AMENDMENTS	DRAWN
A	16.10.23	Levels & section lines added	DJT

REVISIONS

LNT Construction

LNT CONSTRUCTION LTD
UNIT 2, HELIOS 47
ISABELLA ROAD
GARFORTH
LS25 2DY
Tel: 0113 3853858
Fax: 0113 3853859

CLIENT

SITE: SHRIPNEY ROAD, BOGNOR REGIS, PO22 9PA

TITLE: TPZ's / DEVELOPMENT CO-ORDINATION PLAN

SCALE	1:200 @A1	DATE	01-03-23
DRAWN	GB	DWG NO.	PO22-9PA-08A

DRAWING STATUS

FEASIBILITY	PLANNING SUBMISSION
PLANNING APPROVAL	REGULATION SUBMISSION
REGULATION APPROVAL	CONSTRUCTION ISSUE

CHECKED BY		DATE	
APPROVED BY		DATE	