




Illustrative detail of flagpole (NTS)

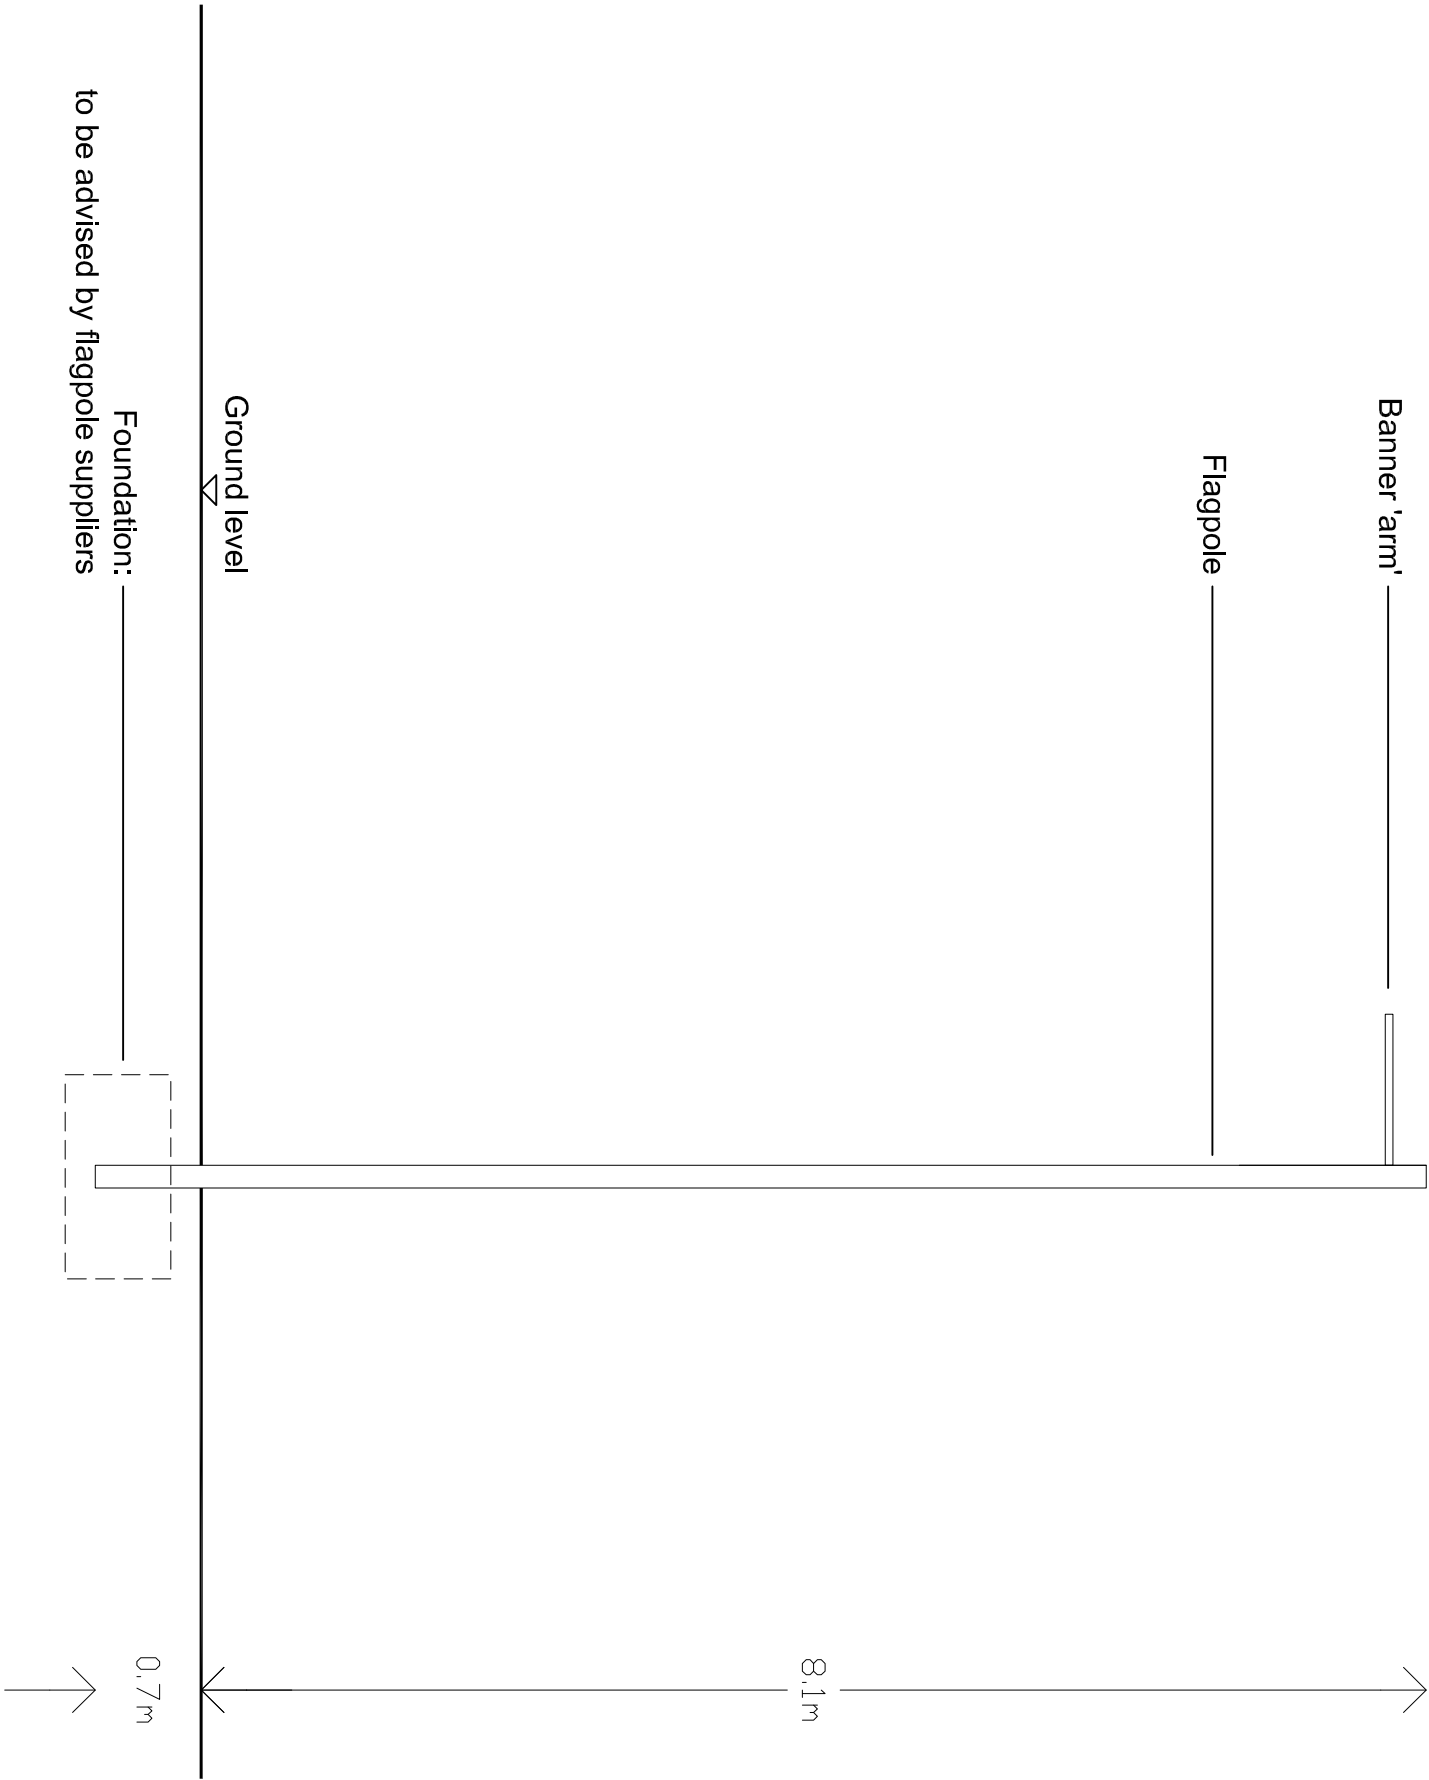

Detail of flagpole, scale 1:50

THIS DRAWING SHOULD NOT BE SCALED. THIS DRAWING IS COPYRIGHT.		
01. DESIGN	04. PROJECTION INFORMATION	
02. PLANNING	05. CONSTRUCTION	
03. TENDER	06. AS BUILT	
DRAWING STATUS :		
02		
01. PRELIMINARY	02. FOR COMMENT	03. FOR APPROVAL
OTHER:		
PROJECT: Rolls-Royce Off Site Facility, Oldlands Farm		
DRAWING TITLE: Flagpole		
Davies Landscape Architects Suite 1, Fern House Bath Road, Stroud Gloucestershire, GL5 3TD t: 01453 769380 e: info@DaviesLk w: www.DaviesLk		
DATE:	18.06.15	SCALE : 1:50@A3
JOB NO.:	1606	DRAWN BY: MS
DWG NO.:	DLA-1606-02-12	REV. : -
V:\Server Data\1606 Oldlands Farm\Indesign\Drawings\Final\DLA-1606-02-11-SIGNAGE LOCATION.dwg		