


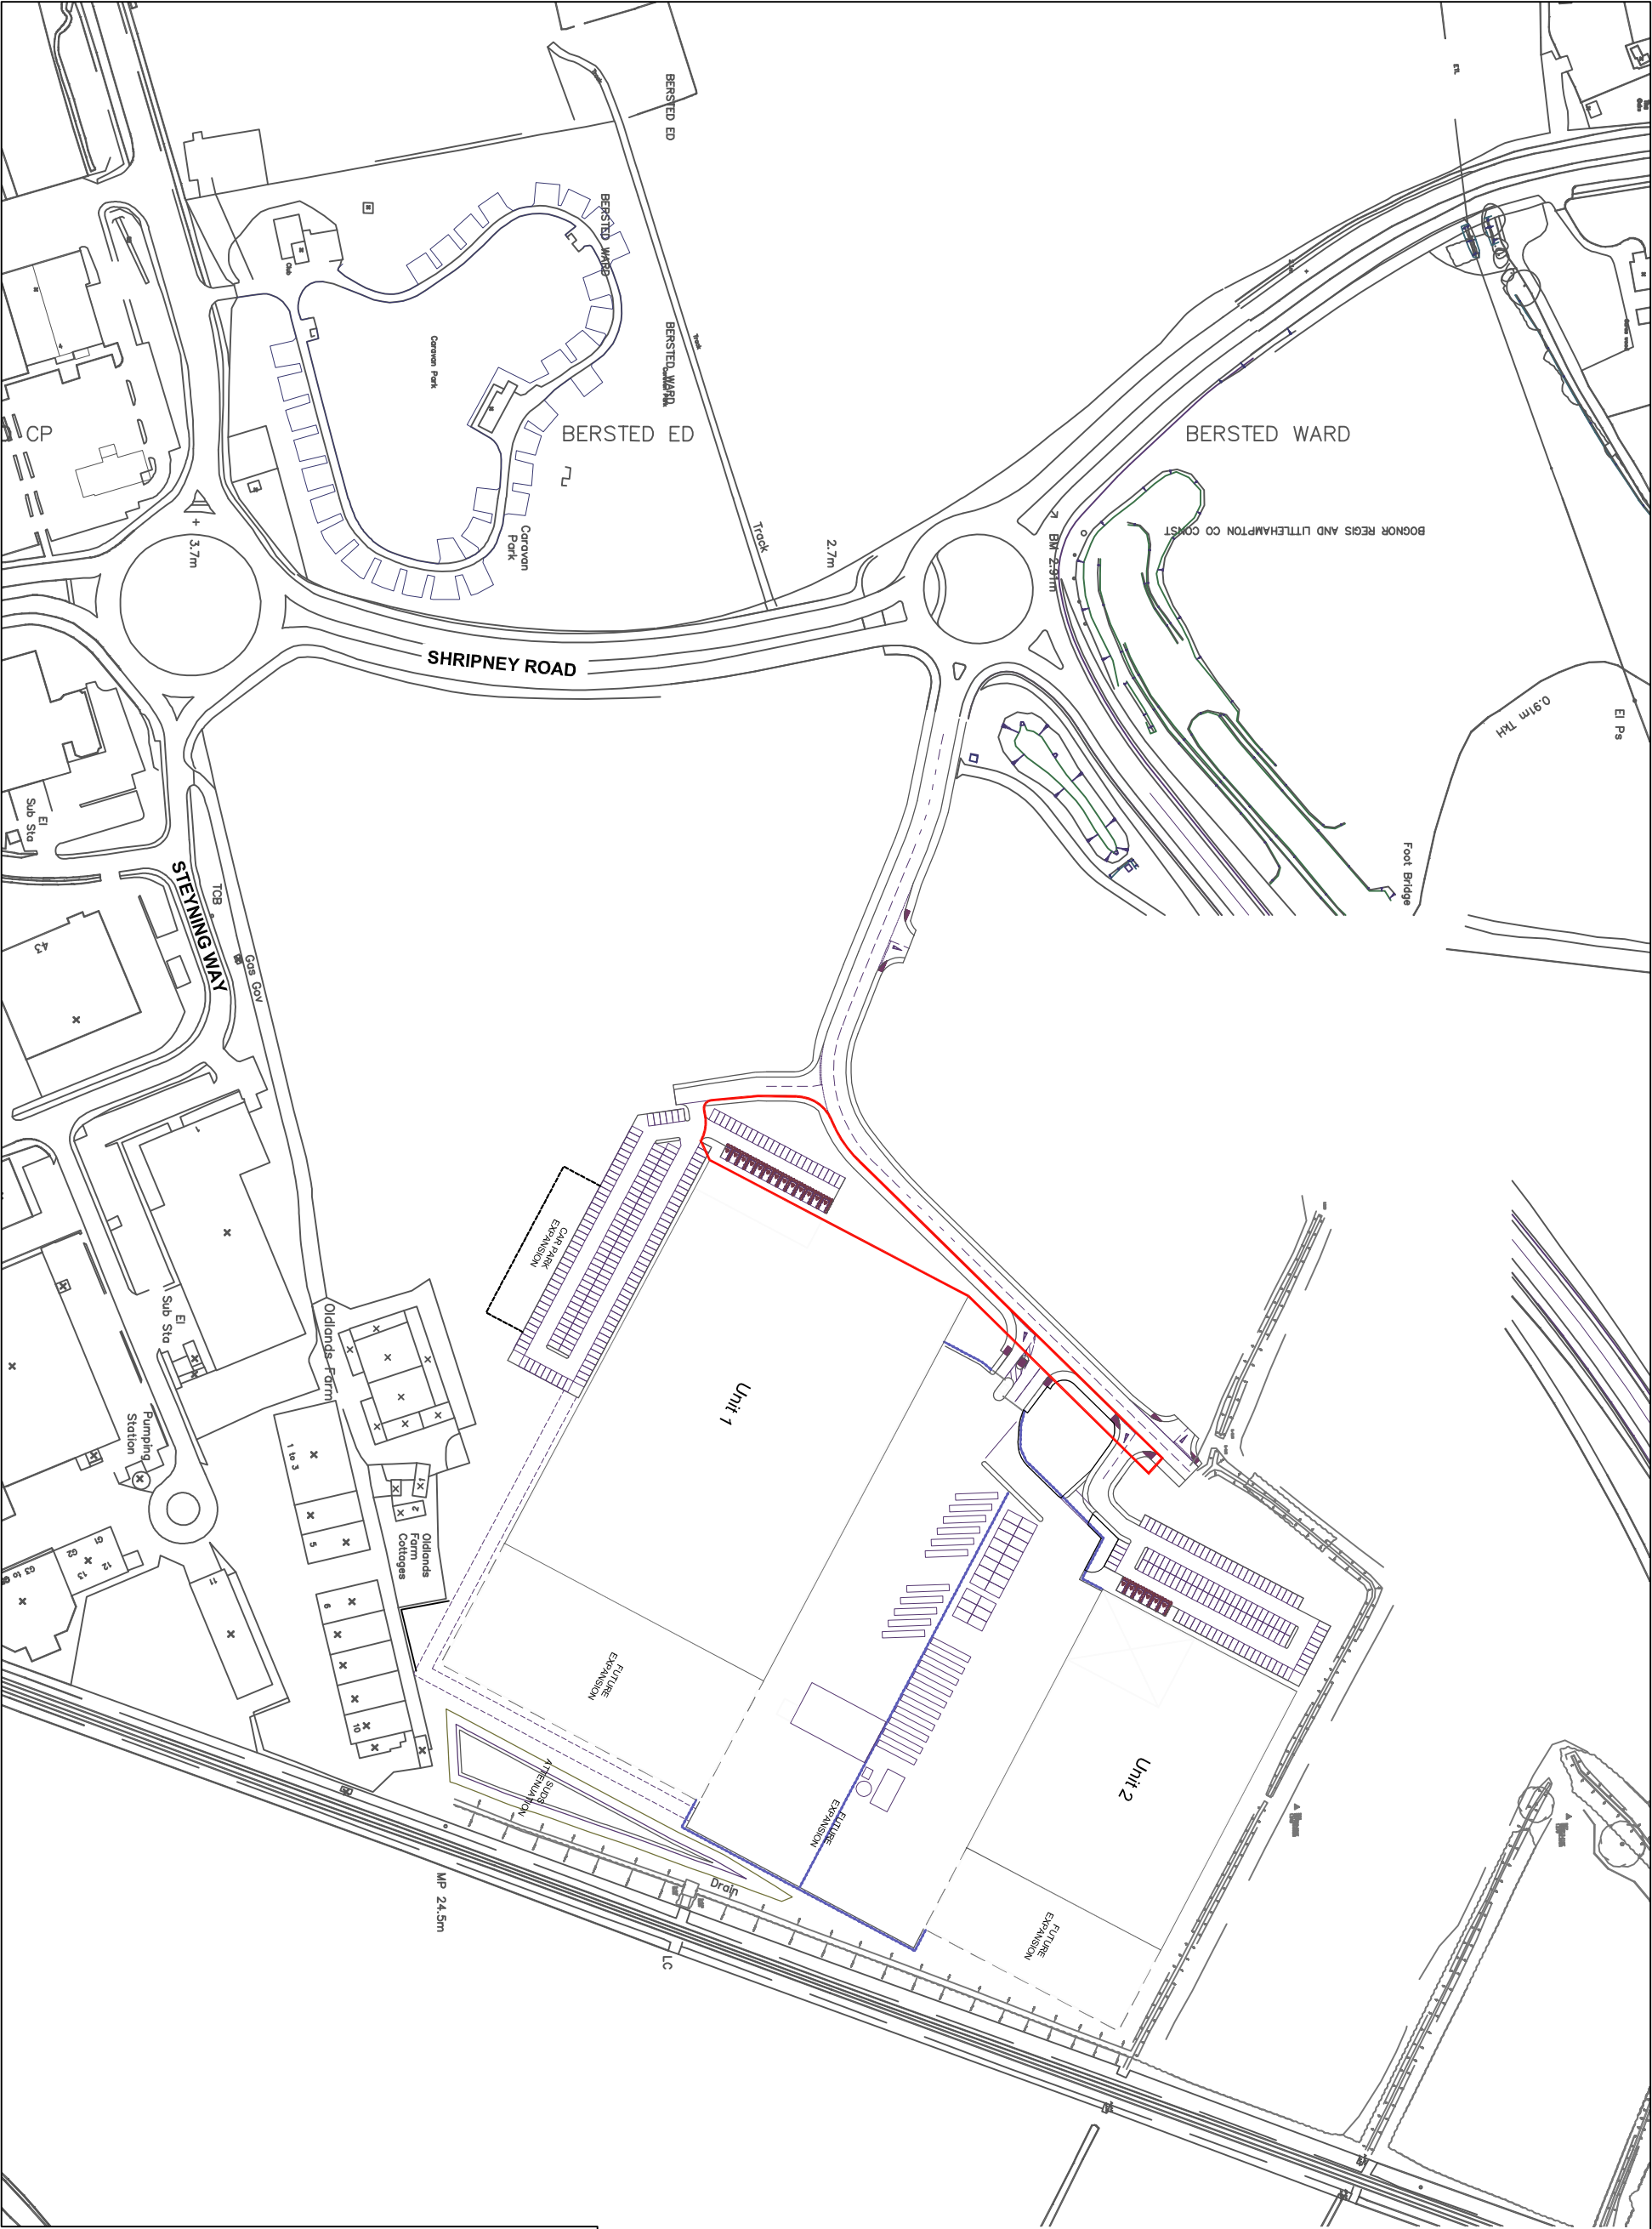

KEY

Application boundary

THIS DRAWING SHOULD NOT BE SCALED
THIS DRAWING IS COPYRIGHT.

01. DESIGN 04. PRODUCTION INFORMATION
02. PLANNING 05. CONSTRUCTION
03. TENDER 06. AS BUILT

DRAWING STATUS :

02

01. PRELIMINARY 02. FOR COMMENT 03. FOR APPROVAL
OTHER:

PROJECT :
Rolls Royce
Off site Facility, Oldlands Farm

DRAWING TITLE :
Site Location Plan




Stille 1, Fern House
Bath Road, Stead
Gloucestershire,
GL5 3TJ
t: 01453 780380
e: info@dla.co.uk
w: www.dla.co.uk

DATE : 23.06.15 SCALE : 1:2,500@A3

JOB NO. : 1606 DRAWN BY : MS

DWG NO. : DLA-1606-02-12 REV : -

V:\Sewer DATA\1606 Oldlands Farm\landscape\Drawings\Planning\DLA-1606-L-02-12 Site Location Plan.dwg

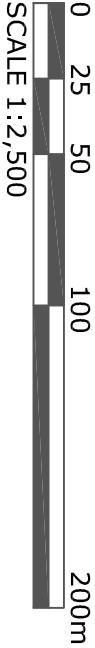

SCALE 1:2,500

