


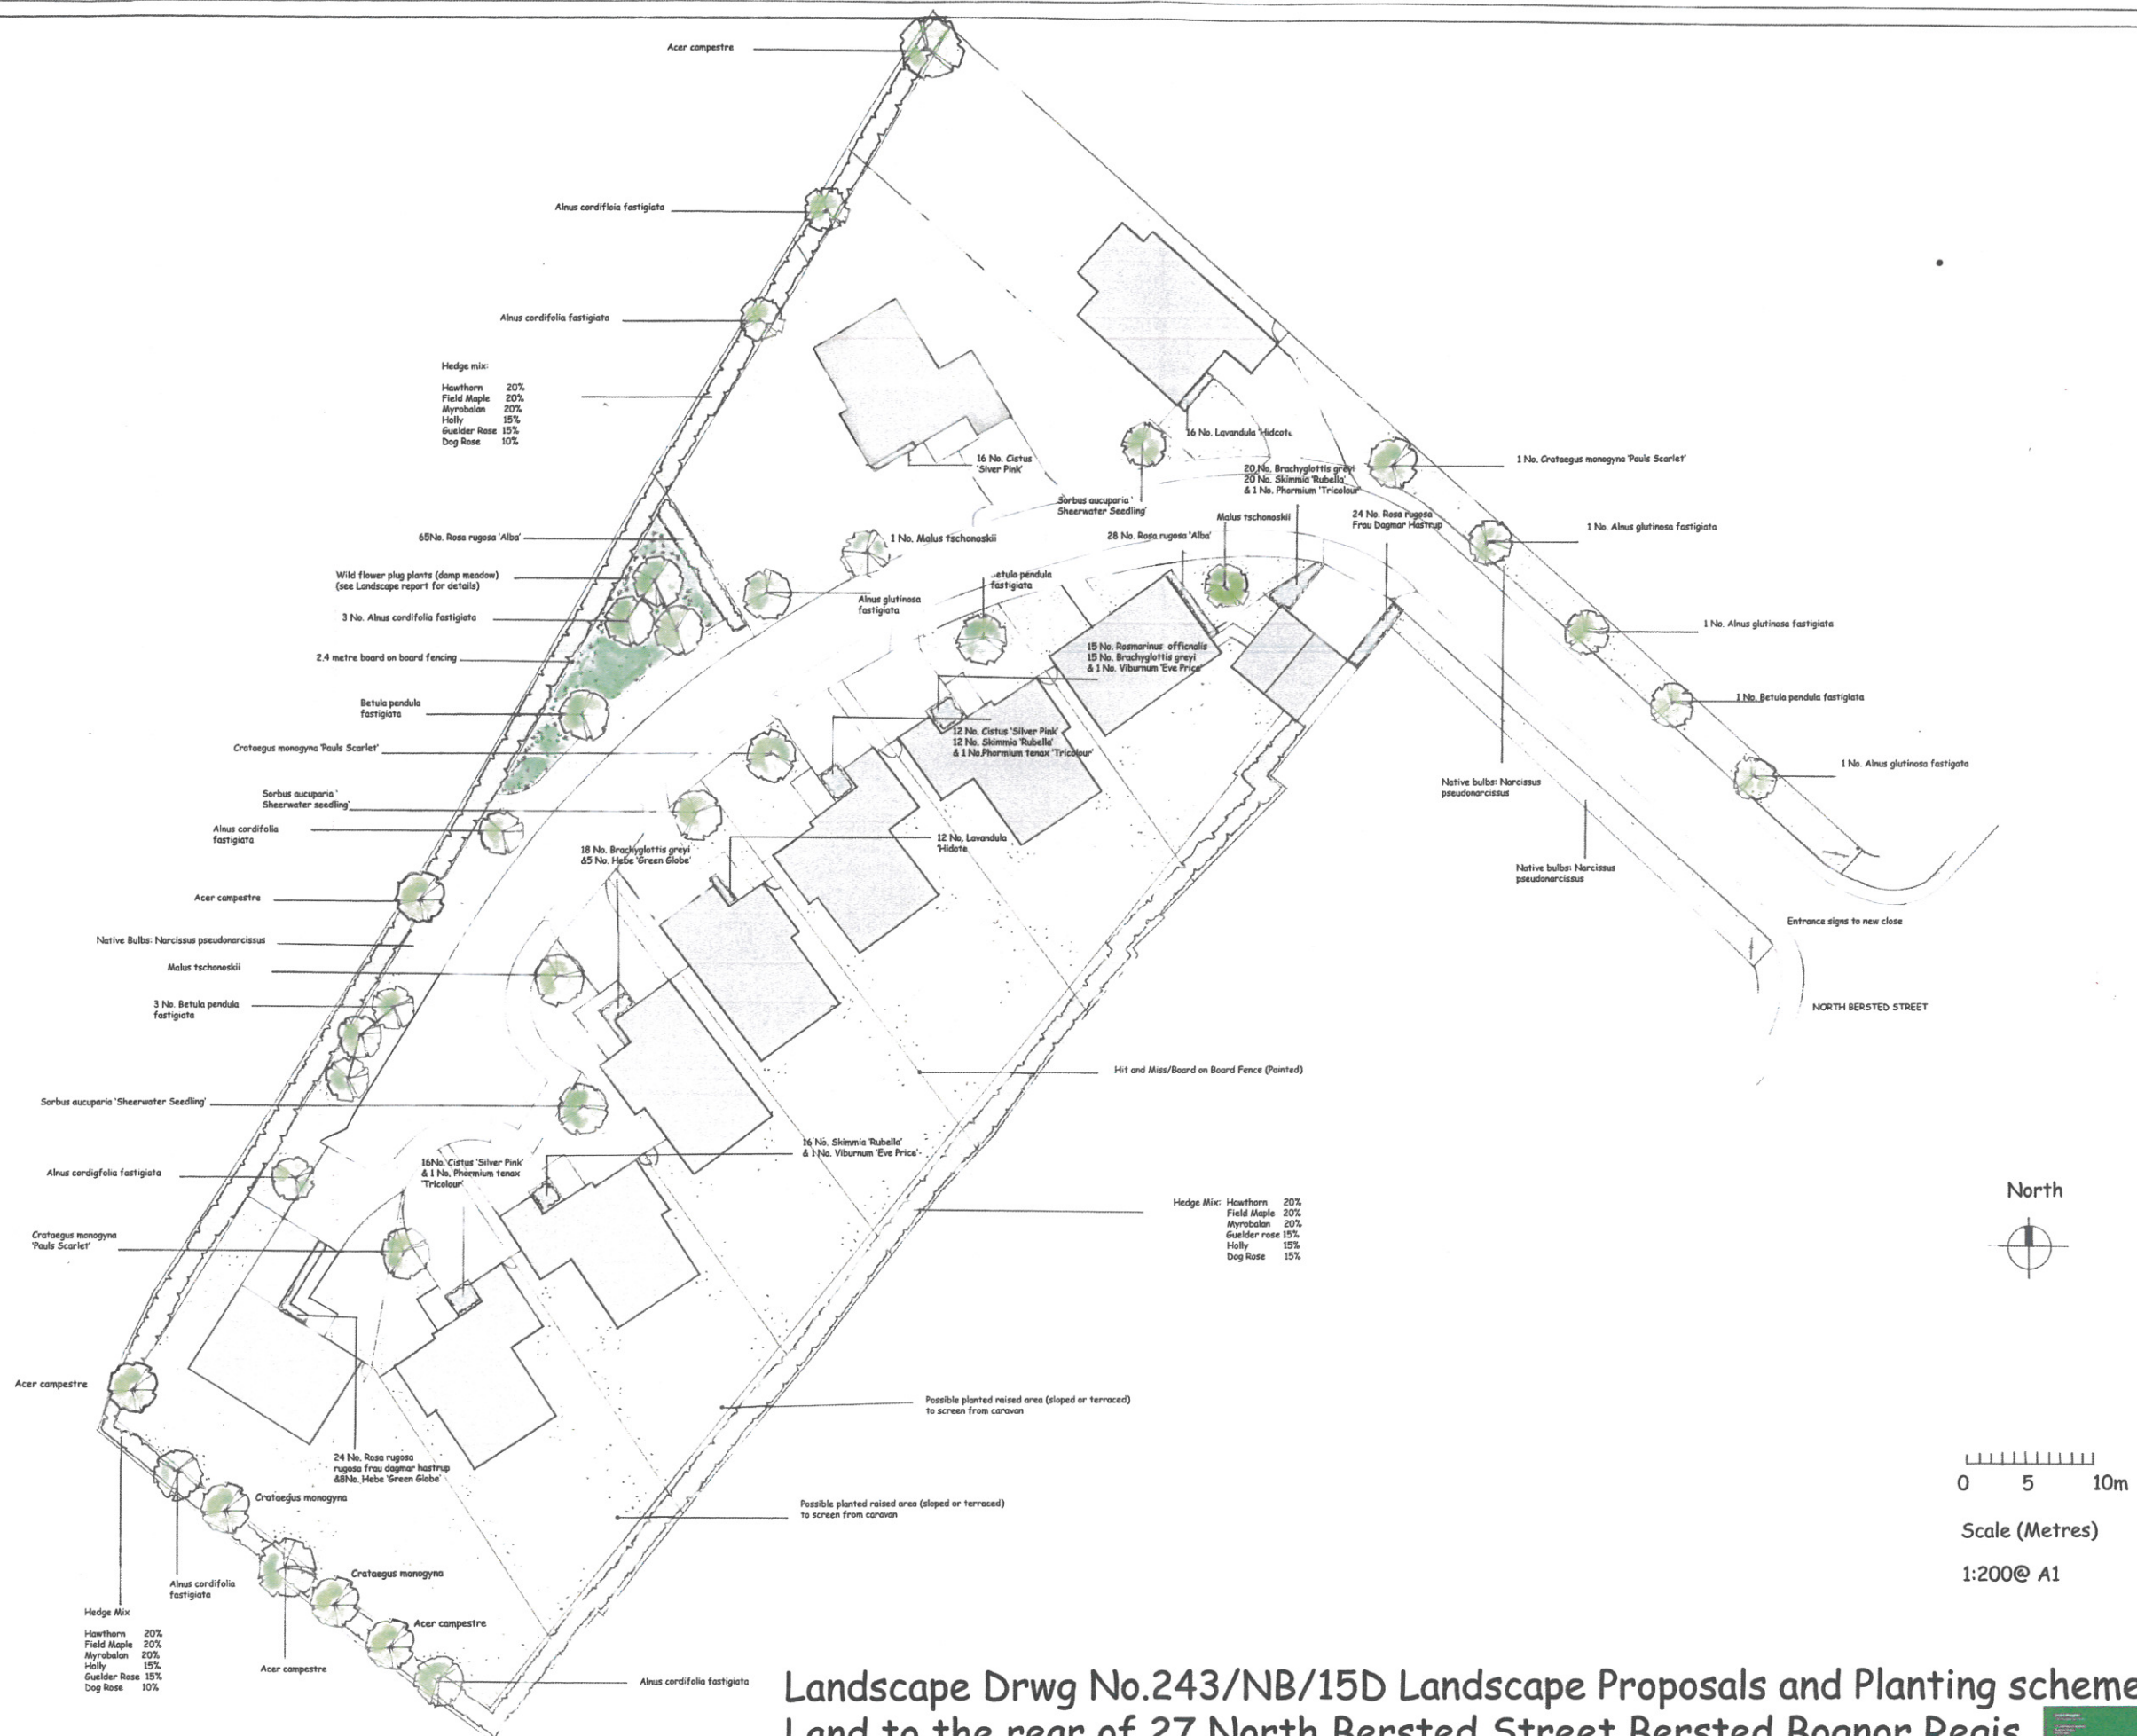

Landscape Drwg No.243/NB/15D Landscape Proposals and Planting scheme Land to the rear of 27 North Bersted Street Bersted Bognor Regis

Revisions: Added 31st, Acer campestre & 24 No. Crataegus monogyna 11/12/2015 DJM	
Title: Landscape layout & planting design	
Site: Proposed new houses to the rear of 27 North Bersted Street, Bersted, Bognor Regis	
Original Scale: 1:200 @ A1	Drawn: DJM
Date: 13/10/2015	Client: Mrs. Elaine Wright
Drawing No. 243/NB/15D	
David Meagher Landscape, Arboriculture & Ecology Consultants, Bognor Regis West Sussex Tel: 077080 35093	