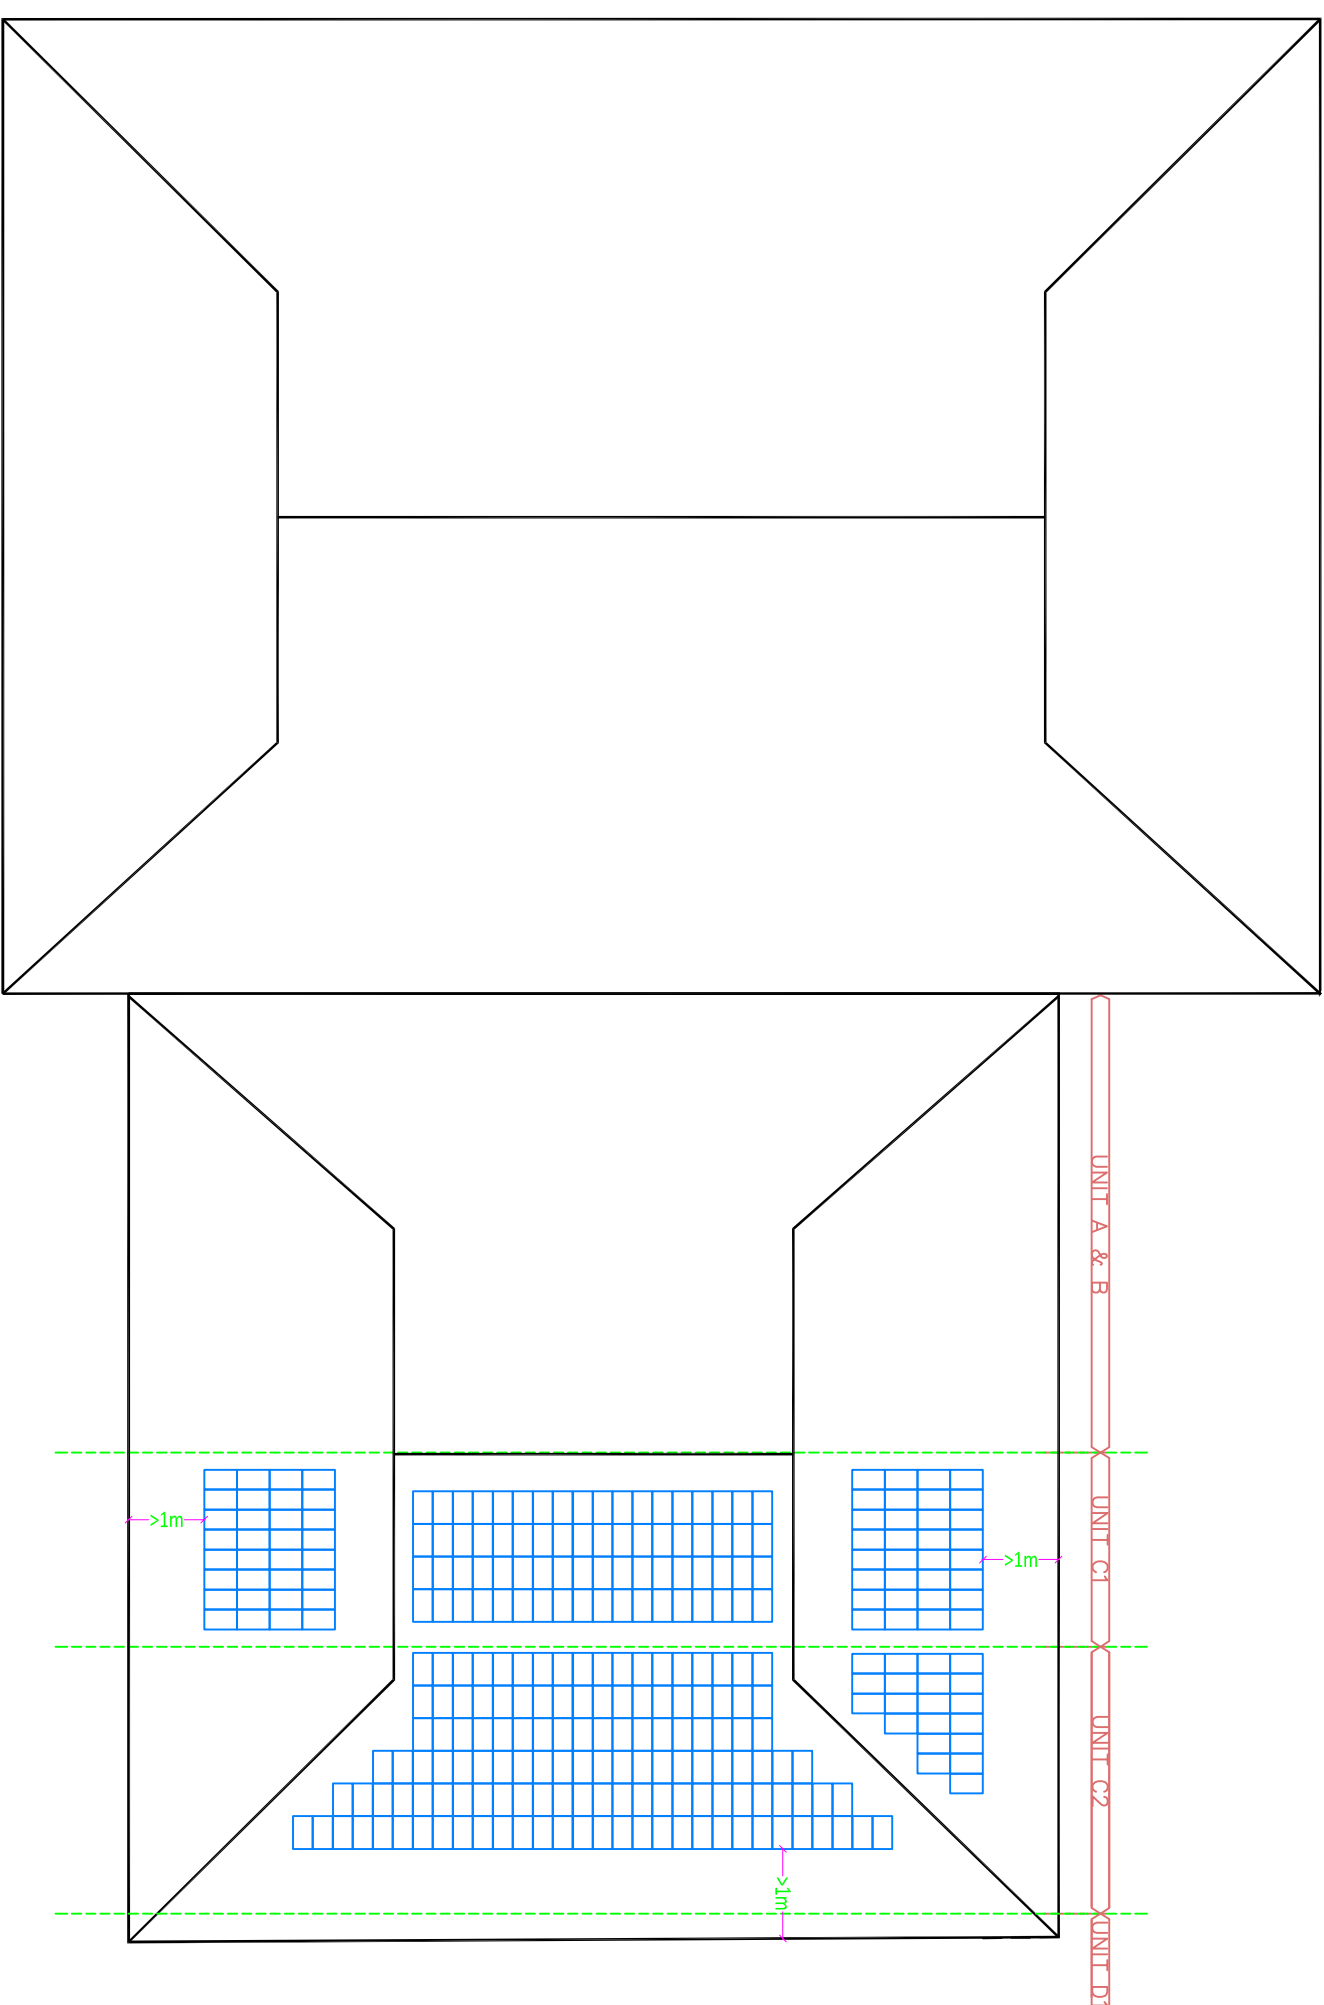


Do not scale this drawing for construction purposes
In all cases figured dimensions are to be followed
All dimensions to be checked on site before work commences
© This drawing is the copyright of Solarsense UK Ltd and may not be reproduced in part or in whole without prior written permission

Notes:

Solar PV modules

TOTAL NUMBER OF
MODULES: 170

Relation	Description	Date	Drawn

PROPOSED

	
Solarsense Renewable Energy	
Solarsense UK Ltd Hellios House · Brockley Lane · Backwell · Bristol BS48 4AH tel: 01275 461800 e: info@solarsense-uk.com	
Client:	Orchard Street
Project:	Unit C1 and C2 Arun Retail Park Solar PV Generator
Drawing:	Rooftop PROPOSED
Scale:	1:400 @ A3
Date:	Jun 2021
	Drawn by: SS
	Checked by: TC
Drawing Number:	Revision: 0