



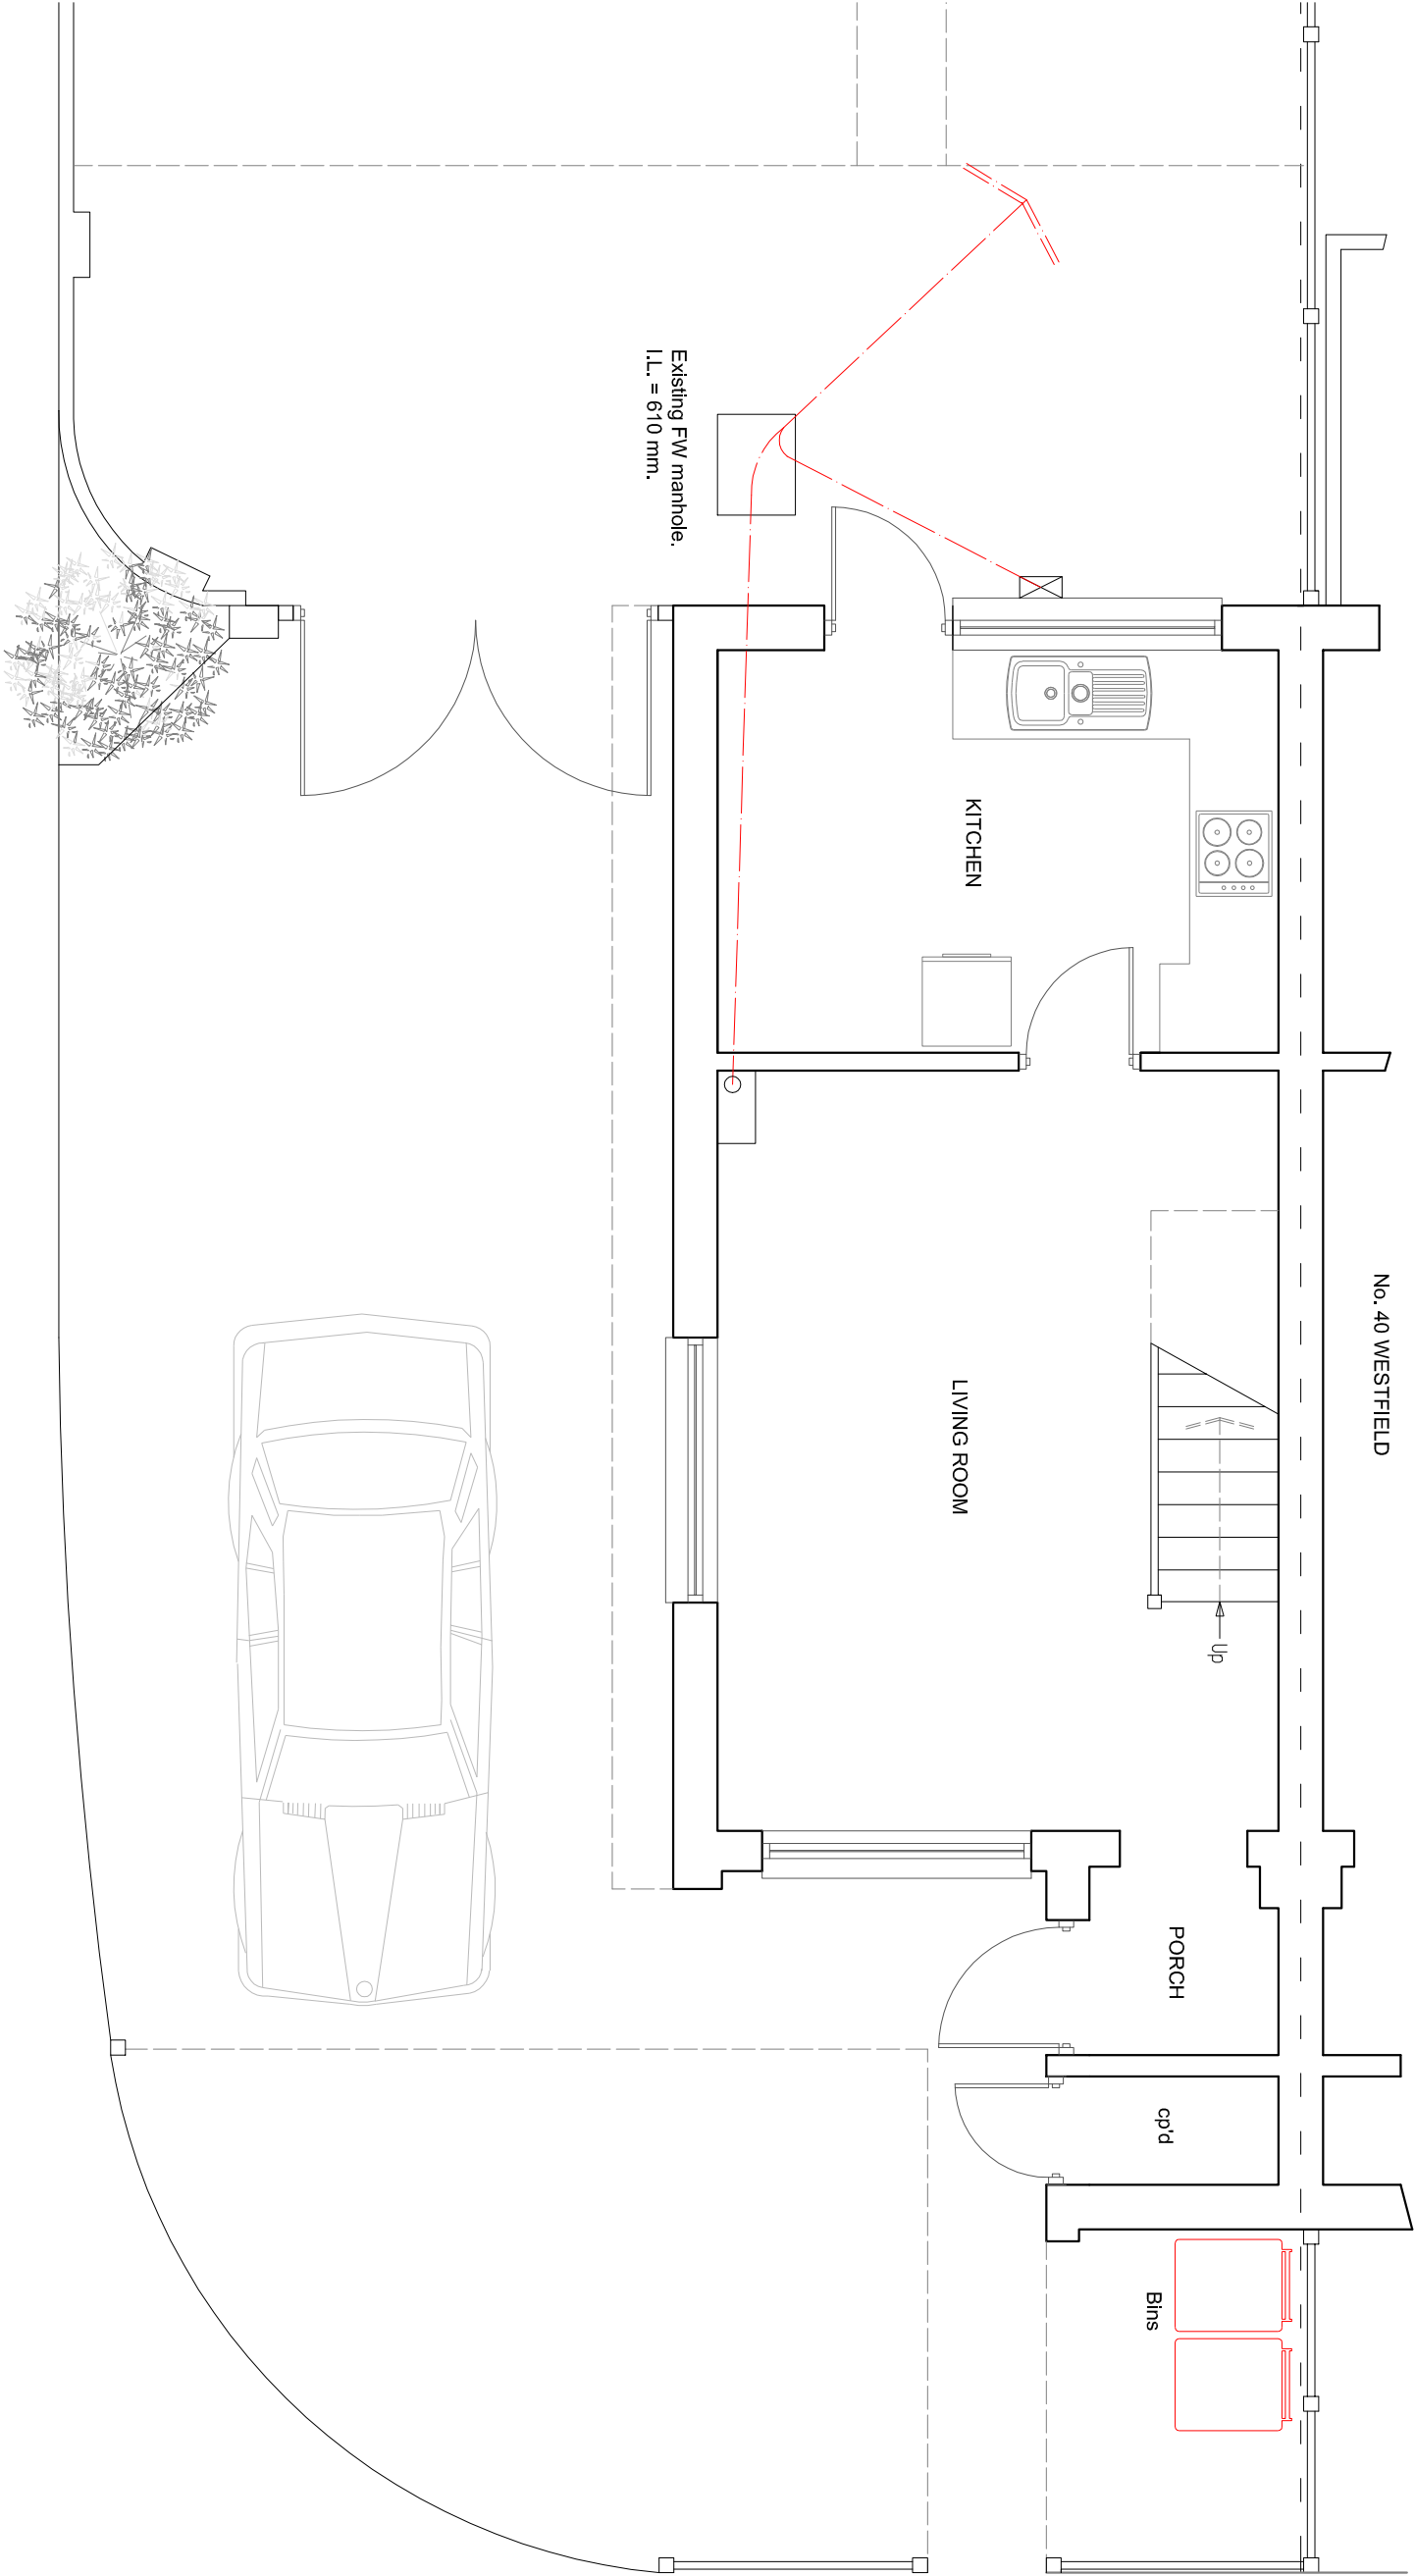

EXISTING GROUND FLOOR PLAN

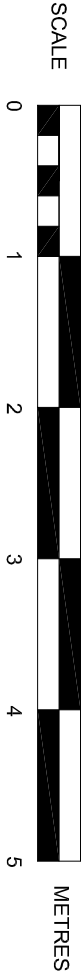

SUSSEX BUILDING CONSULTANCY LIMITED

42 WESTFIELD, NORTH BERS TED,
BOGNOR REGIS, WEST SUSSEX.

SCALE - 1/50 REV - DATE - 30/08/2018

LABC partner

3 NORTHCOTE ROAD
BOGNOR REGIS
PO21 8LZ

TEL/FAX - (01243) 861379