



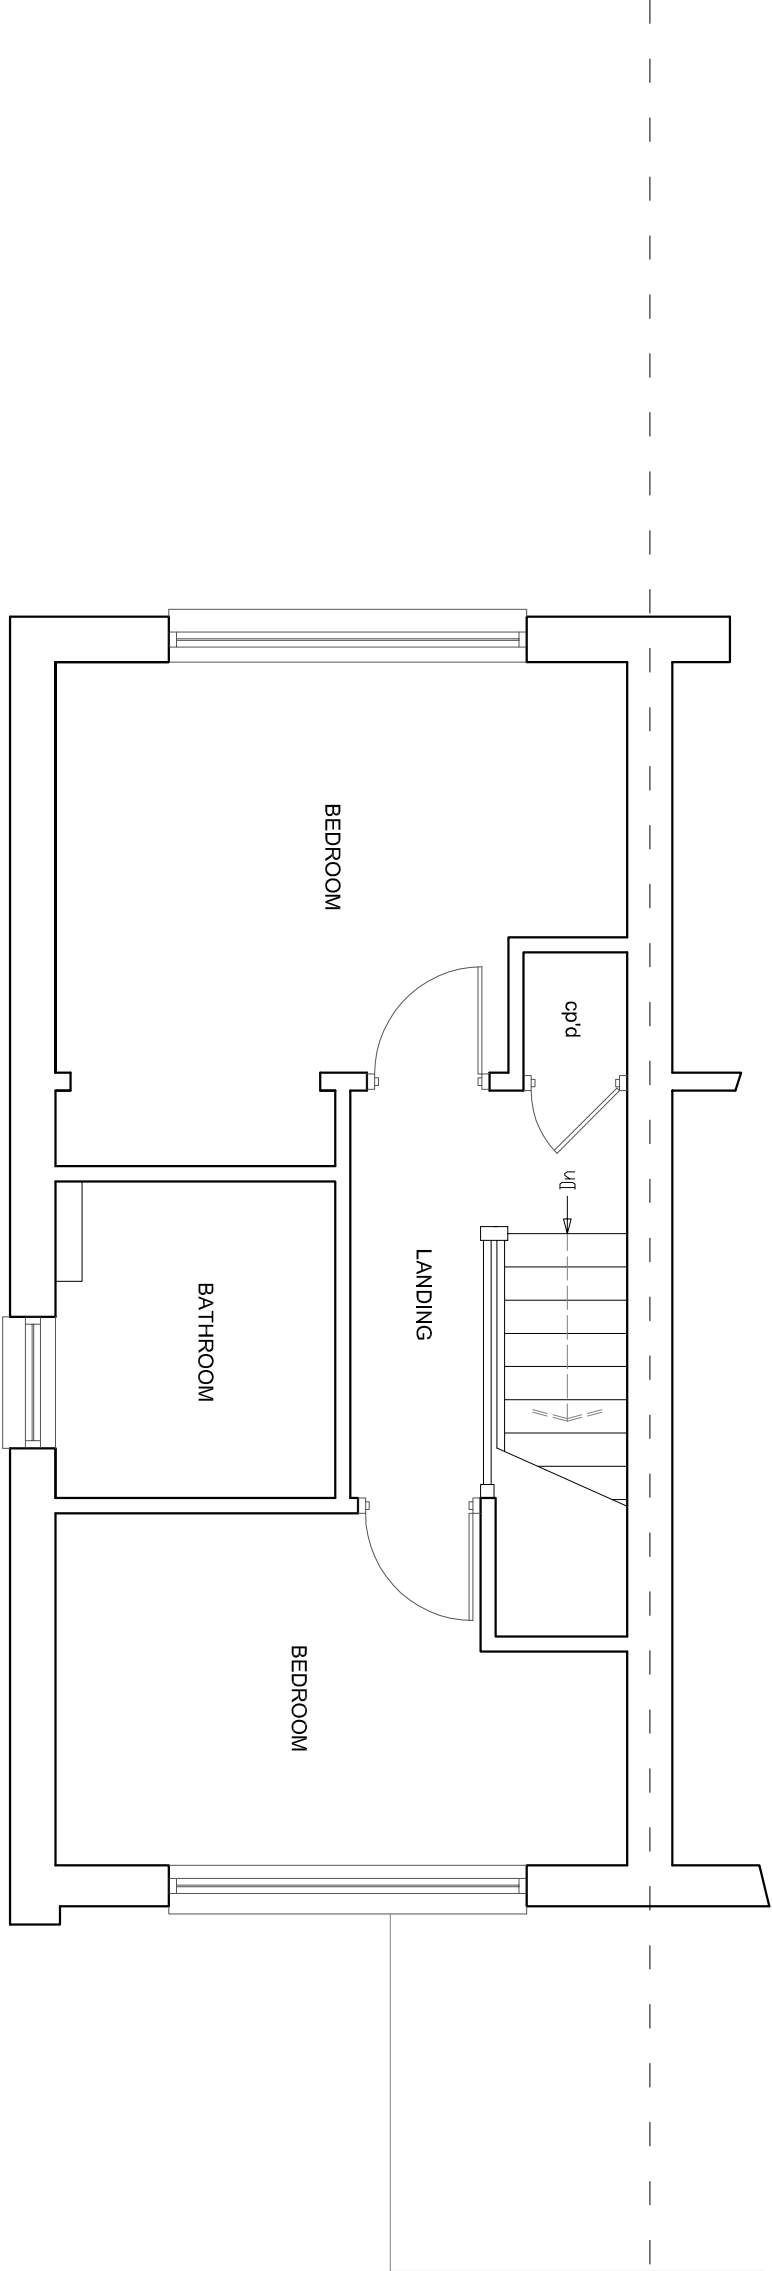

EXISTING FIRST FLOOR PLAN

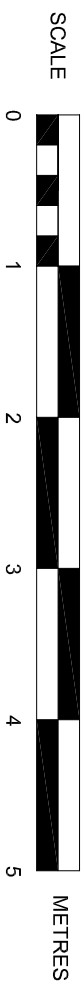

SUSSEX BUILDING CONSULTANCY LIMITED	
42 WESTFIELD, NORTH BERSTED, BOGNOR REGIS, WEST SUSSEX.	
SCALE - 1/50 REV - DATE - 20/07/2018	
 LABC partner	3 NORTHGOTE ROAD BOGNOR REGIS PO21 5LZ TEL/FAX - (01243) 961379