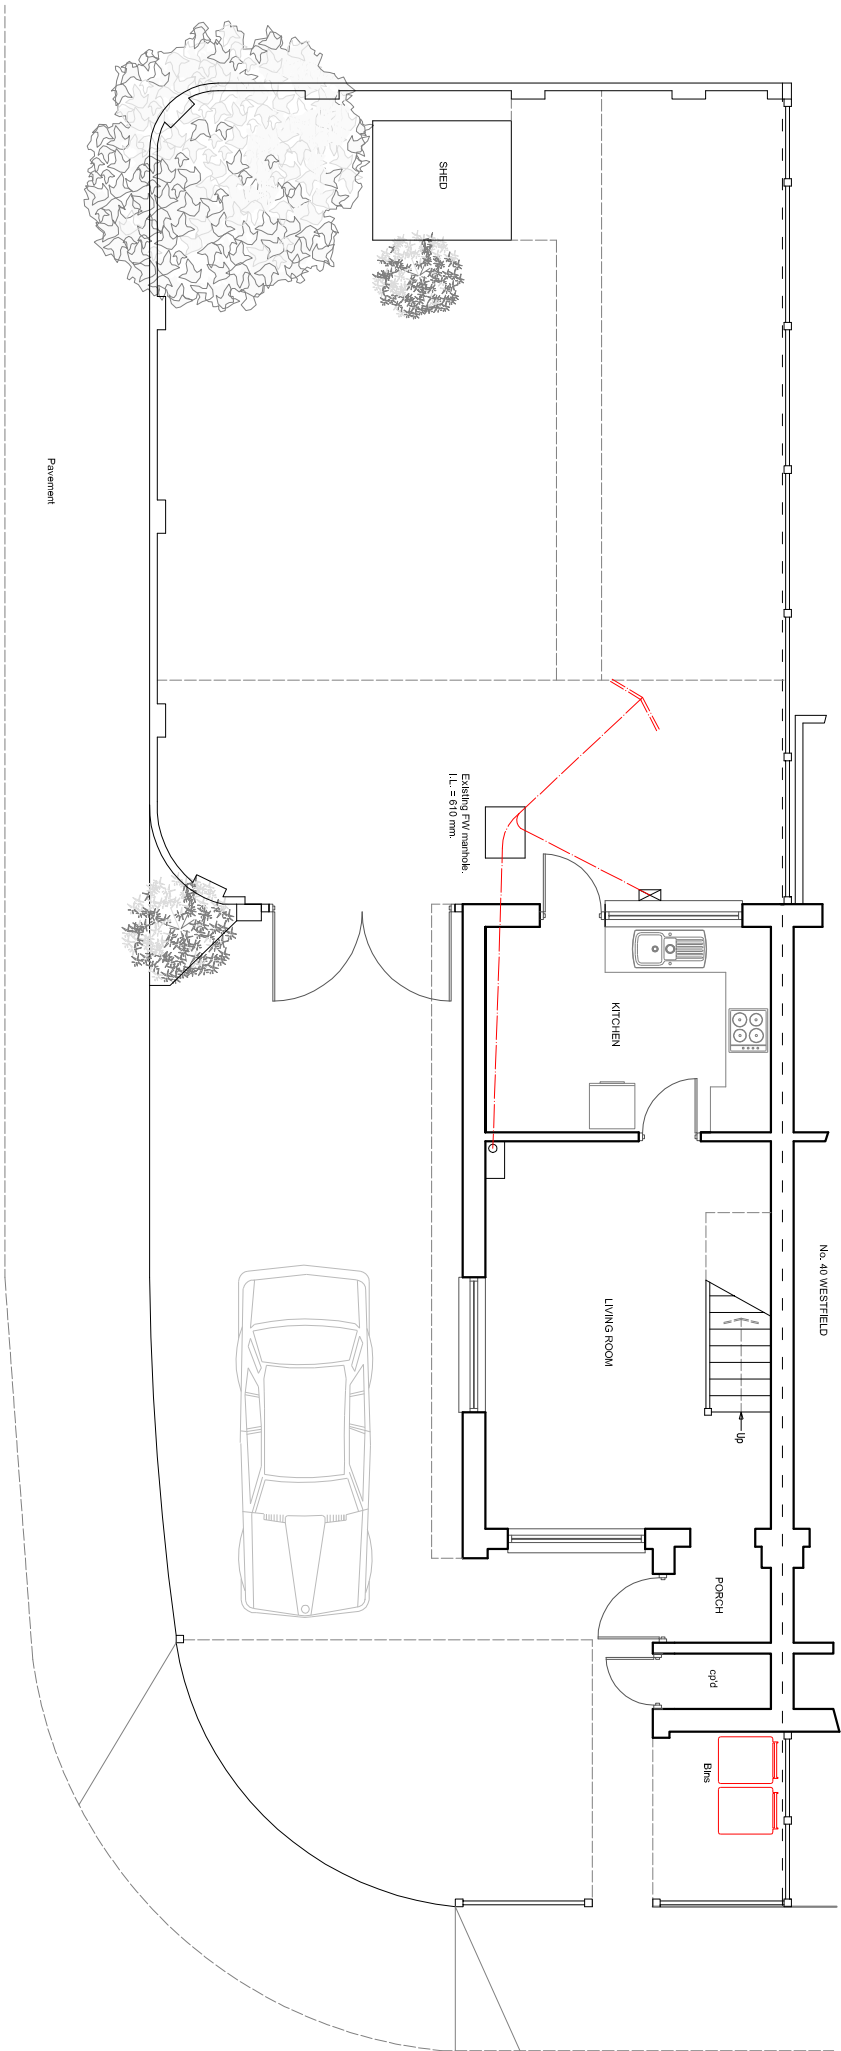


EXISTING PLOT PLAN

SUSSEX BUILDING CONSULTANCY LIMITED

42 WESTFIELD, NORTHERSTED,
BOGNOR REGIS, WEST SUSSEX.

SCALE - 1/100 REV - A DATE - 30/08/2018

LABC

partner

3 NORTHGATE ROAD
BOGNOR REGIS
PO21 9LZ
TEL - (01243) 881379