



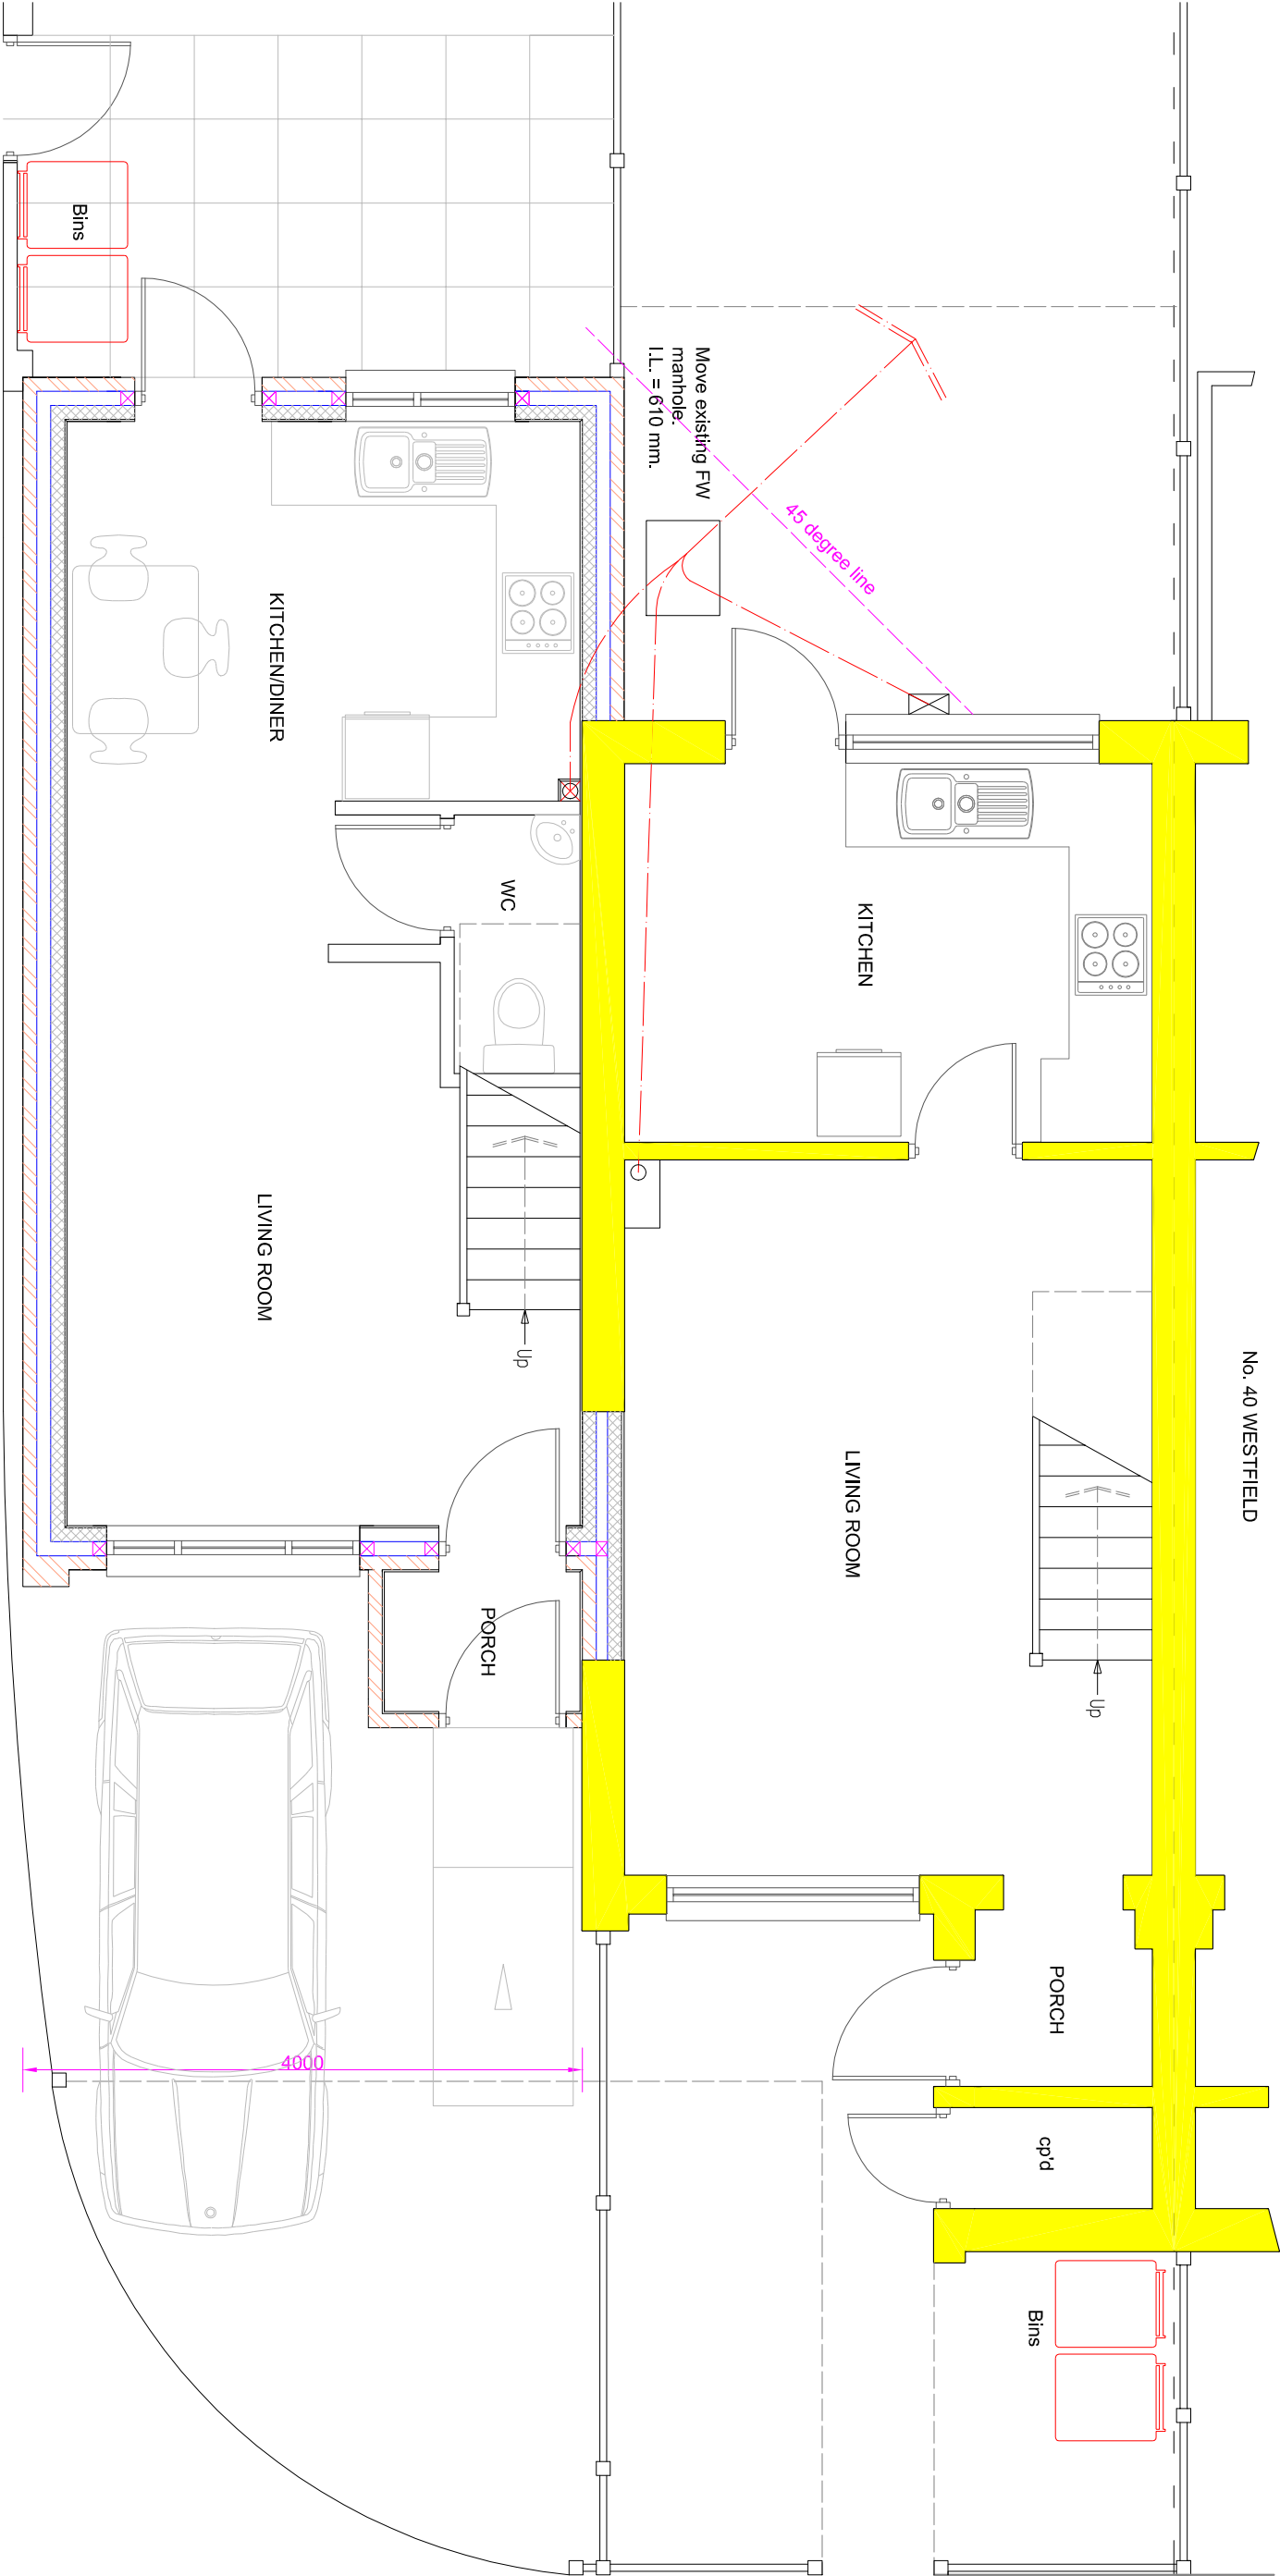

PROPOSED GROUND FLOOR PLAN

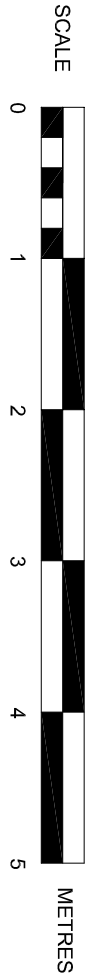

SUSSEX BUILDING CONSULTANCY LIMITED

42 WESTFIELD, NORTH BERS TED,
BOGNOR REGIS, WEST SUSSEX.

SCALE - 1/50 REV - C DATE - 10/09/2018



partner
LABC

3 NORTHCOTE ROAD
BOGNOR REGIS
PO21 3LZ

TEL/FAX - (01243) 361379