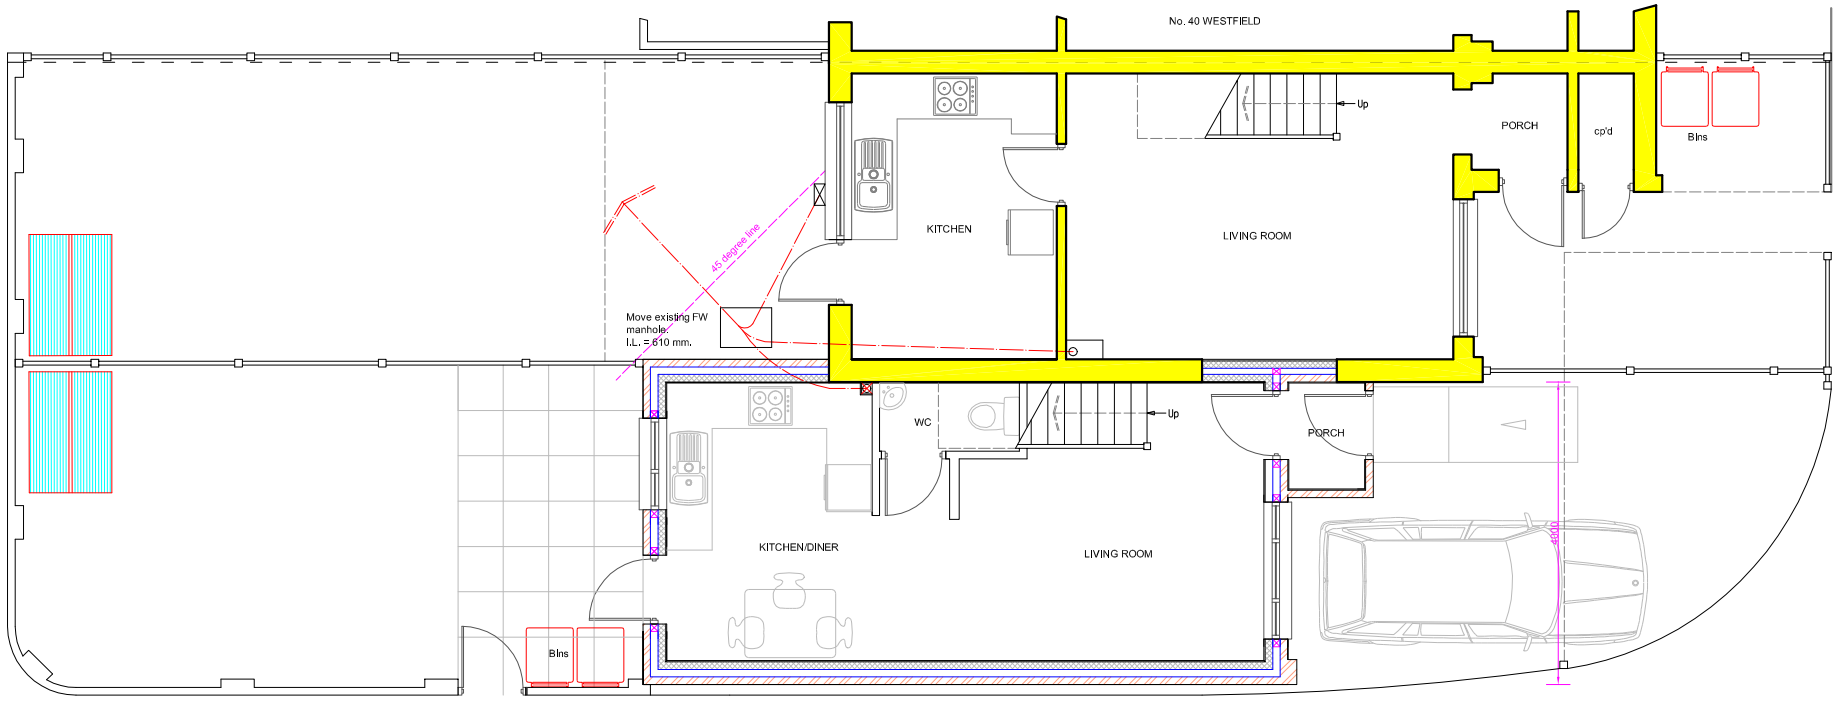


SCALE

0 2 4 6 8 10 METRES

PROPOSED PLOT PLAN

SUSSEX BUILDING CONSULTANCY LIMITED

42 WESTFIELD, NORTHBERSTED,
BOGNOR REGIS, WEST SUSSEX.

SCALE - 1/100 REV - A DATE - 30/08/2018

partner LABC

3 NORTHCOTE ROAD
BOGNOR REGIS
PO21 5LZ

TEL - (01243) 861379

ARUN DISTRICT COUNCIL BE/107/18/PL