



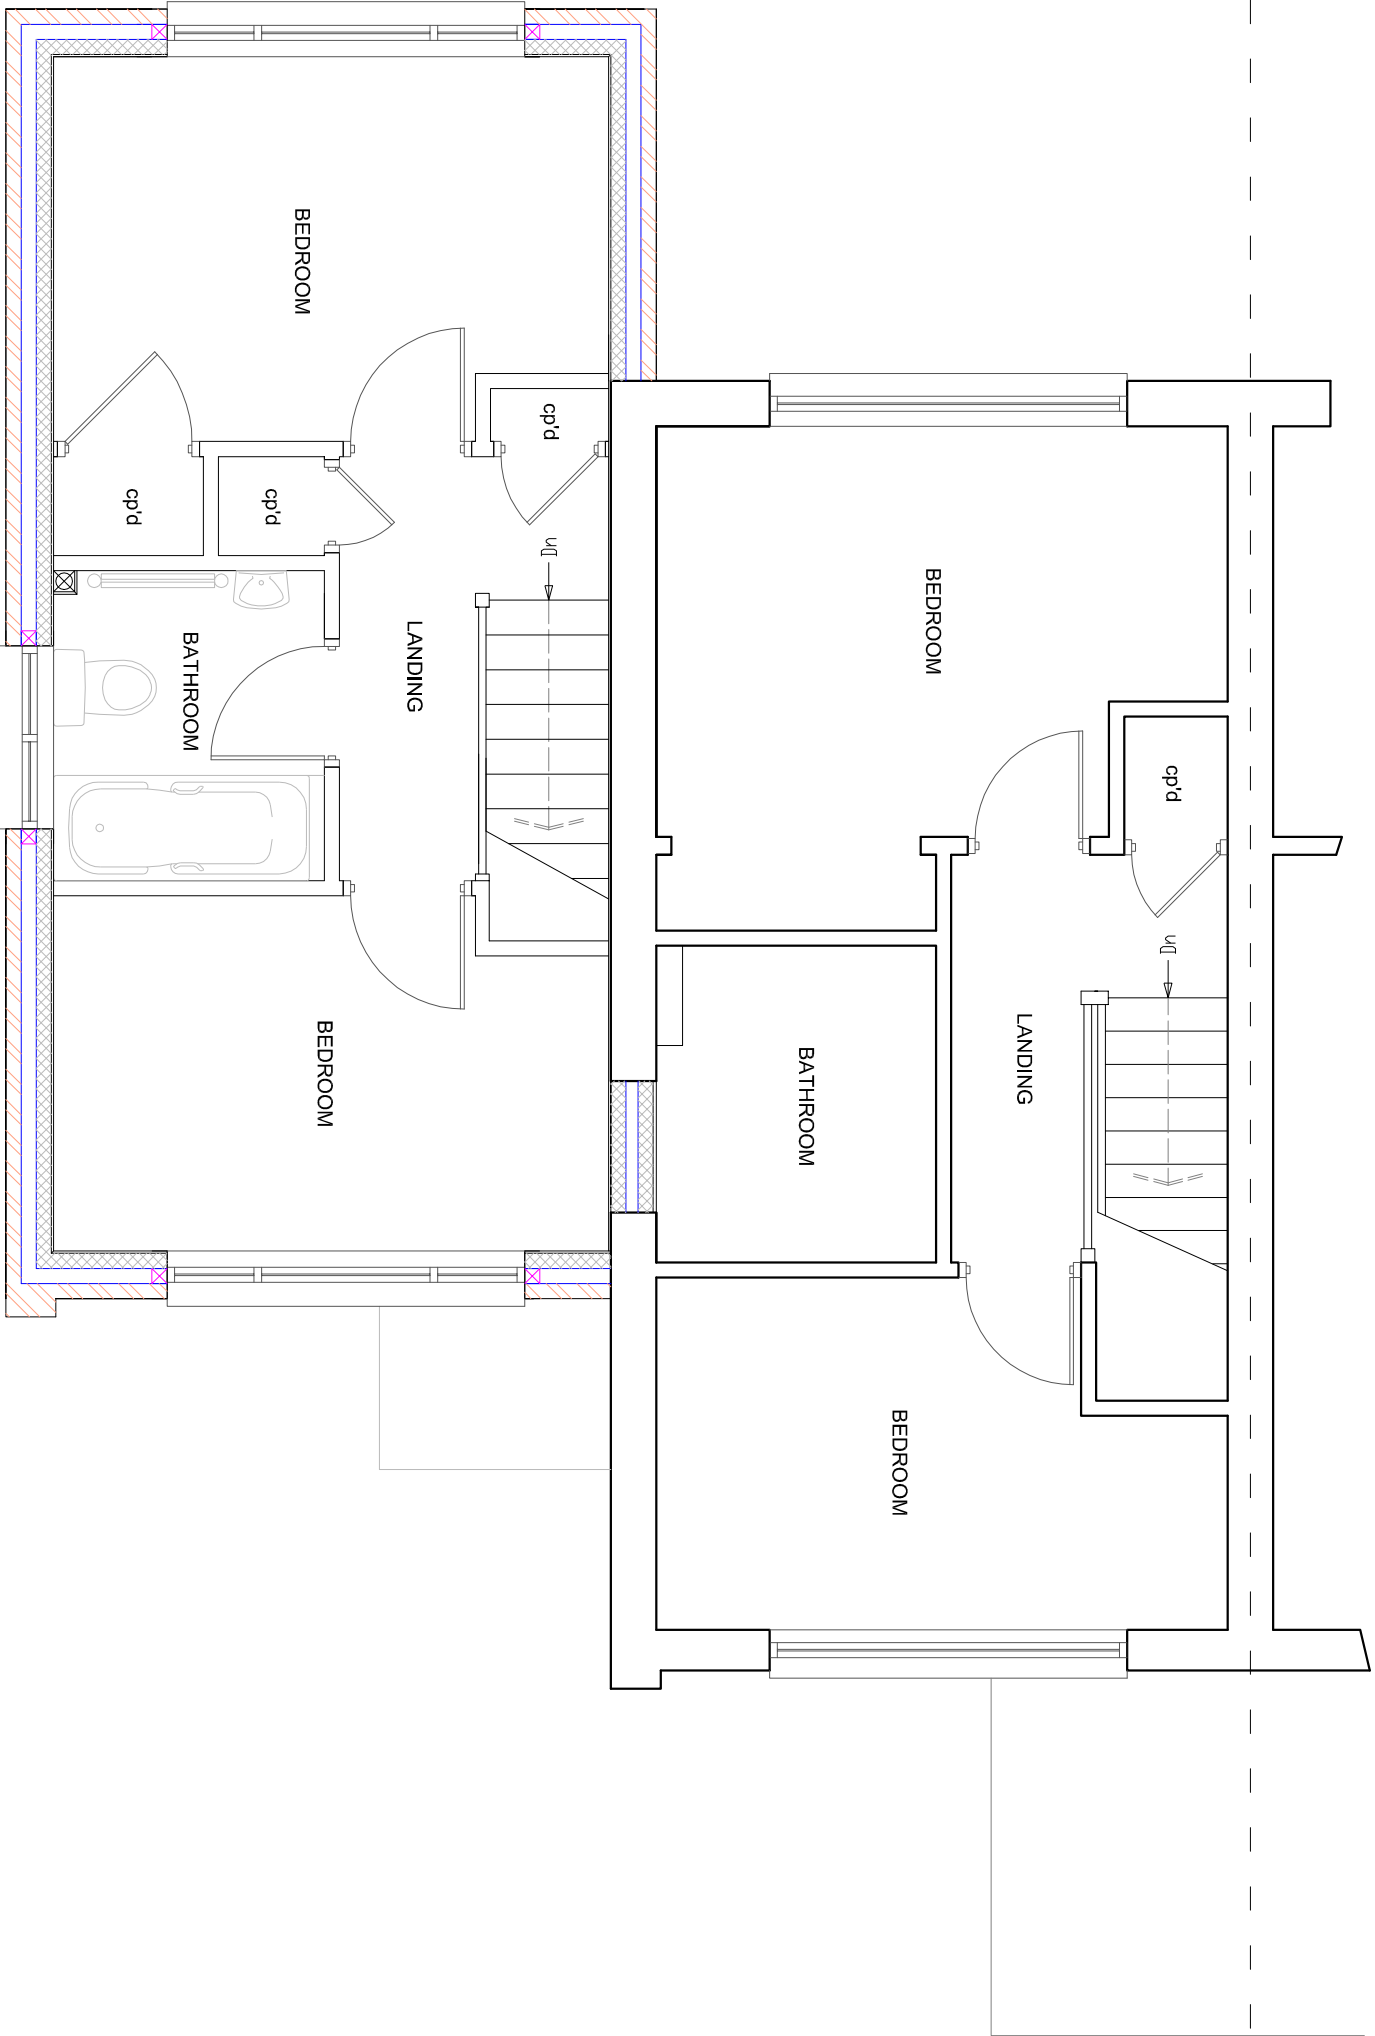

PROPOSED FIRST FLOOR PLAN

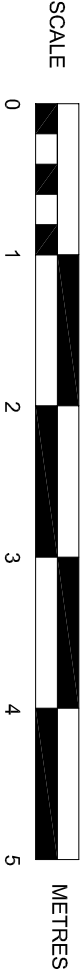

SUSSEX BUILDING CONSULTANCY LIMITED

42 WESTFIELD, NORTH BERS TED,
BOGNOR REGIS, WEST SUSSEX.

SCALE - 1/50 REV - DATE - 10/09/2018



partner
LABC

3 NORTHCO TE ROAD
BOGNOR REGIS
PO21 8LZ
TEL/FAX - (01243) 861379