
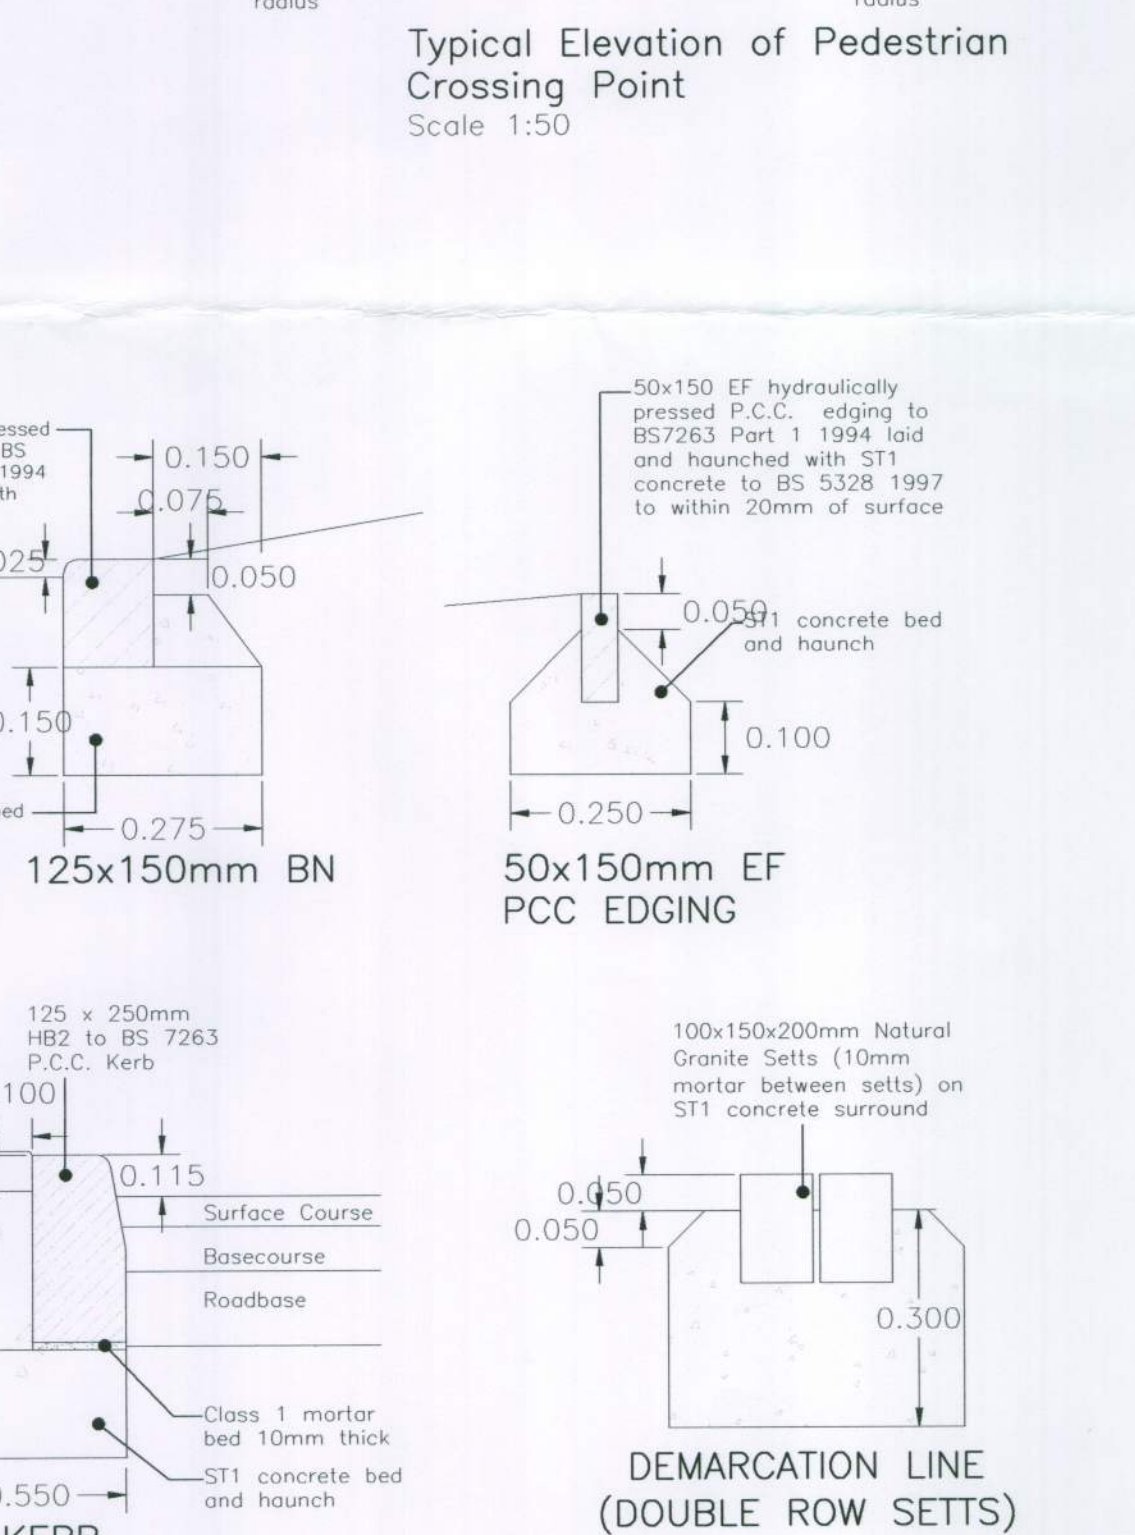
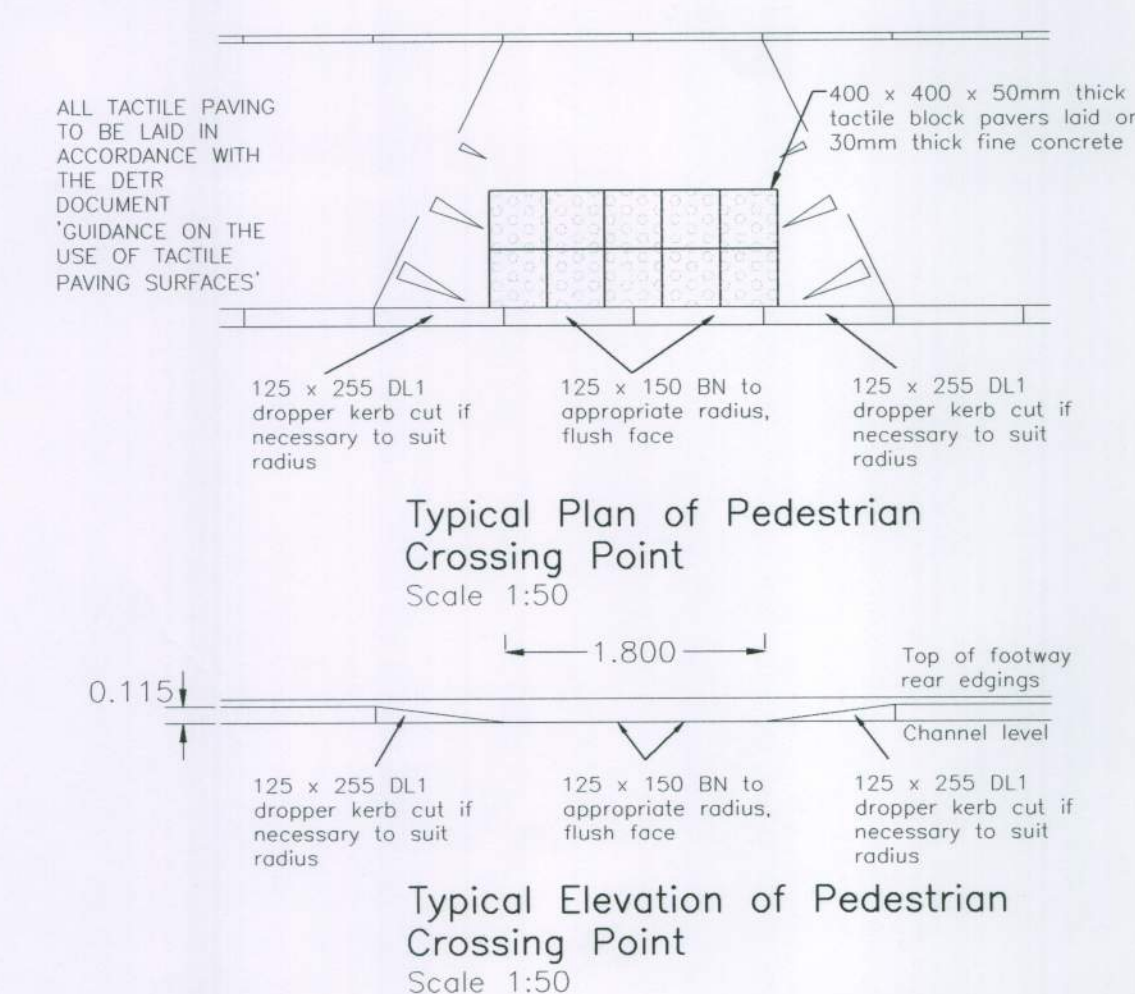
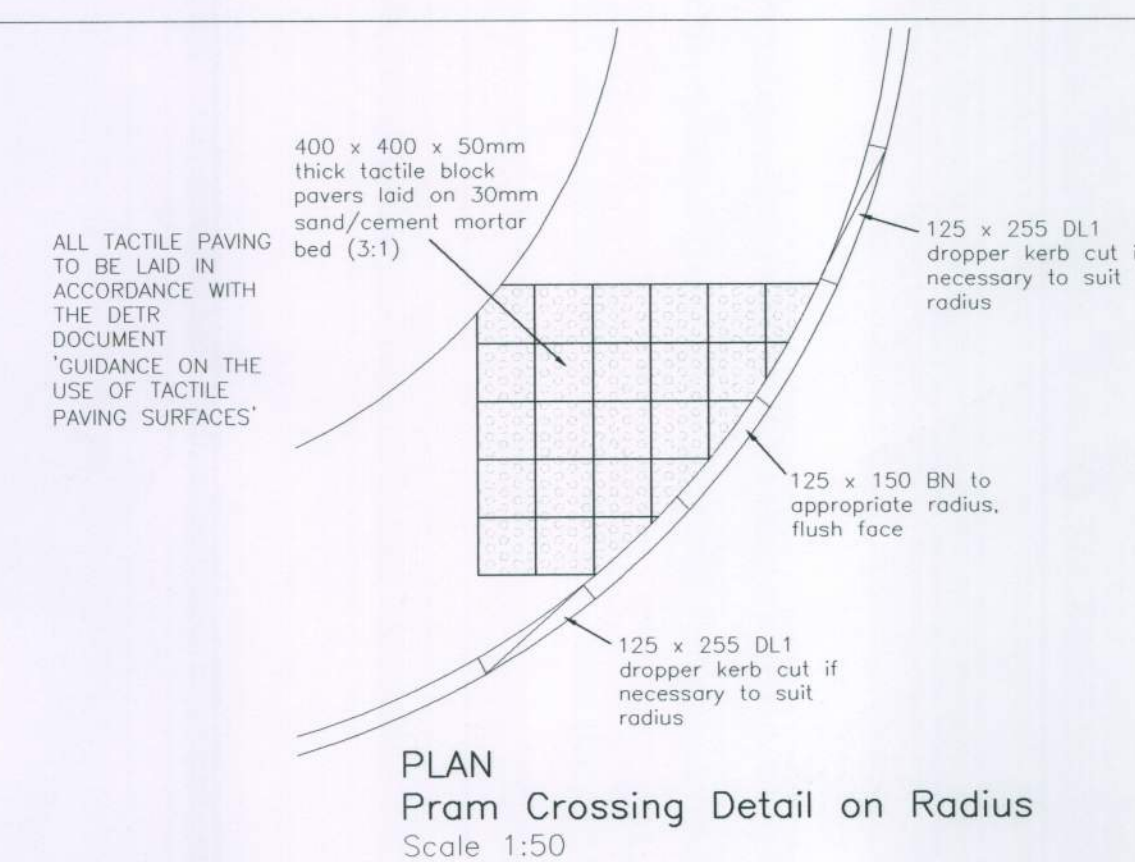
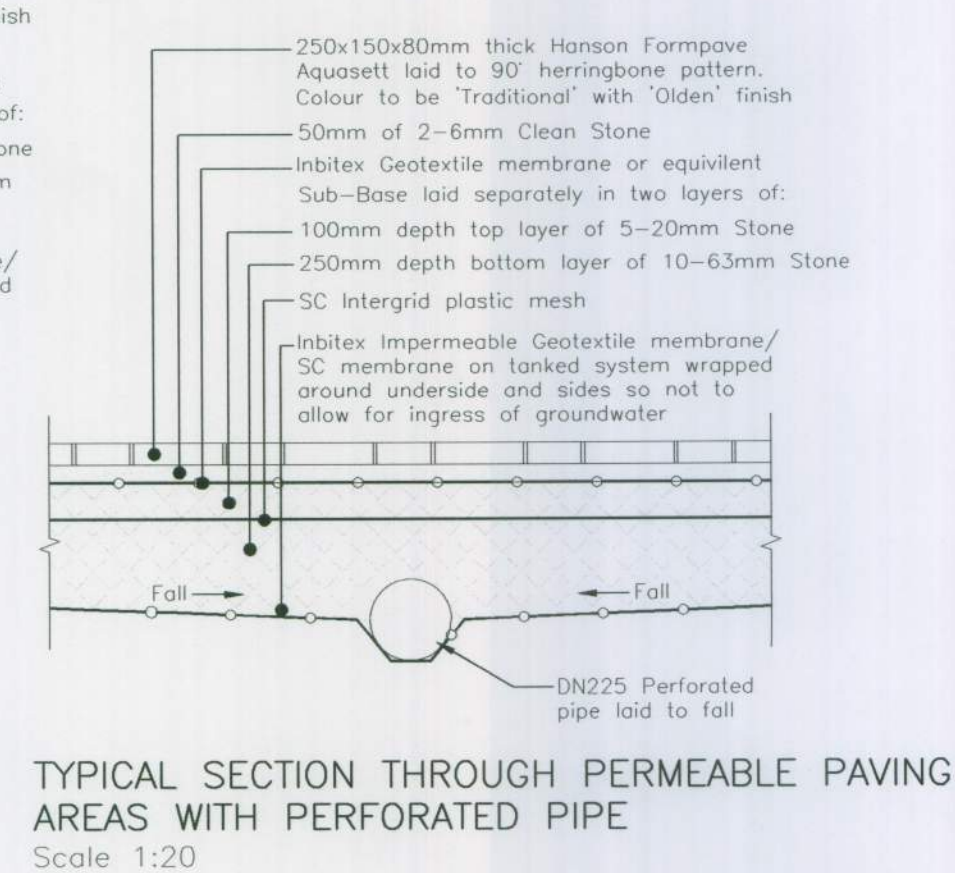
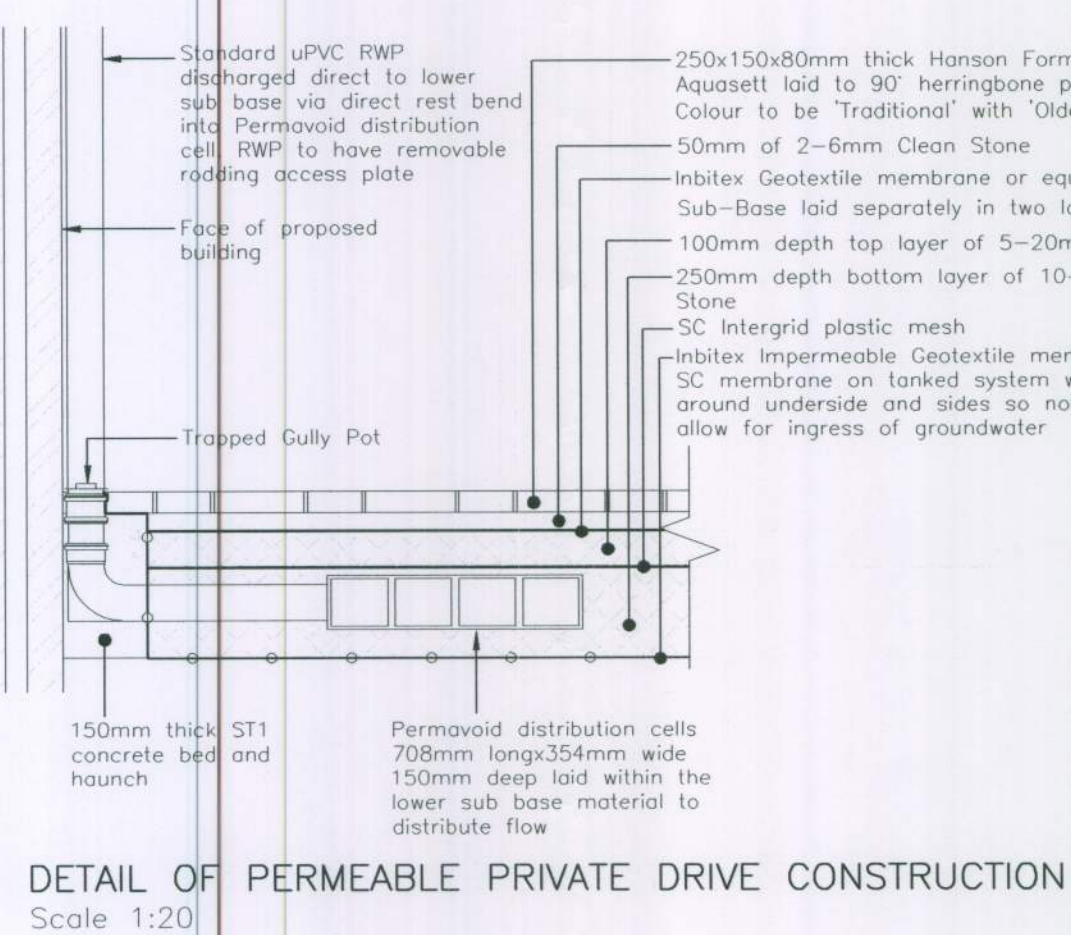
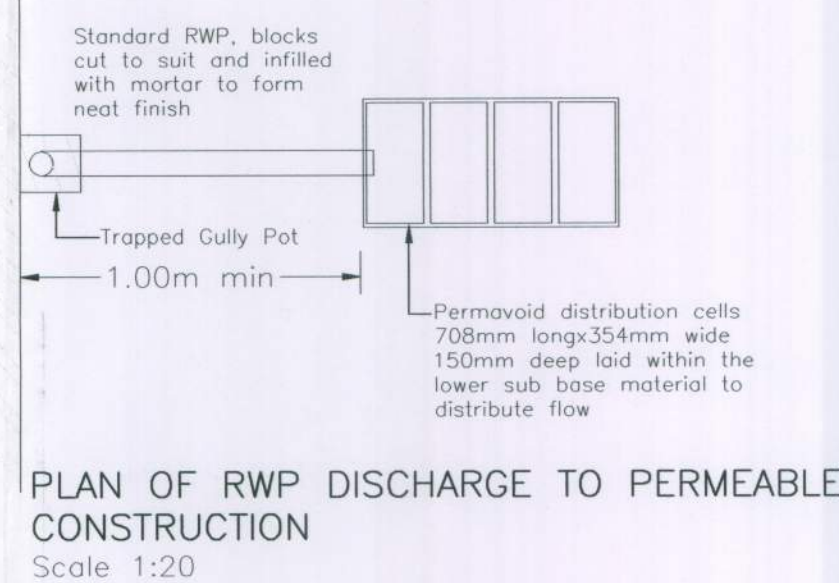
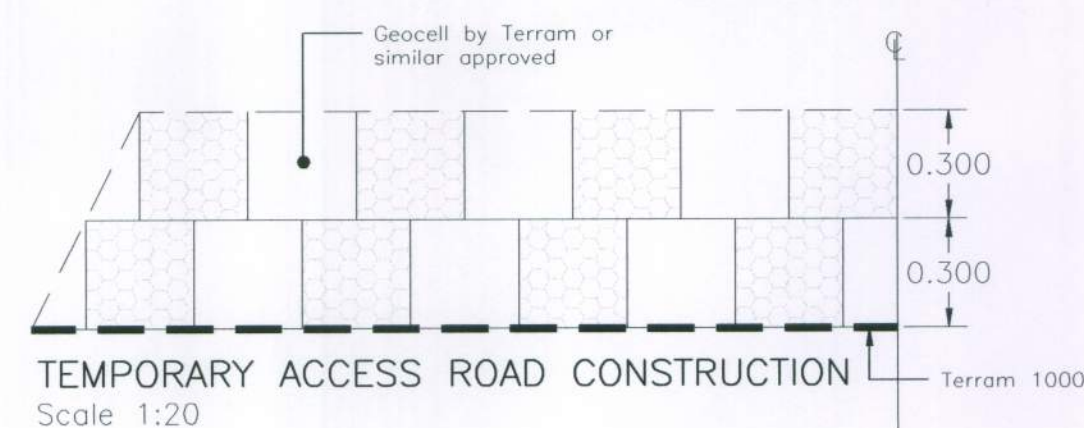
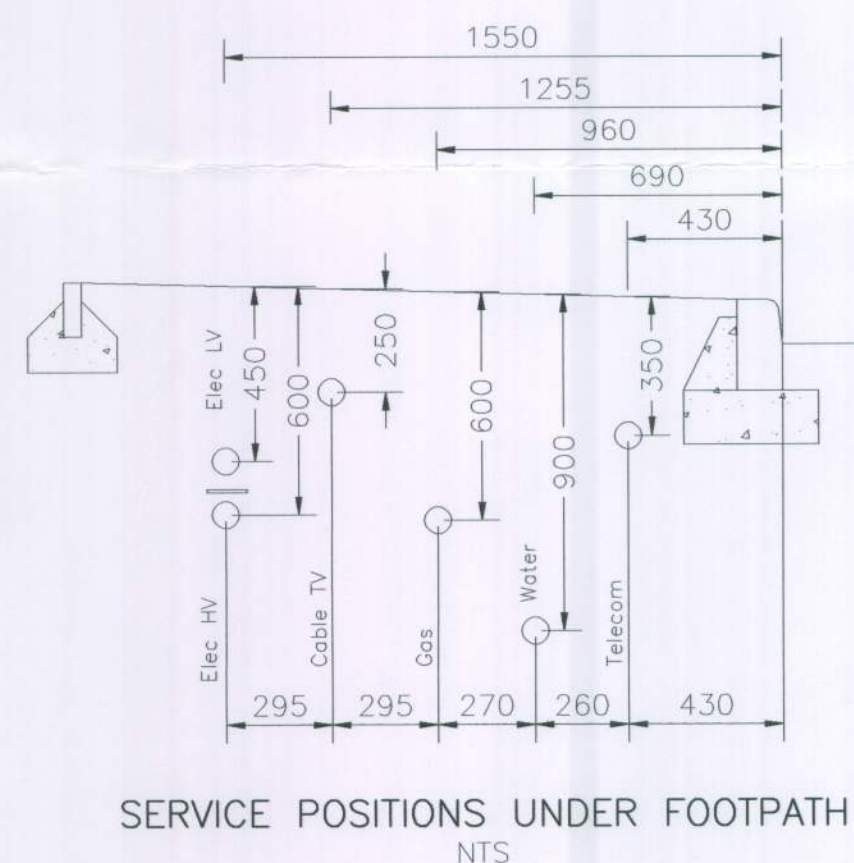
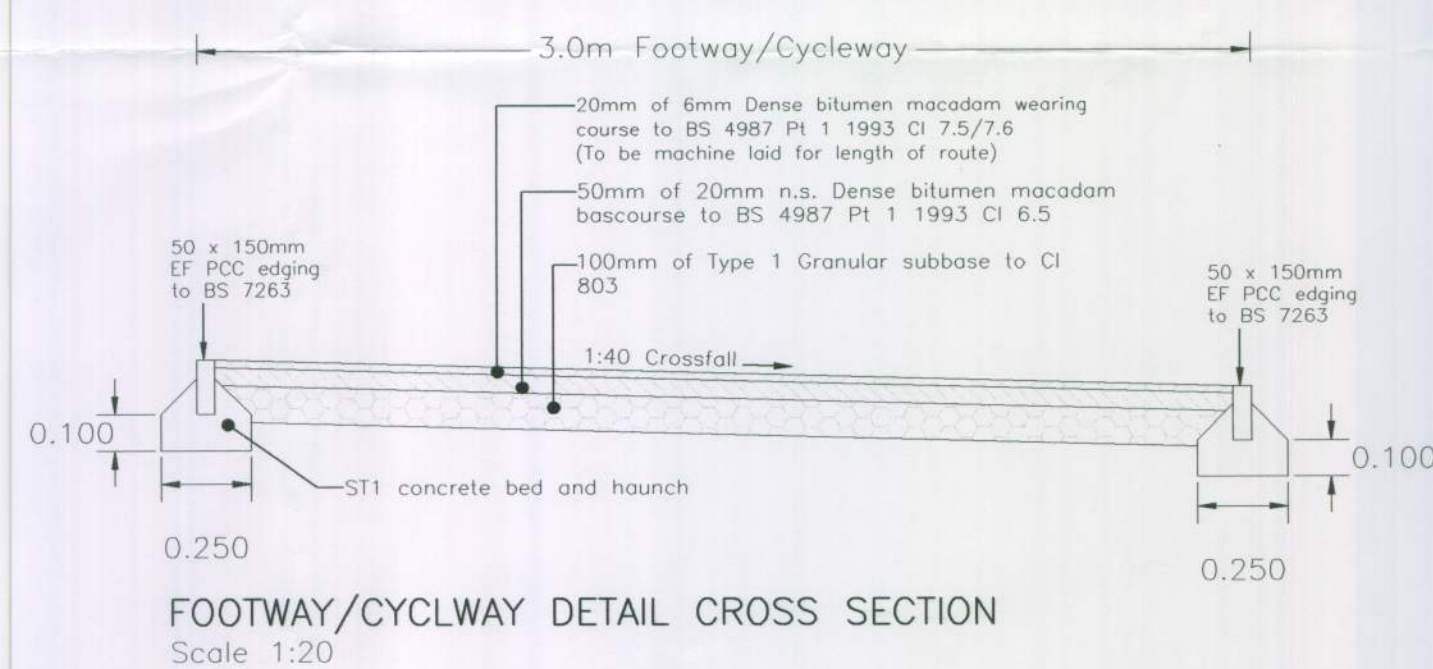
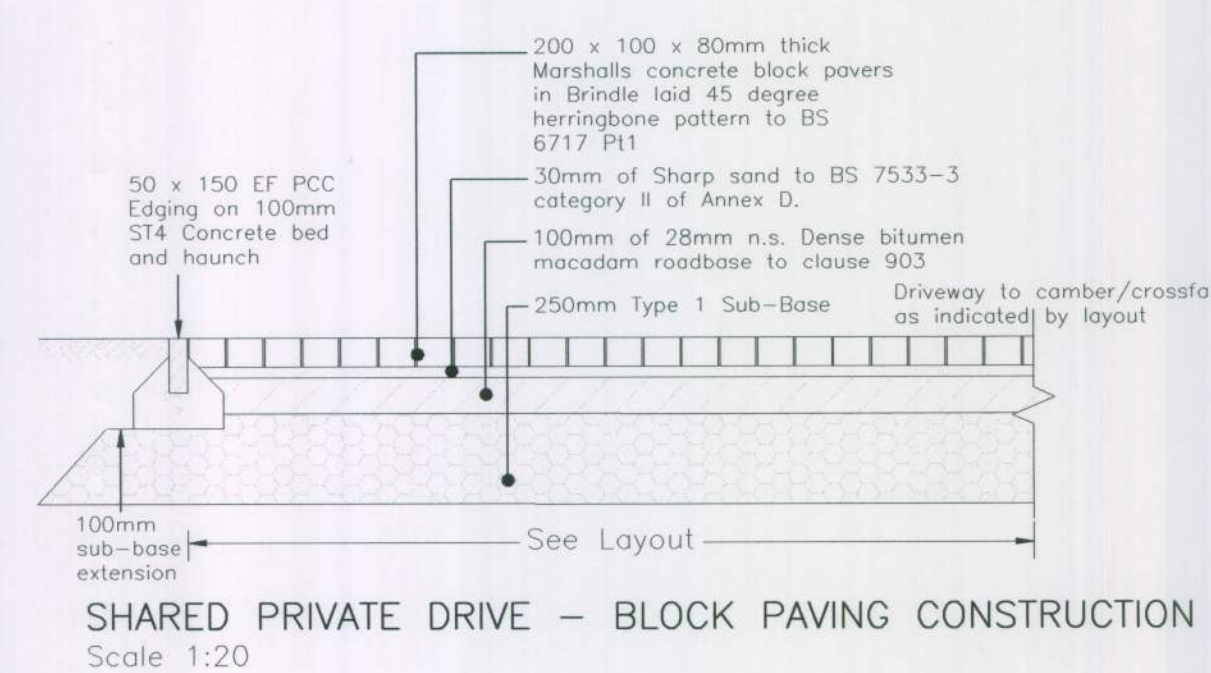
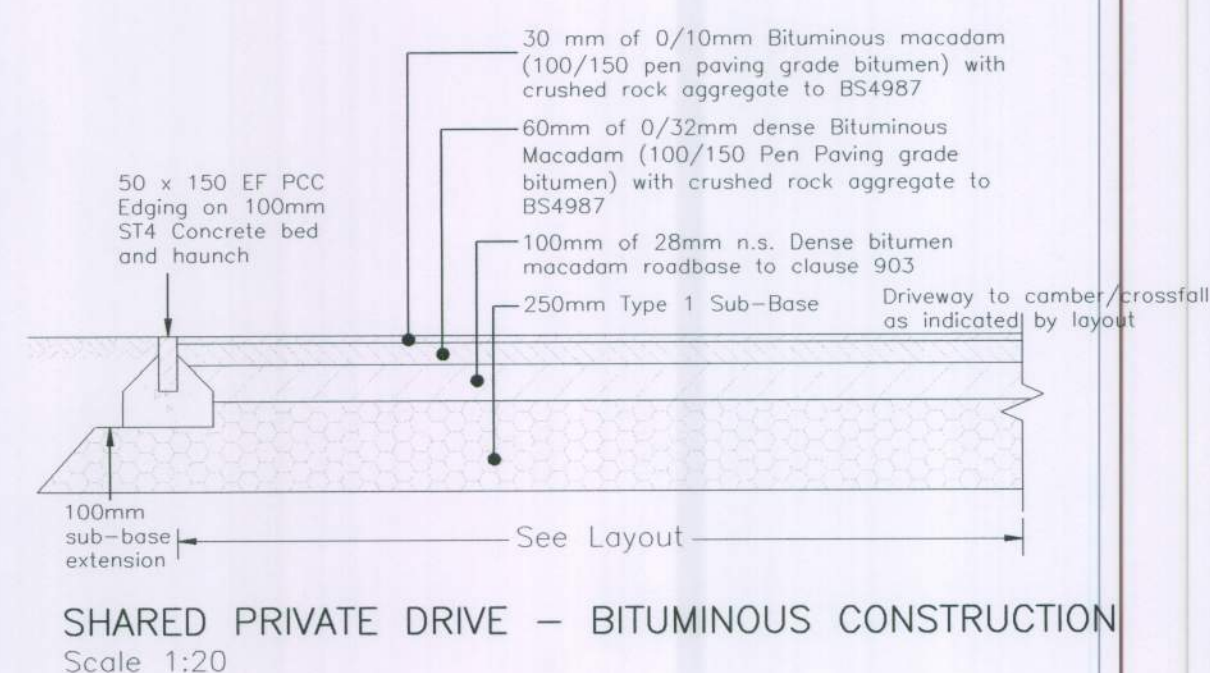
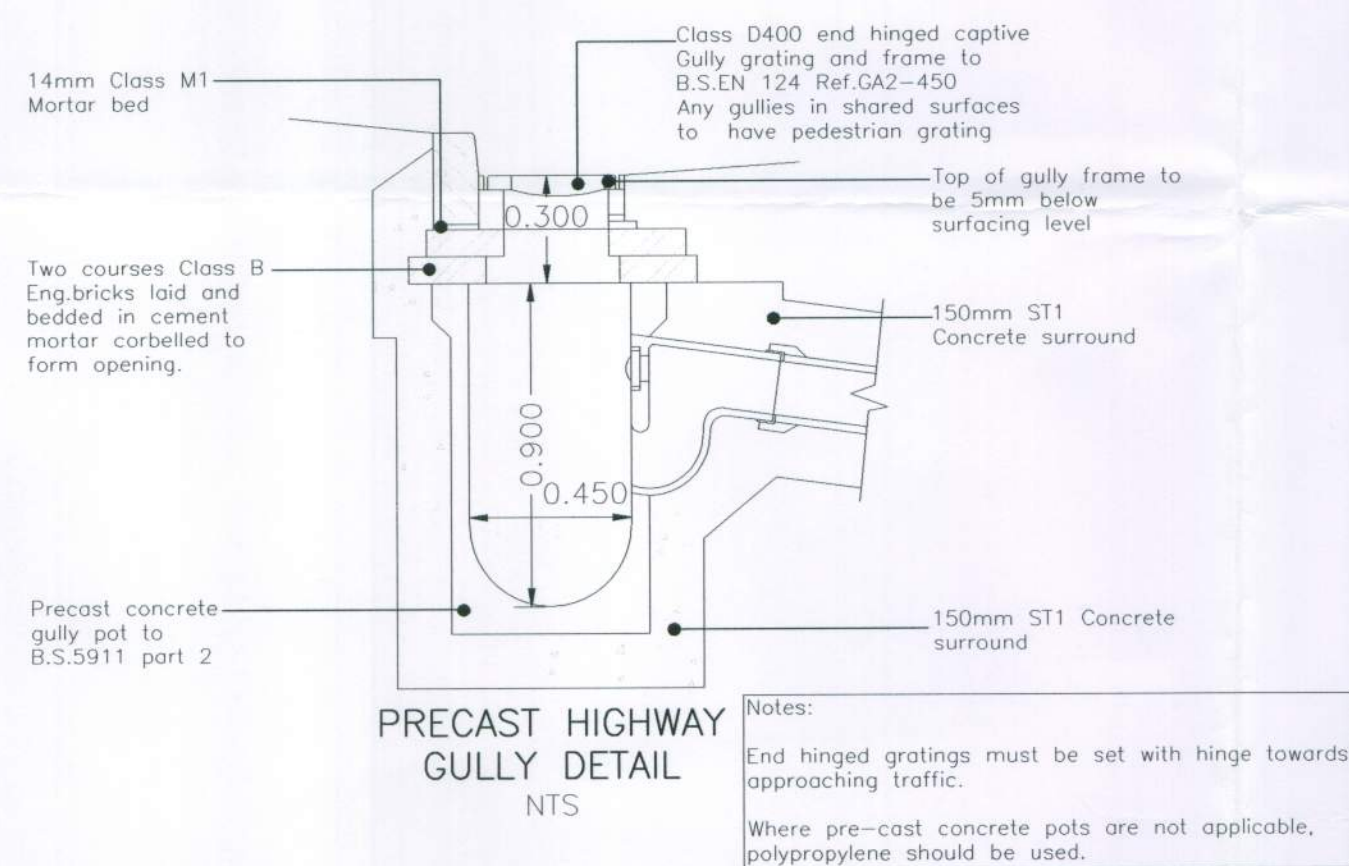
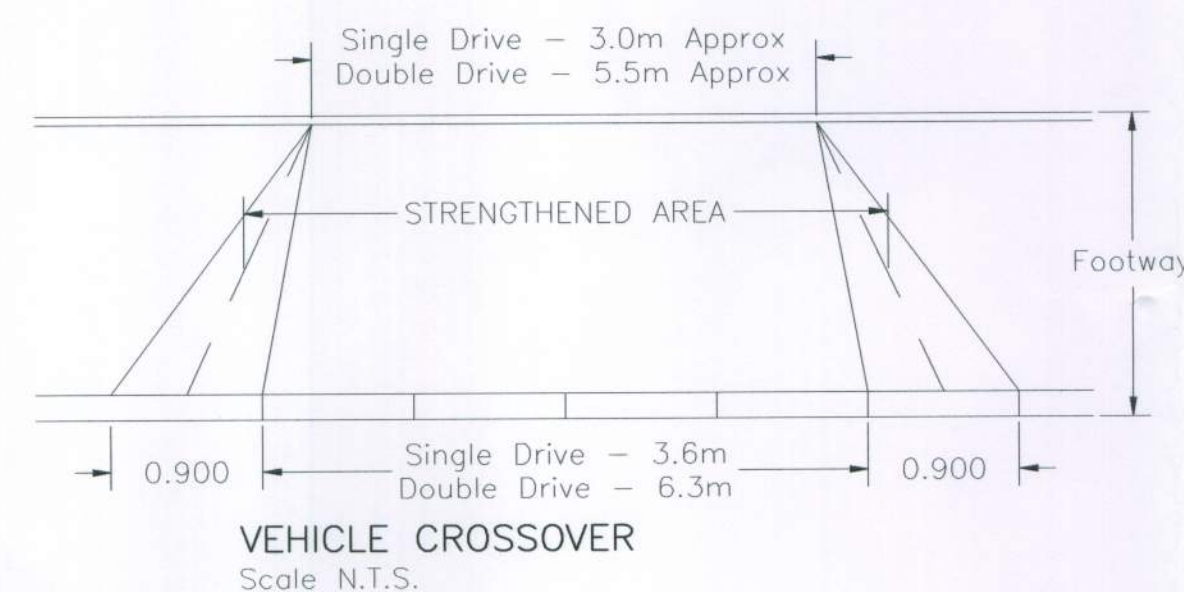
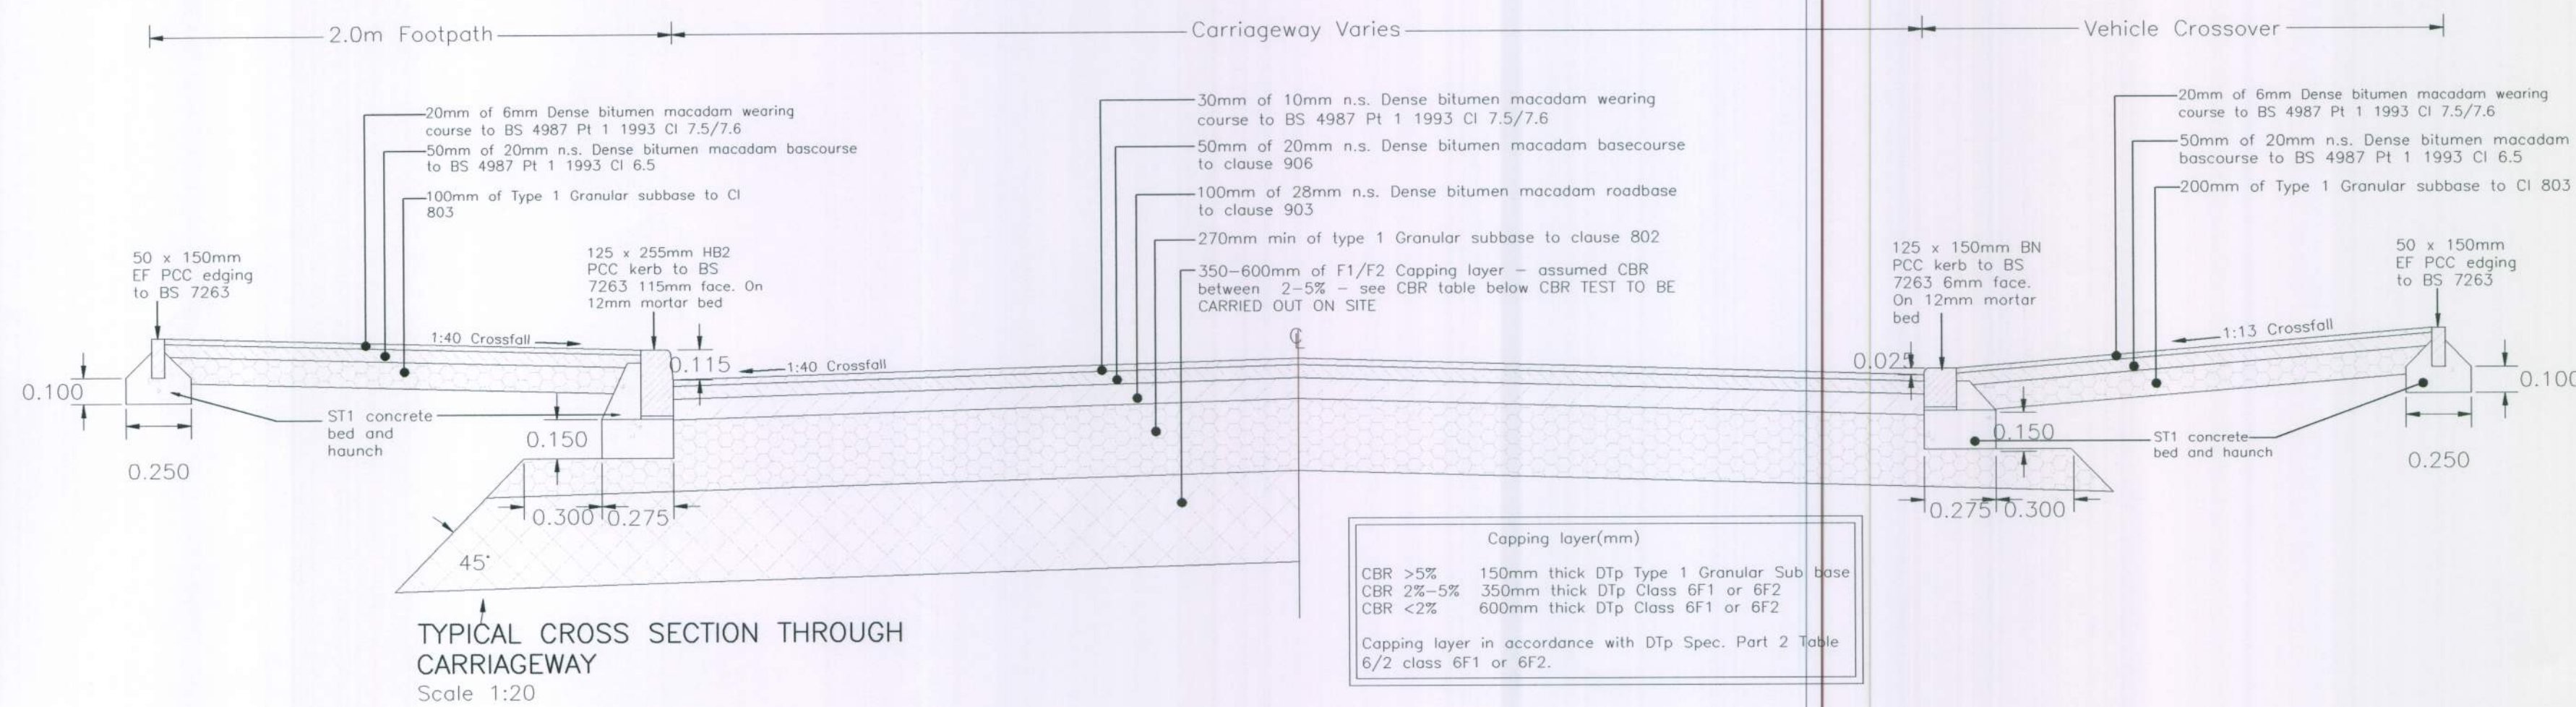


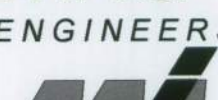

PRELIMINARY				
A	11-03-09	Permeable paving and permavoid details added.		WSR
REV. No.	DATE	DESCRIPTION		INITIALS
Client		 PERSIMMON HOMES (South Coast) LTD		
Project		MJA CONSULTING CIVIL AND STRUCTURAL ENGINEERS 58-62 Oak Street, Abingdon Oxon, OX14 5BZ Tel: 01235 555173 Fax: 01235 523226		
Title				
Adoptable Highway Construction Details		Scale	Date	Drawing No.
		1:20@A1	Dec '08	4244:20
		Checked	Drawn	WSR