


9, BEDFORD AVENUE, BOGNOR REGIS, WEST SUSSEX

Scale 1:50 MAY 2021 2/22/08

Clive Fish ~ Building & Design Consultant

Tel ; (01903) 732942

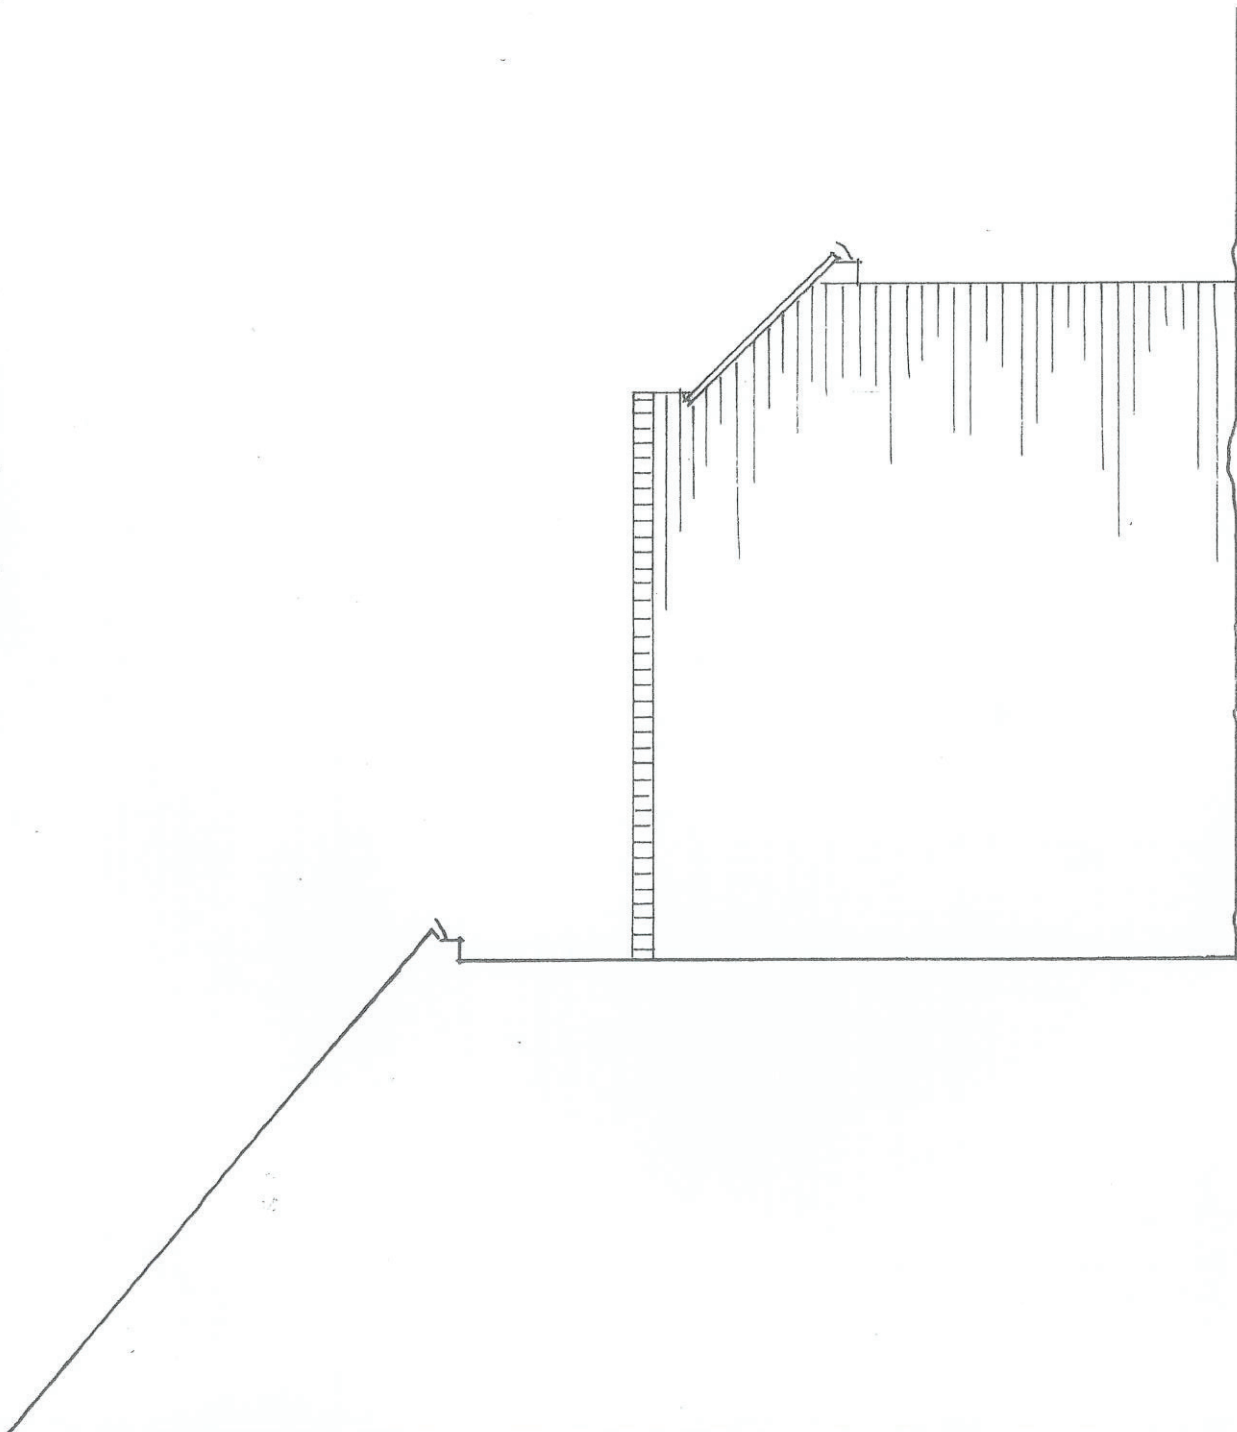

SIDE ELEVATION ~ AS PROPOSED

Scale 1 : 50 @ A4 Paper Size

