


UNIT 3 BOGNOR REGIS RETAIL PARK


SIGNAGE DETAILS

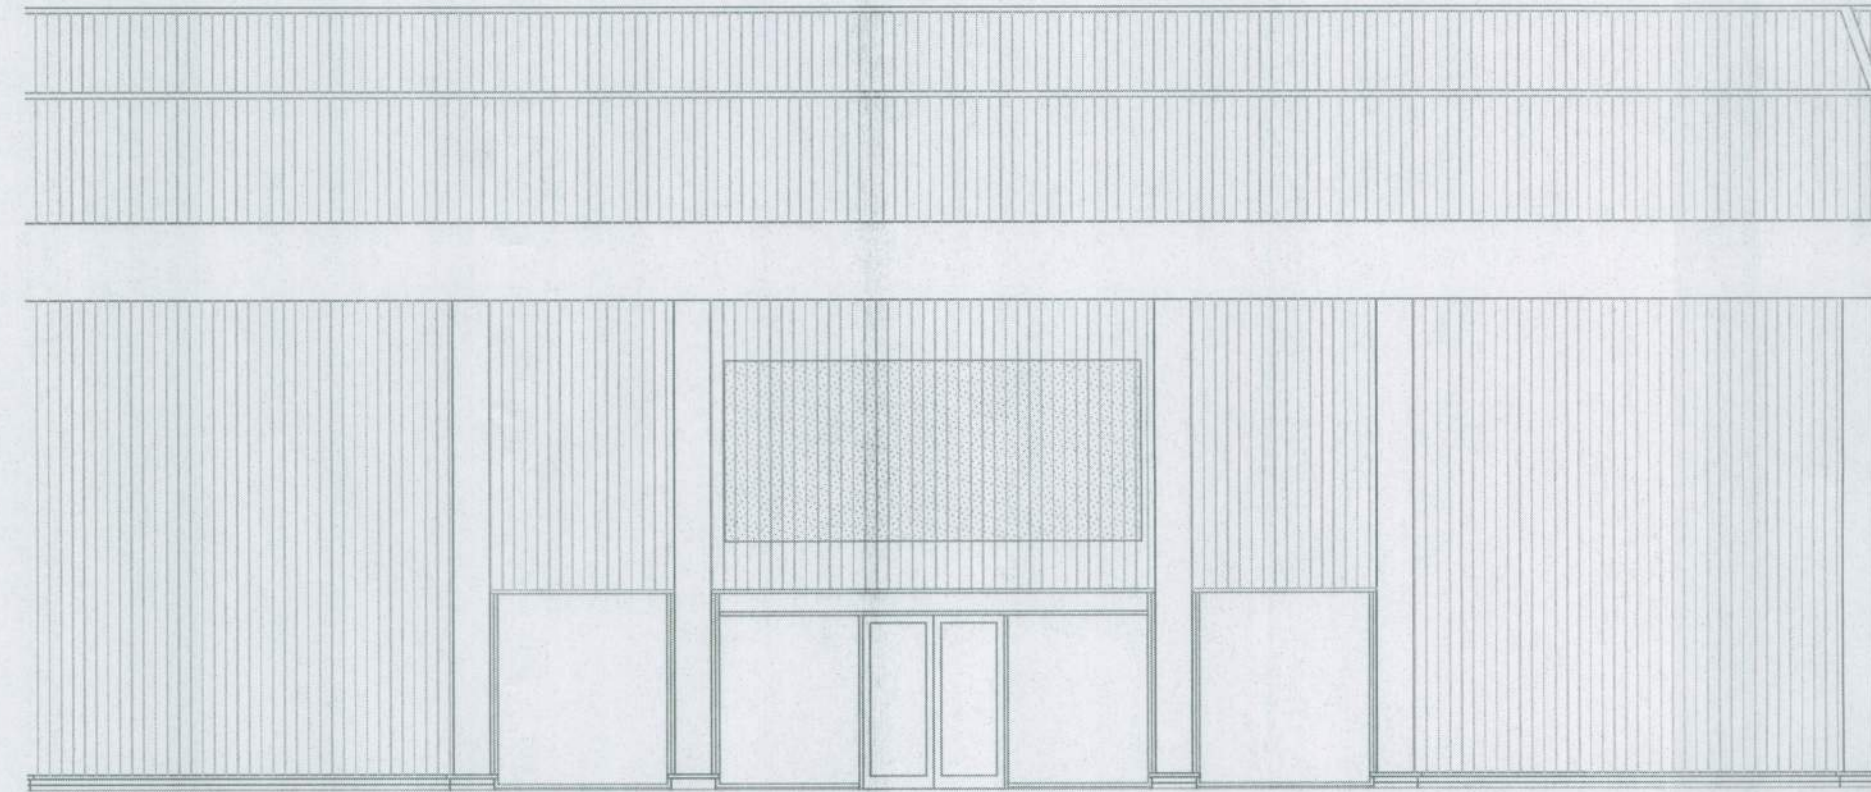


EXISTING FRONT ELEVATION 1:100



PROPOSED FRONT ELEVATION 1:100

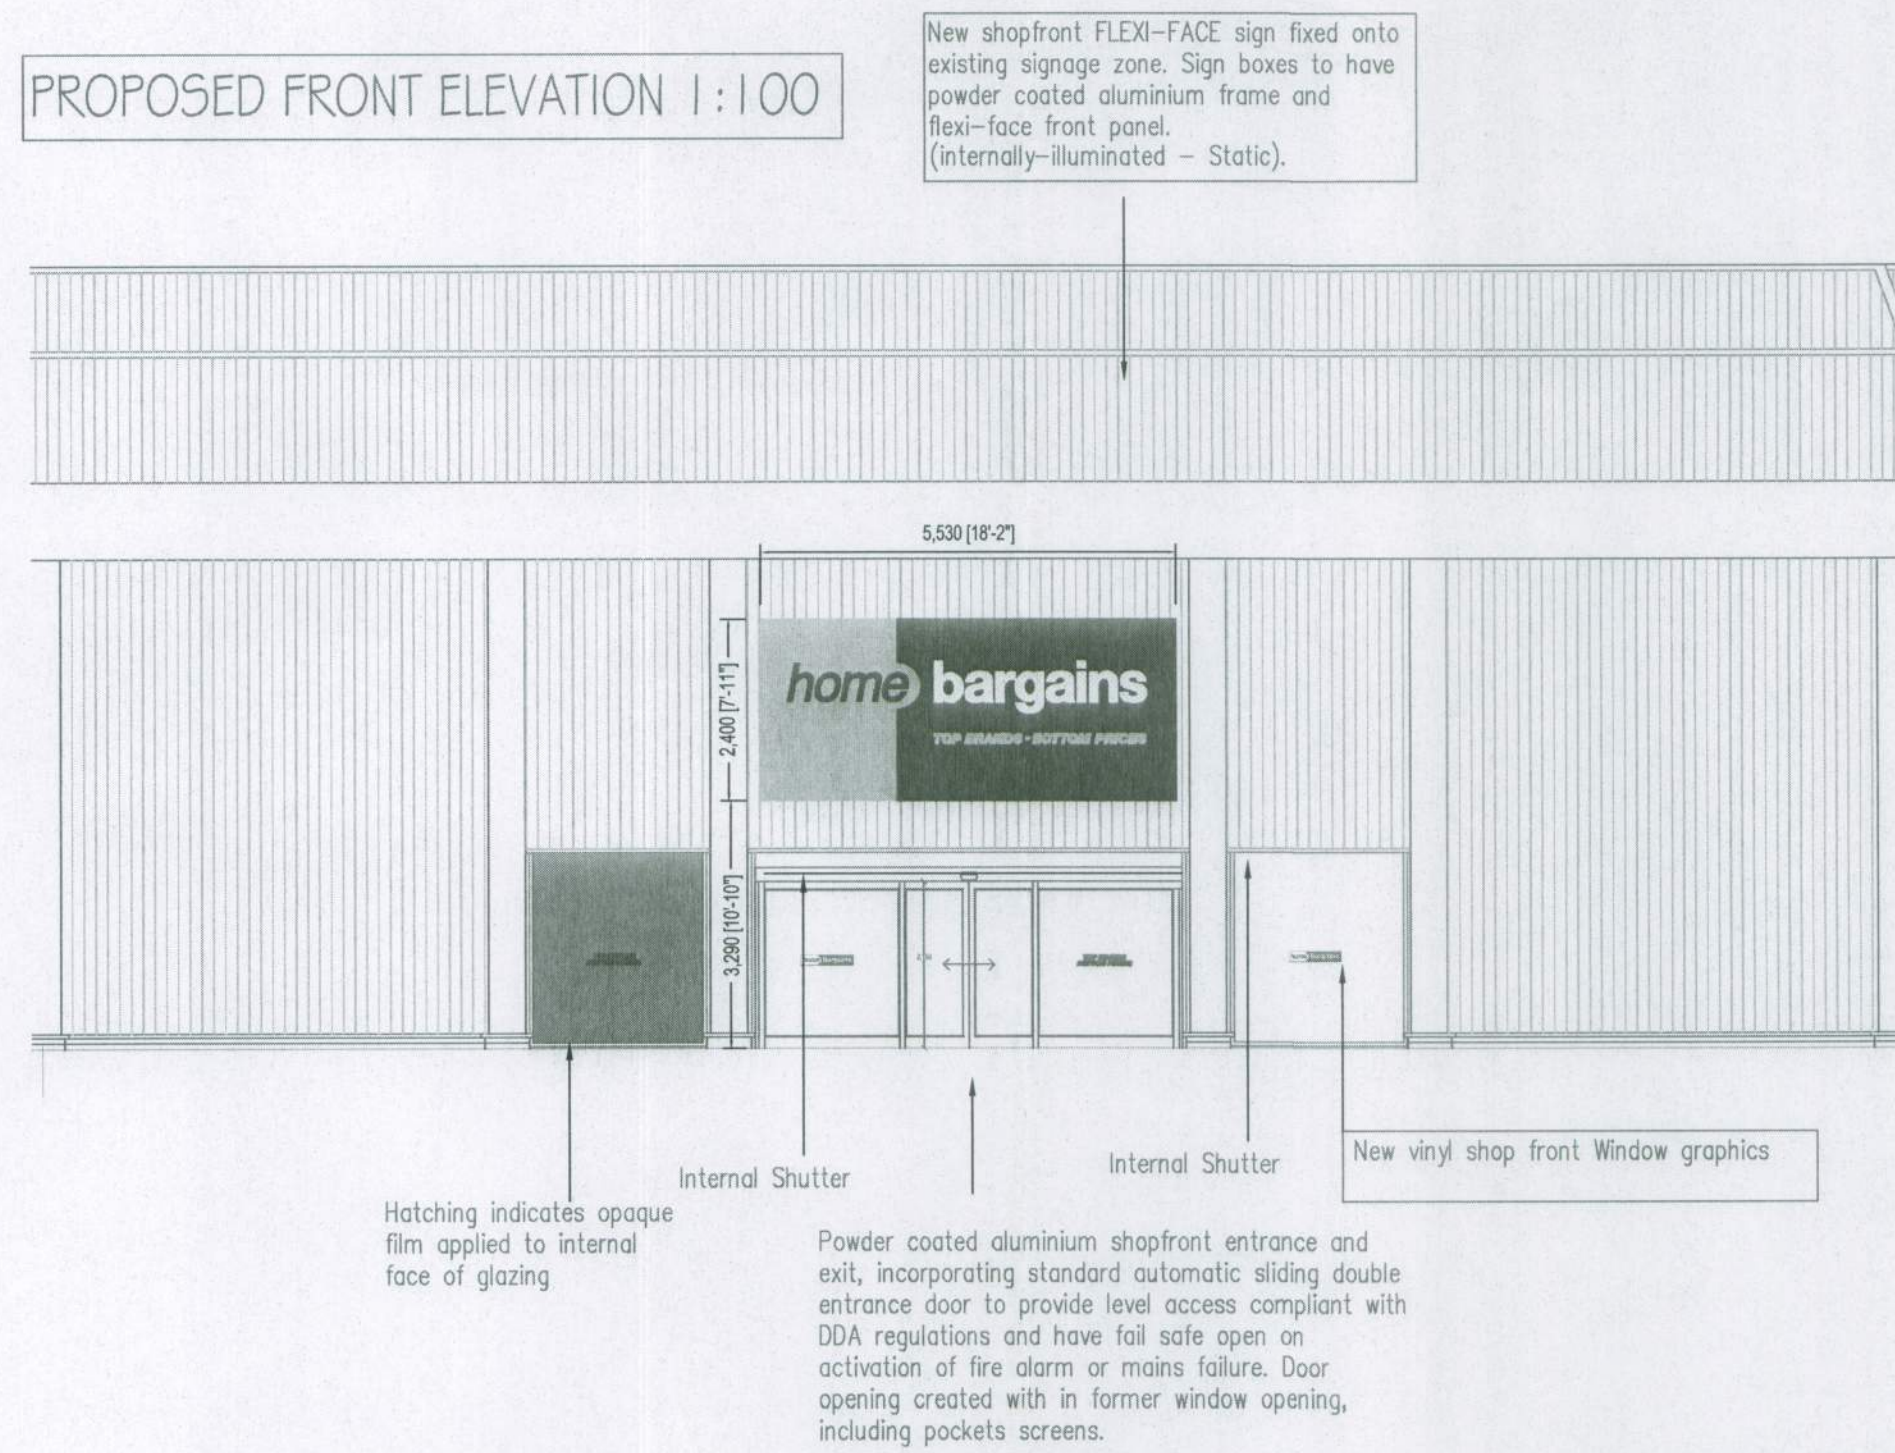

PROPOSED REAR ELEVATION 1:100

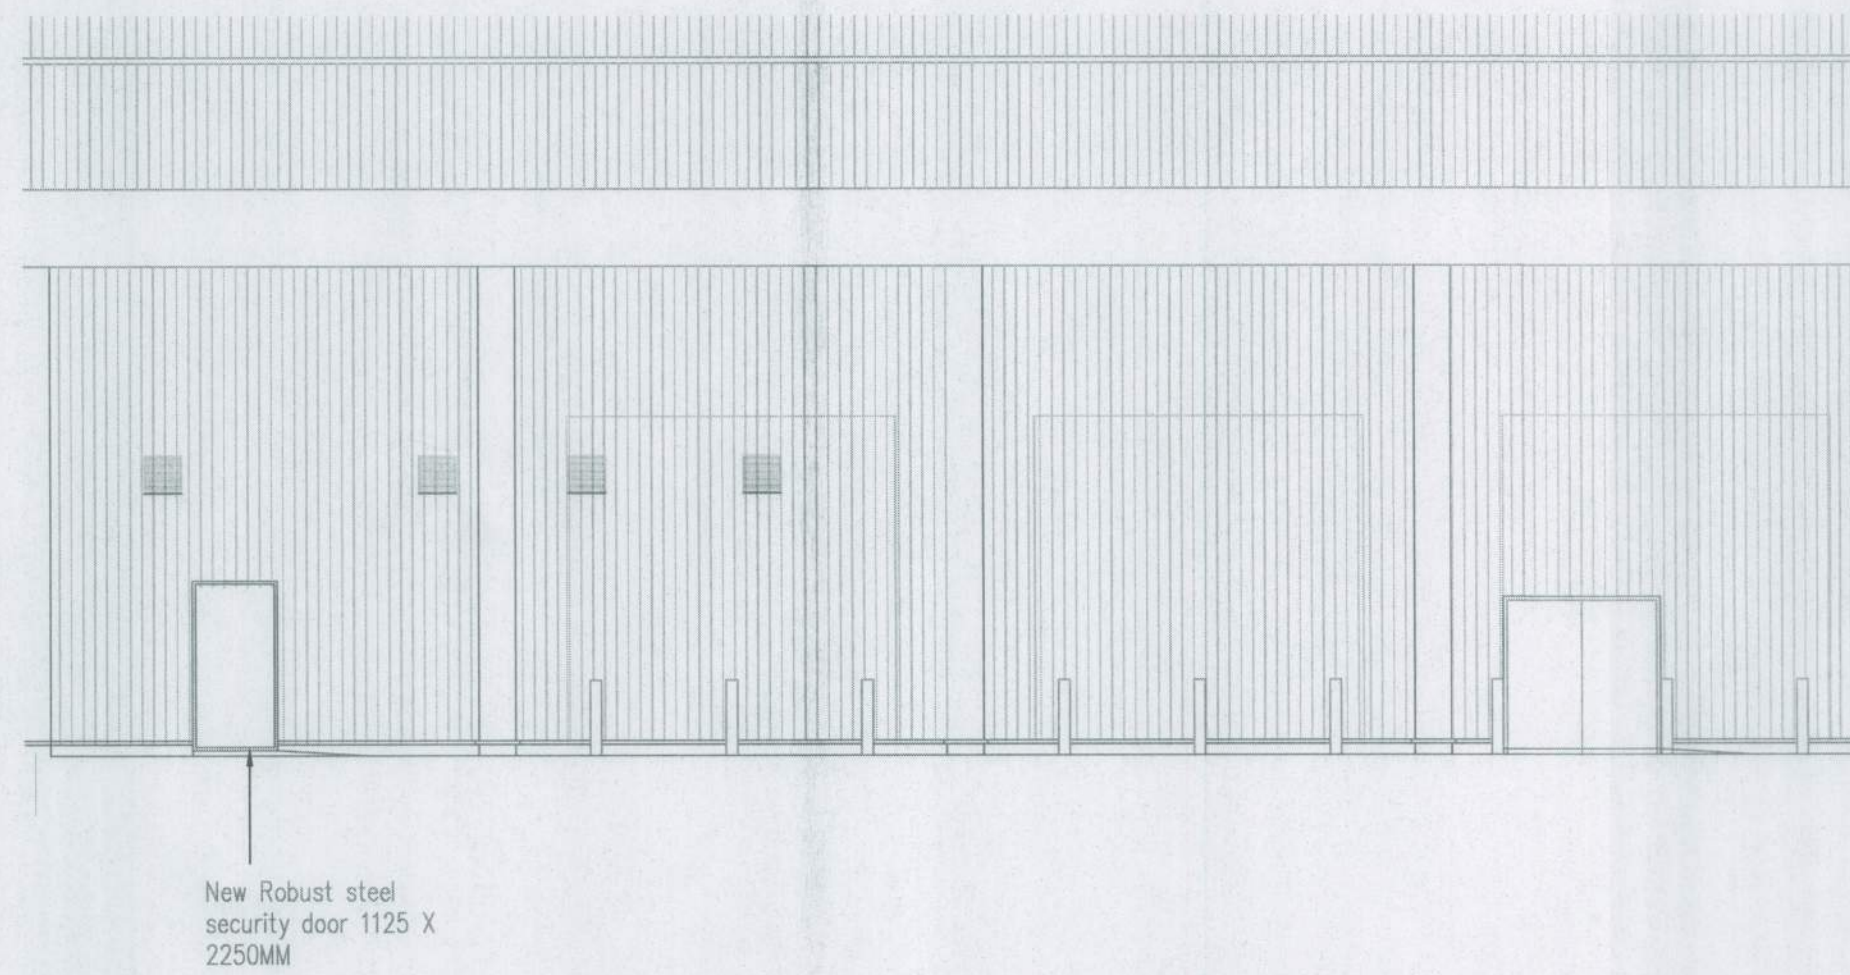

Project No. 15/903	Drwg No. 111	Revision
-----------------------	-----------------	----------

Issued for.

PLANNING

This drawing remains the COPYRIGHT of Chartwell Project Management and must not be used for any other purpose without permission.

All dimensions to be checked by site measurement and discrepancies reported immediately.

This drawing must be read in conjunction with all Architects, Consultants, Subcontractors and Specialists drawings, together with Contract Administrators' drawings, specification and other contract documents.

The Contractor is to provide a Method Statement prior to undertaking any demolition works, creation of openings and opening up works.

Rev	Ini.	Description	Date
		CHARTWELL	



Project Management

Chartwell Project Management - Company Reg No. 5286100
Unit 15, Meridian Business Village, Hansby Drive, Hunts cross,
Liverpool, L24 9LG Tel: 0151 728 4200 - Fax: 0151 728 4202
E-mail: all@chartwell-pm.co.uk

Client T J MORRIS LTD
HOMEBARGAINS

Project PLANS AS PROPOSED
ELEVATIONS

Title SHRIPNEY ROAD
BOGNOR REGIS

Date	MAY 15	Scale	1:100	Sheet Size
------	--------	-------	-------	------------

Drawn J.MORGAN

Issued for:

PLANNING

Project No. 15/903	Drwg. No. 111	Revision
-----------------------	------------------	----------