



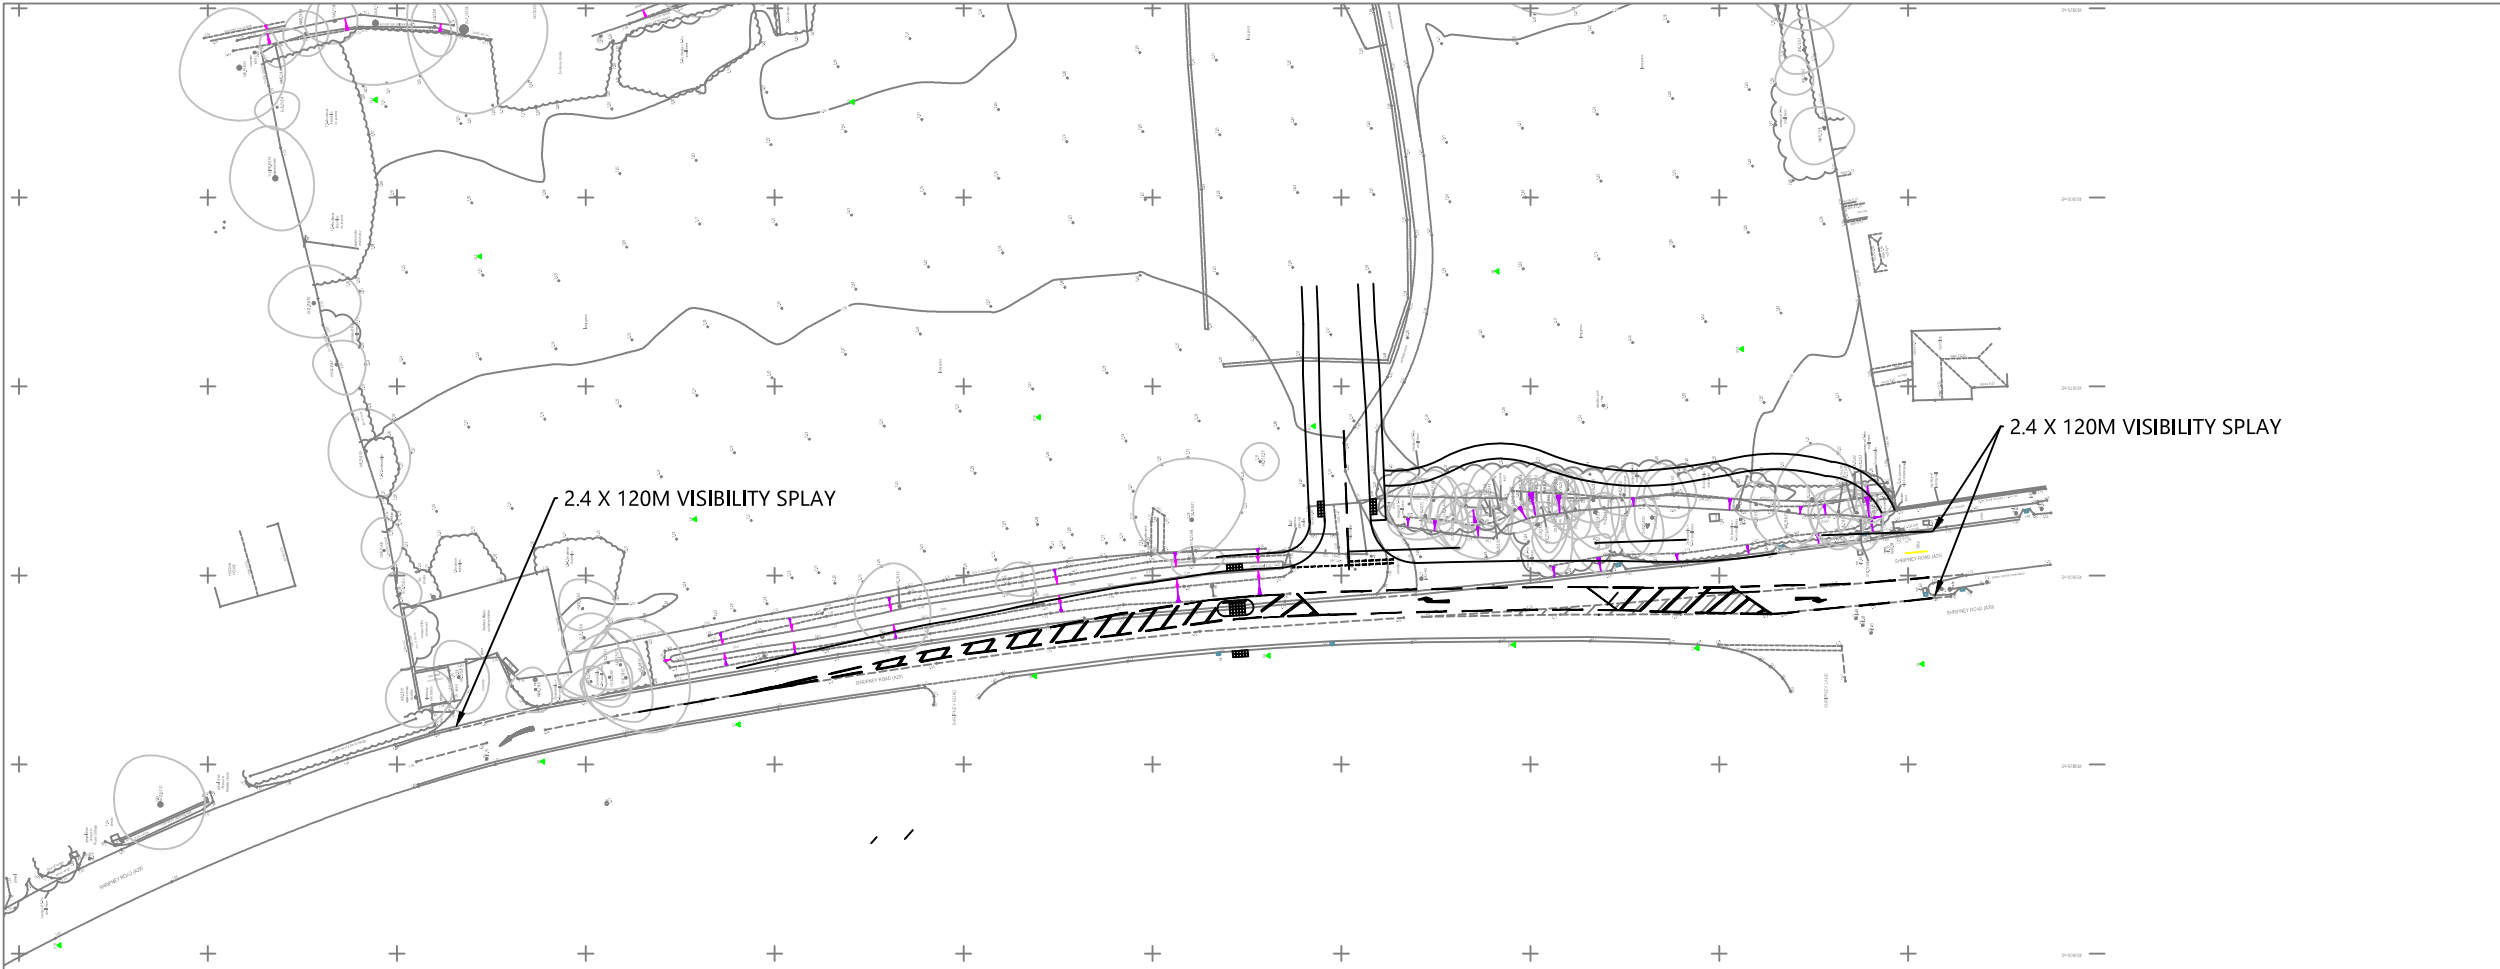

1:1,000 @ A3

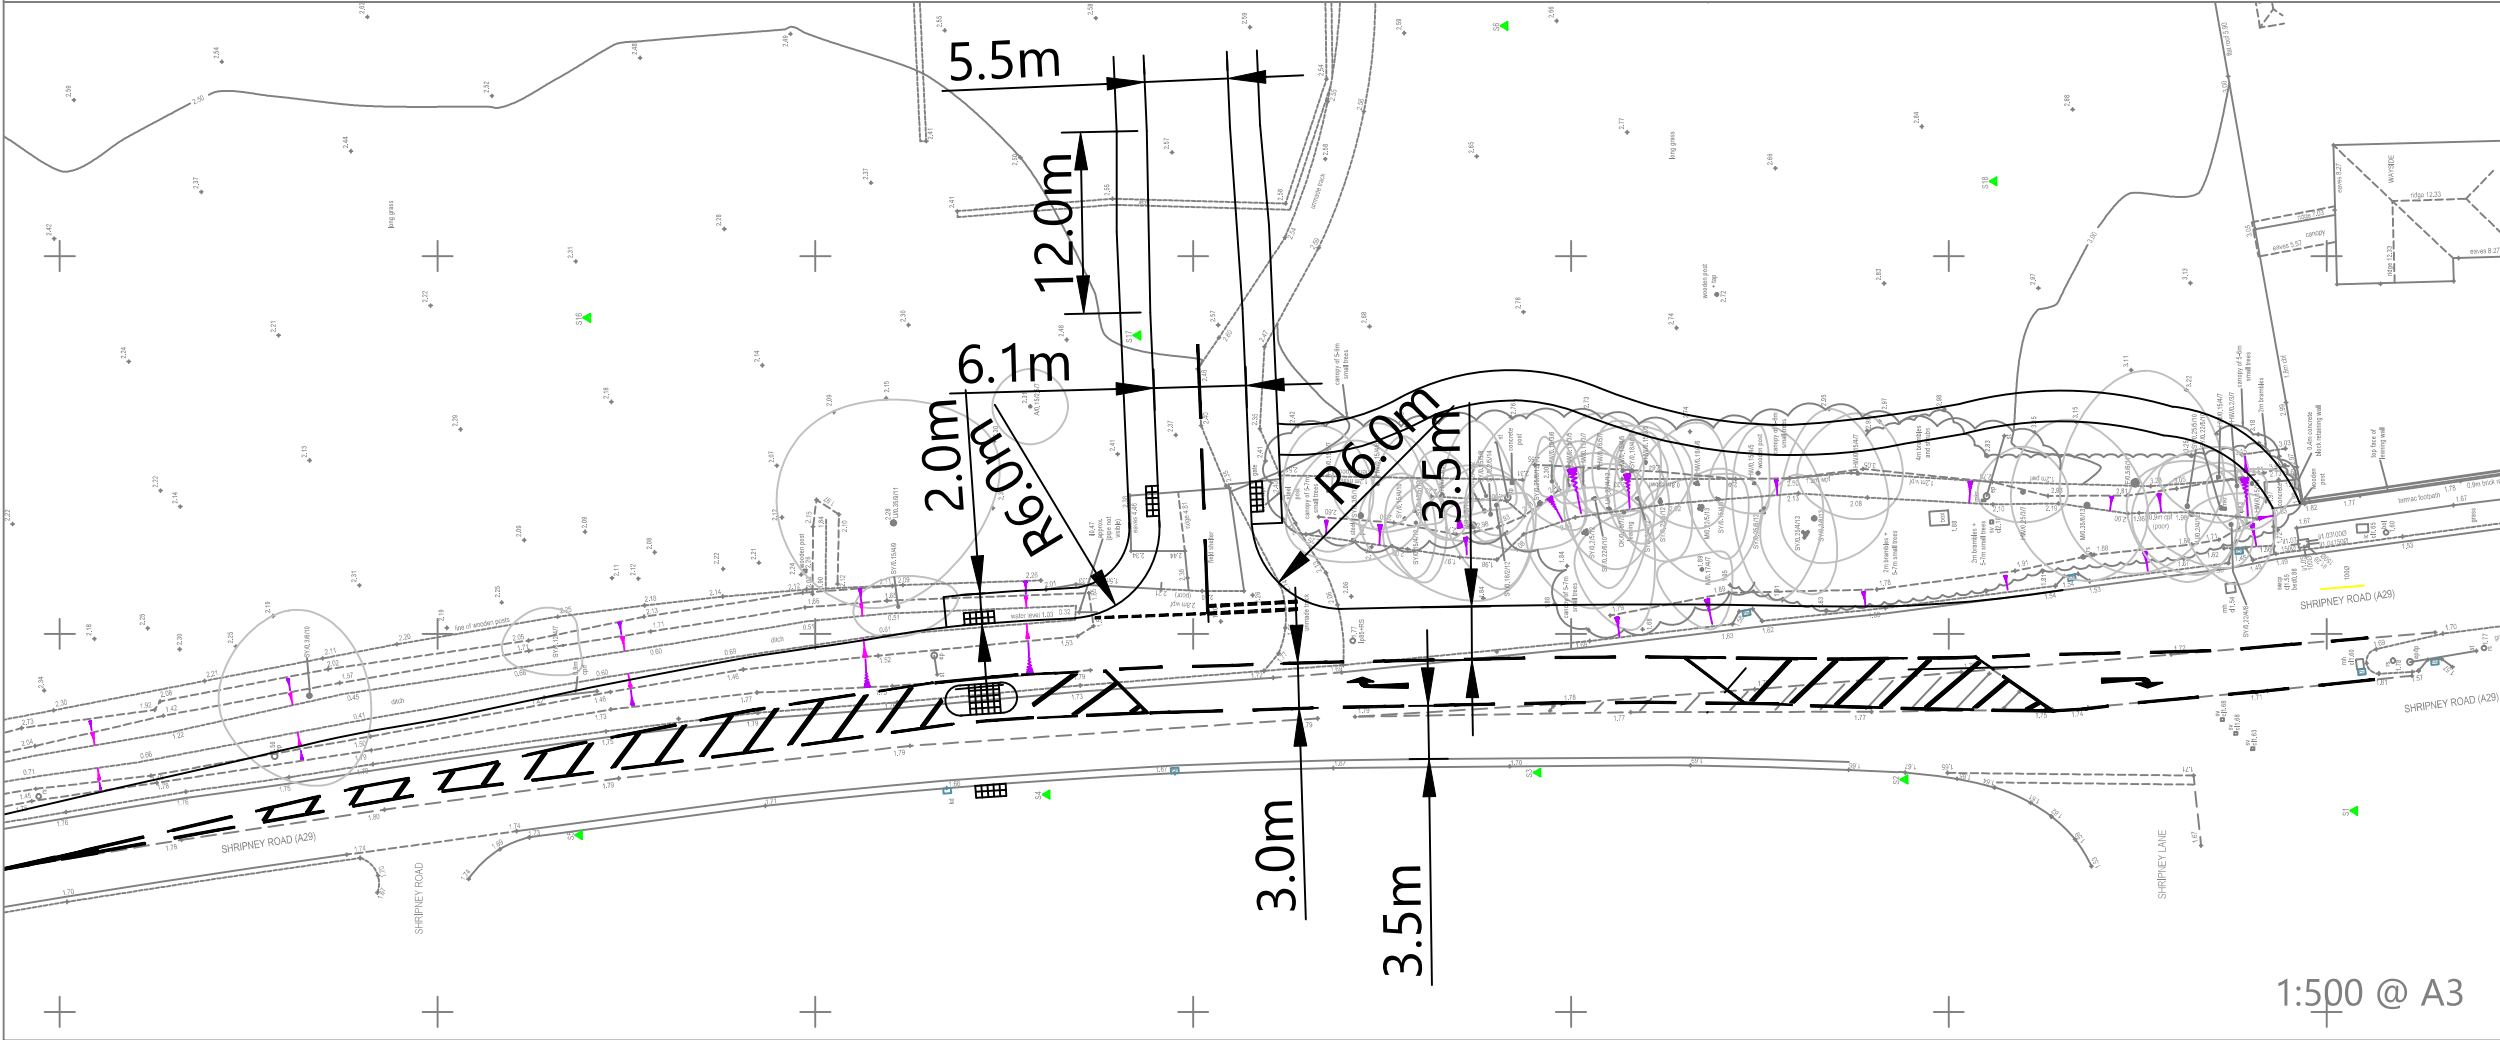

1:500 @ A3

NOTES:
Drawing contains OS data © Crown copyright and database rights 2019
OS Licence 100056454.

Drawing based on Geomatic Surveyors Site Survey 657SH02



A	Minor amendments to lining and carriageway alignment and addition of tactile paving and indicative footpath through site	11/09/19
ISSUE	REASON FOR REVISION	DATE

PROJECT: SHRIPNEY ROAD, SHRIPNEY		
CLIENT: HANBURY PROPERTIES		
PROJECT REFERENCE: 1845	DRAWING NUMBER: 03	SCALE: VARIES

Highgate*Transportation*

www.highgatetransportation.co.uk

First Floor, 43-45 Park Street
Bristol BS1 5NL
01179 349 121

© Highgate Transportation Limited

TITLE: PROPOSED SITE ACCESS ARRANGEMENTS		
DATE: 05/06/19	DRAWN BY: BL	CHECKED: DT