


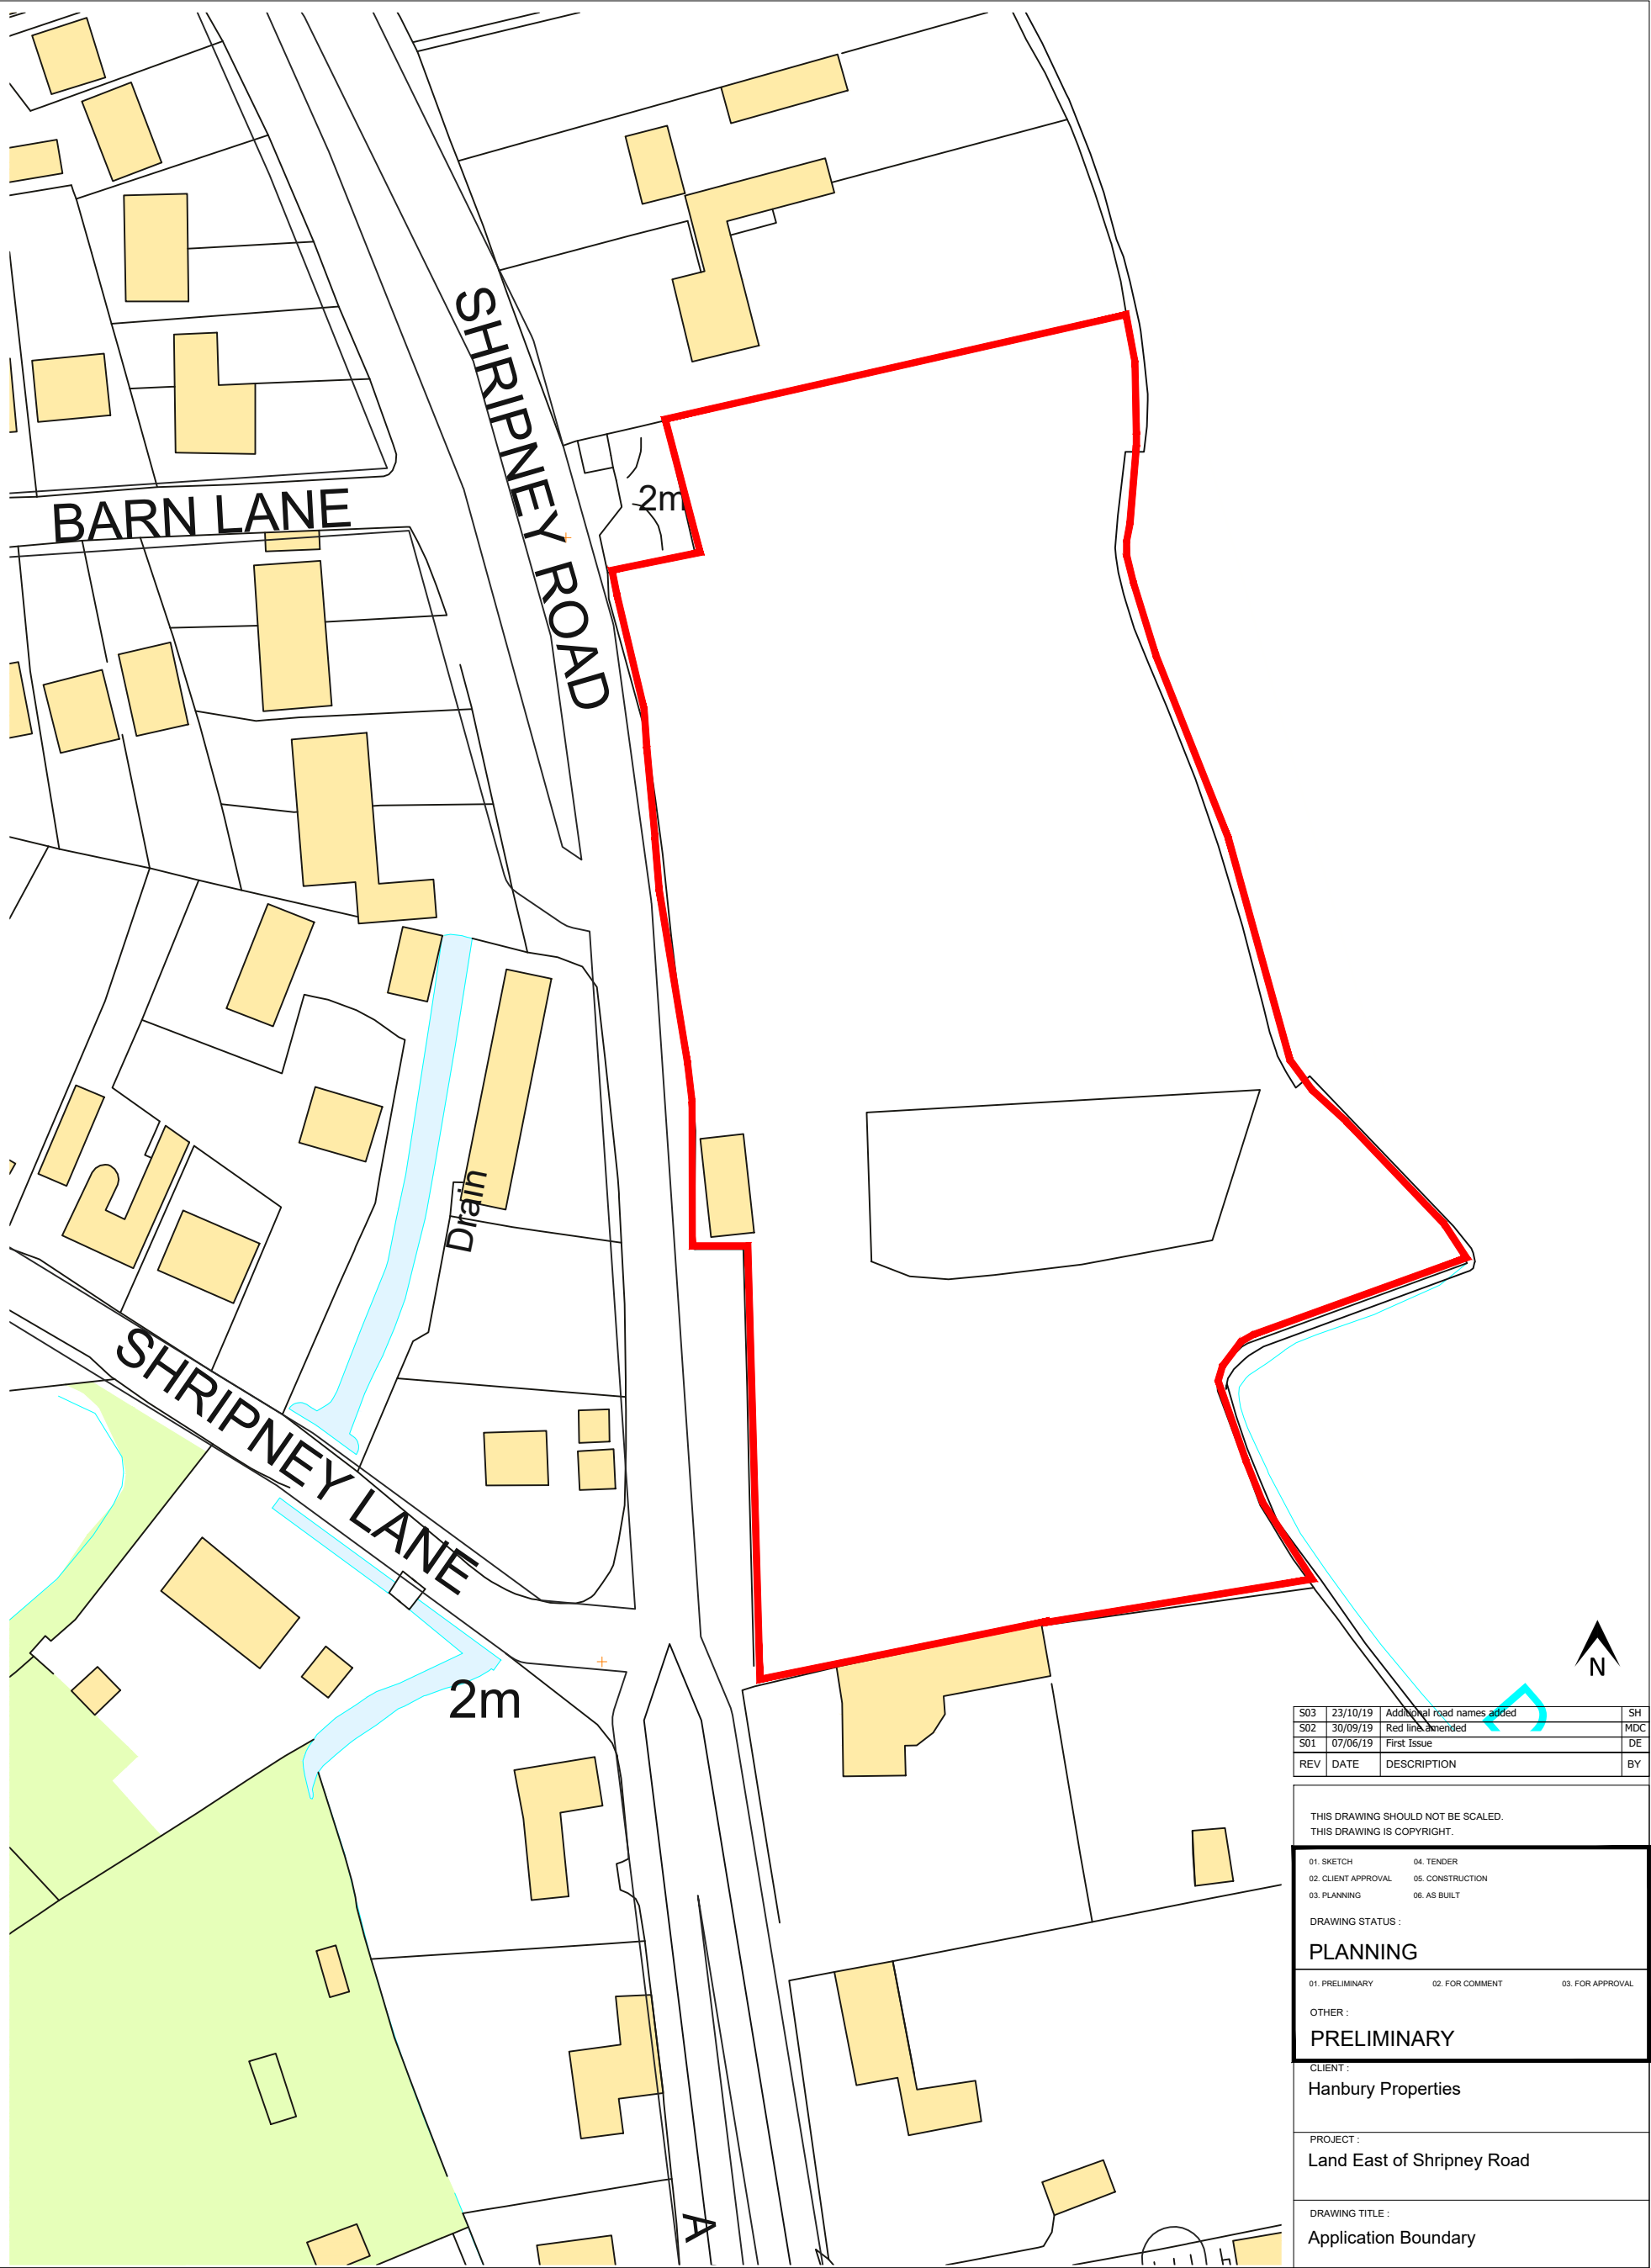

Ordnance Survey, (c) Crown Copyright 2019. All rights reserved. Licence number 0100031673

Legend

 Application Boundary

S03	23/10/19	Additional road names added	SH
S02	30/09/19	Red line amended	MDC
S01	07/06/19	First Issue	DE
REV	DATE	DESCRIPTION	BY

THIS DRAWING SHOULD NOT BE SCALED.
THIS DRAWING IS COPYRIGHT.

01. SKETCH	04. TENDER
02. CLIENT APPROVAL	05. CONSTRUCTION
03. PLANNING	06. AS BUILT

DRAWING STATUS :

PLANNING

01. PRELIMINARY	02. FOR COMMENT	03. FOR APPROVAL
-----------------	-----------------	------------------

OTHER :

PRELIMINARY

CLIENT :

Hanbury Properties

PROJECT :

Land East of Shripney Road

DRAWING TITLE :

Application Boundary

DAVIESLANDSCAPE
ARCHITECTS
Suite F1, Stroud House, Russell Street, Stroud, Gloucestershire, GL5 3AN
t. 01453 760380 e. info@d-la.co.uk w. www.d-la.co.uk

DATE : 07/06/2019	SCALE : 1:1000@A3
JOB NO. : 1948	DRAWN BY : DE
DWG NO. : DLA.1948.L.02	REV : S03

V:\Server DATA\PROJECT FILES\1948 Land East of Shripney Rd\Landscapel\Drawings\Sketch\DLA.1948.L.02.S - Application Boundary\DLA.1948.L.02.S03 Application Boundary.dwg