



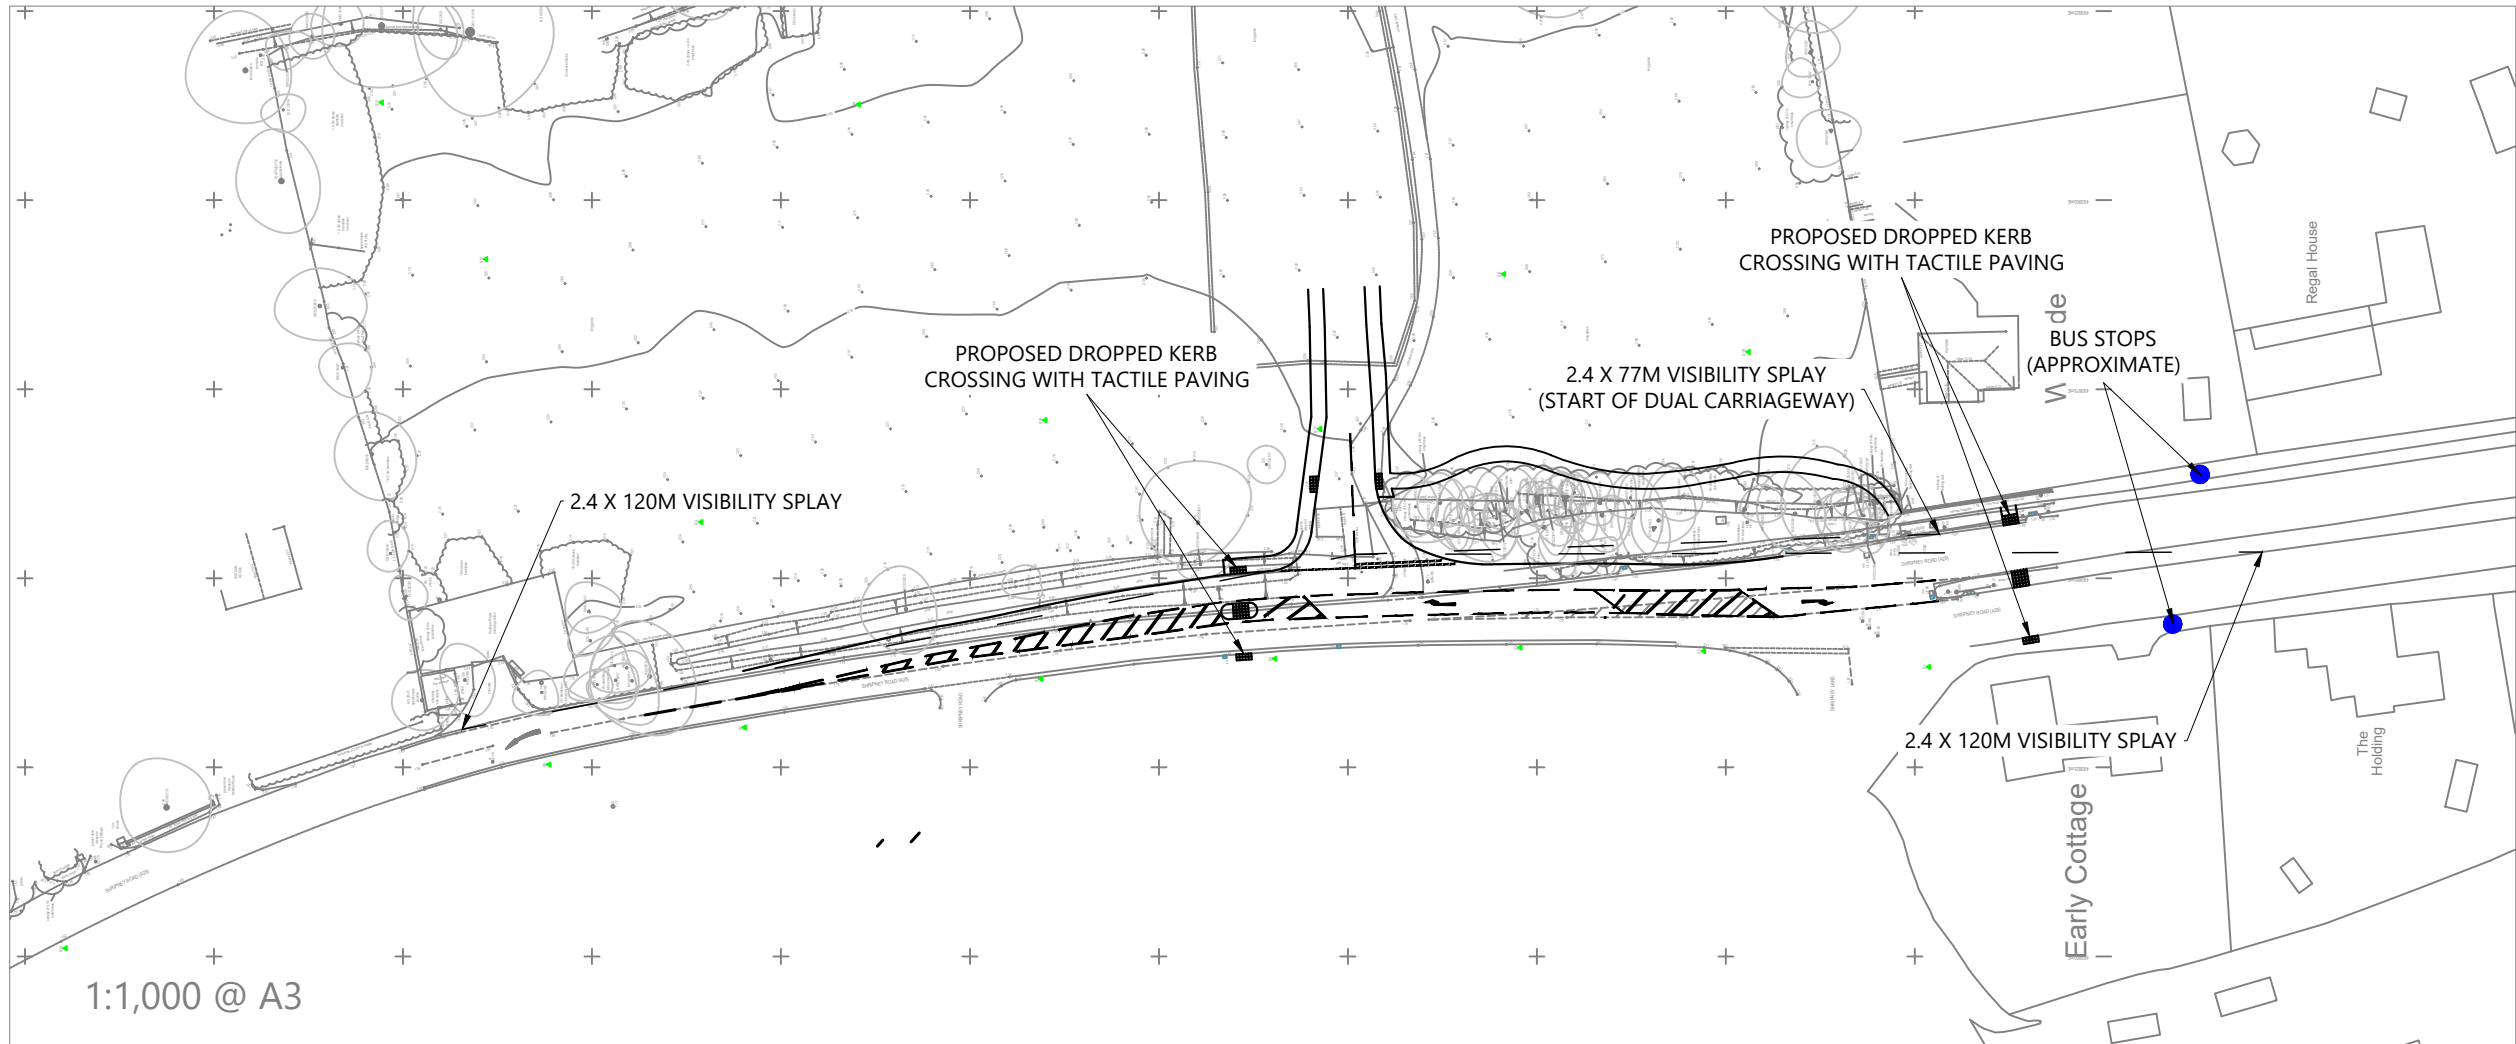

1:1,000 @ A3

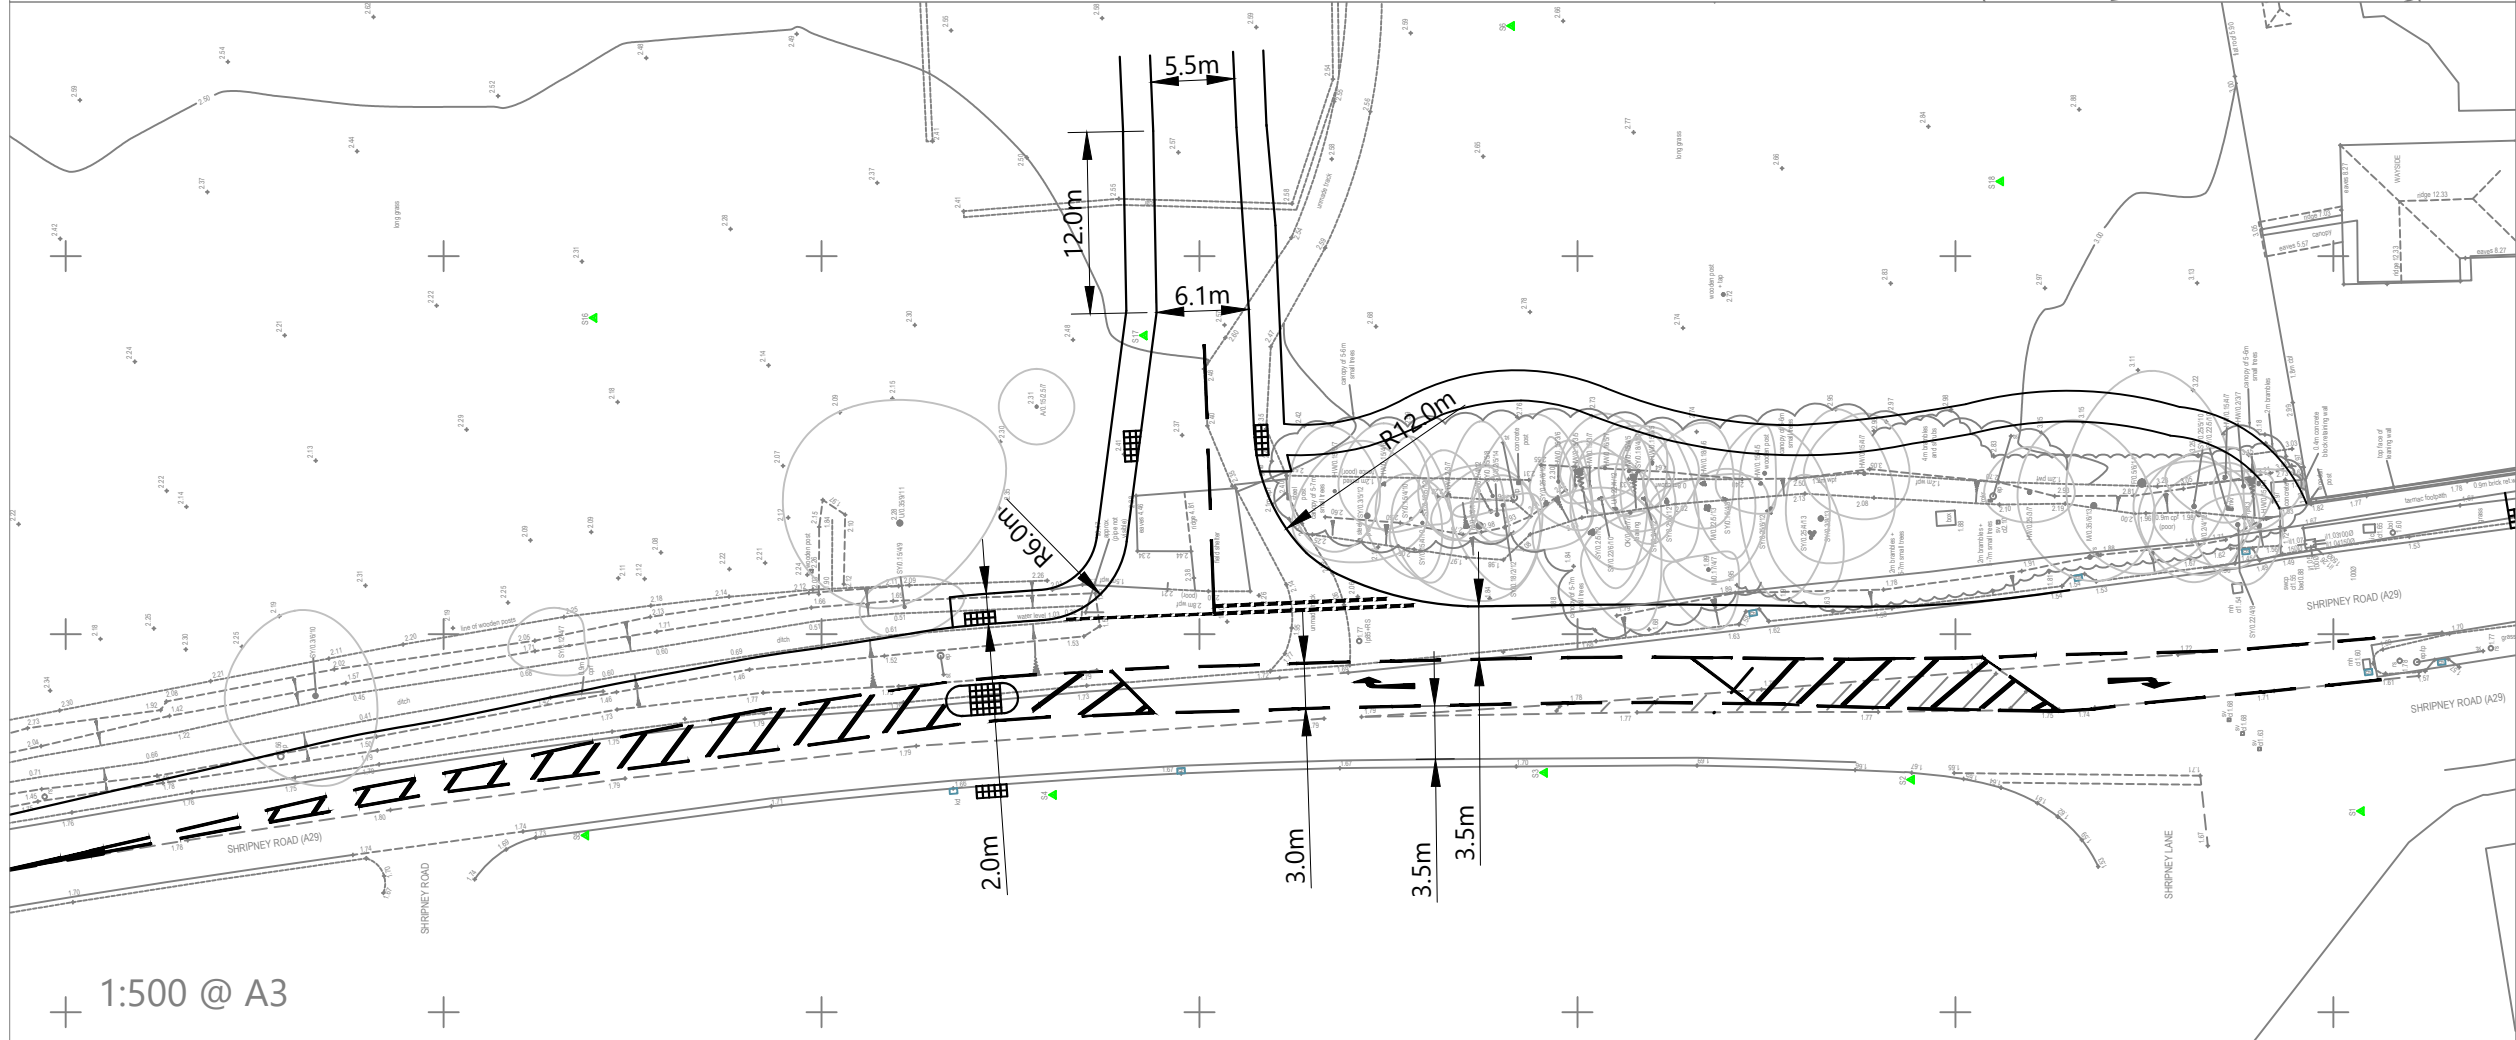

1:500 @ A3

NOTES:
Drawing contains OS data © Crown copyright and database rights 2019
OS Licence 100056454.
Drawing based on Geomatic Surveyors Site Survey 657SH02



B	Pedestrian crossing of dual carriageway added	22/11/19
A	Visibility splays updated	22/11/19
ISSUE	REASON FOR REVISION	DATE

PROJECT:
SHRIPNEY ROAD, SHRIPNEY

CLIENT:
HANBURY PROPERTIES

PROJECT REFERENCE:	DRAWING NUMBER:	SCALE:
1845	05	VARIES

Highgate*Transportation*
www.highgatetransportation.co.uk
First Floor, 43-45 Park Street
Bristol BS1 5NL
01179 349 121
© Highgate Transportation Limited

TITLE:
REVISED PROPOSED SITE ACCESS ARRANGEMENT

DATE:	DRAWN BY:	CHECKED:
21/10/19	BL	DT