


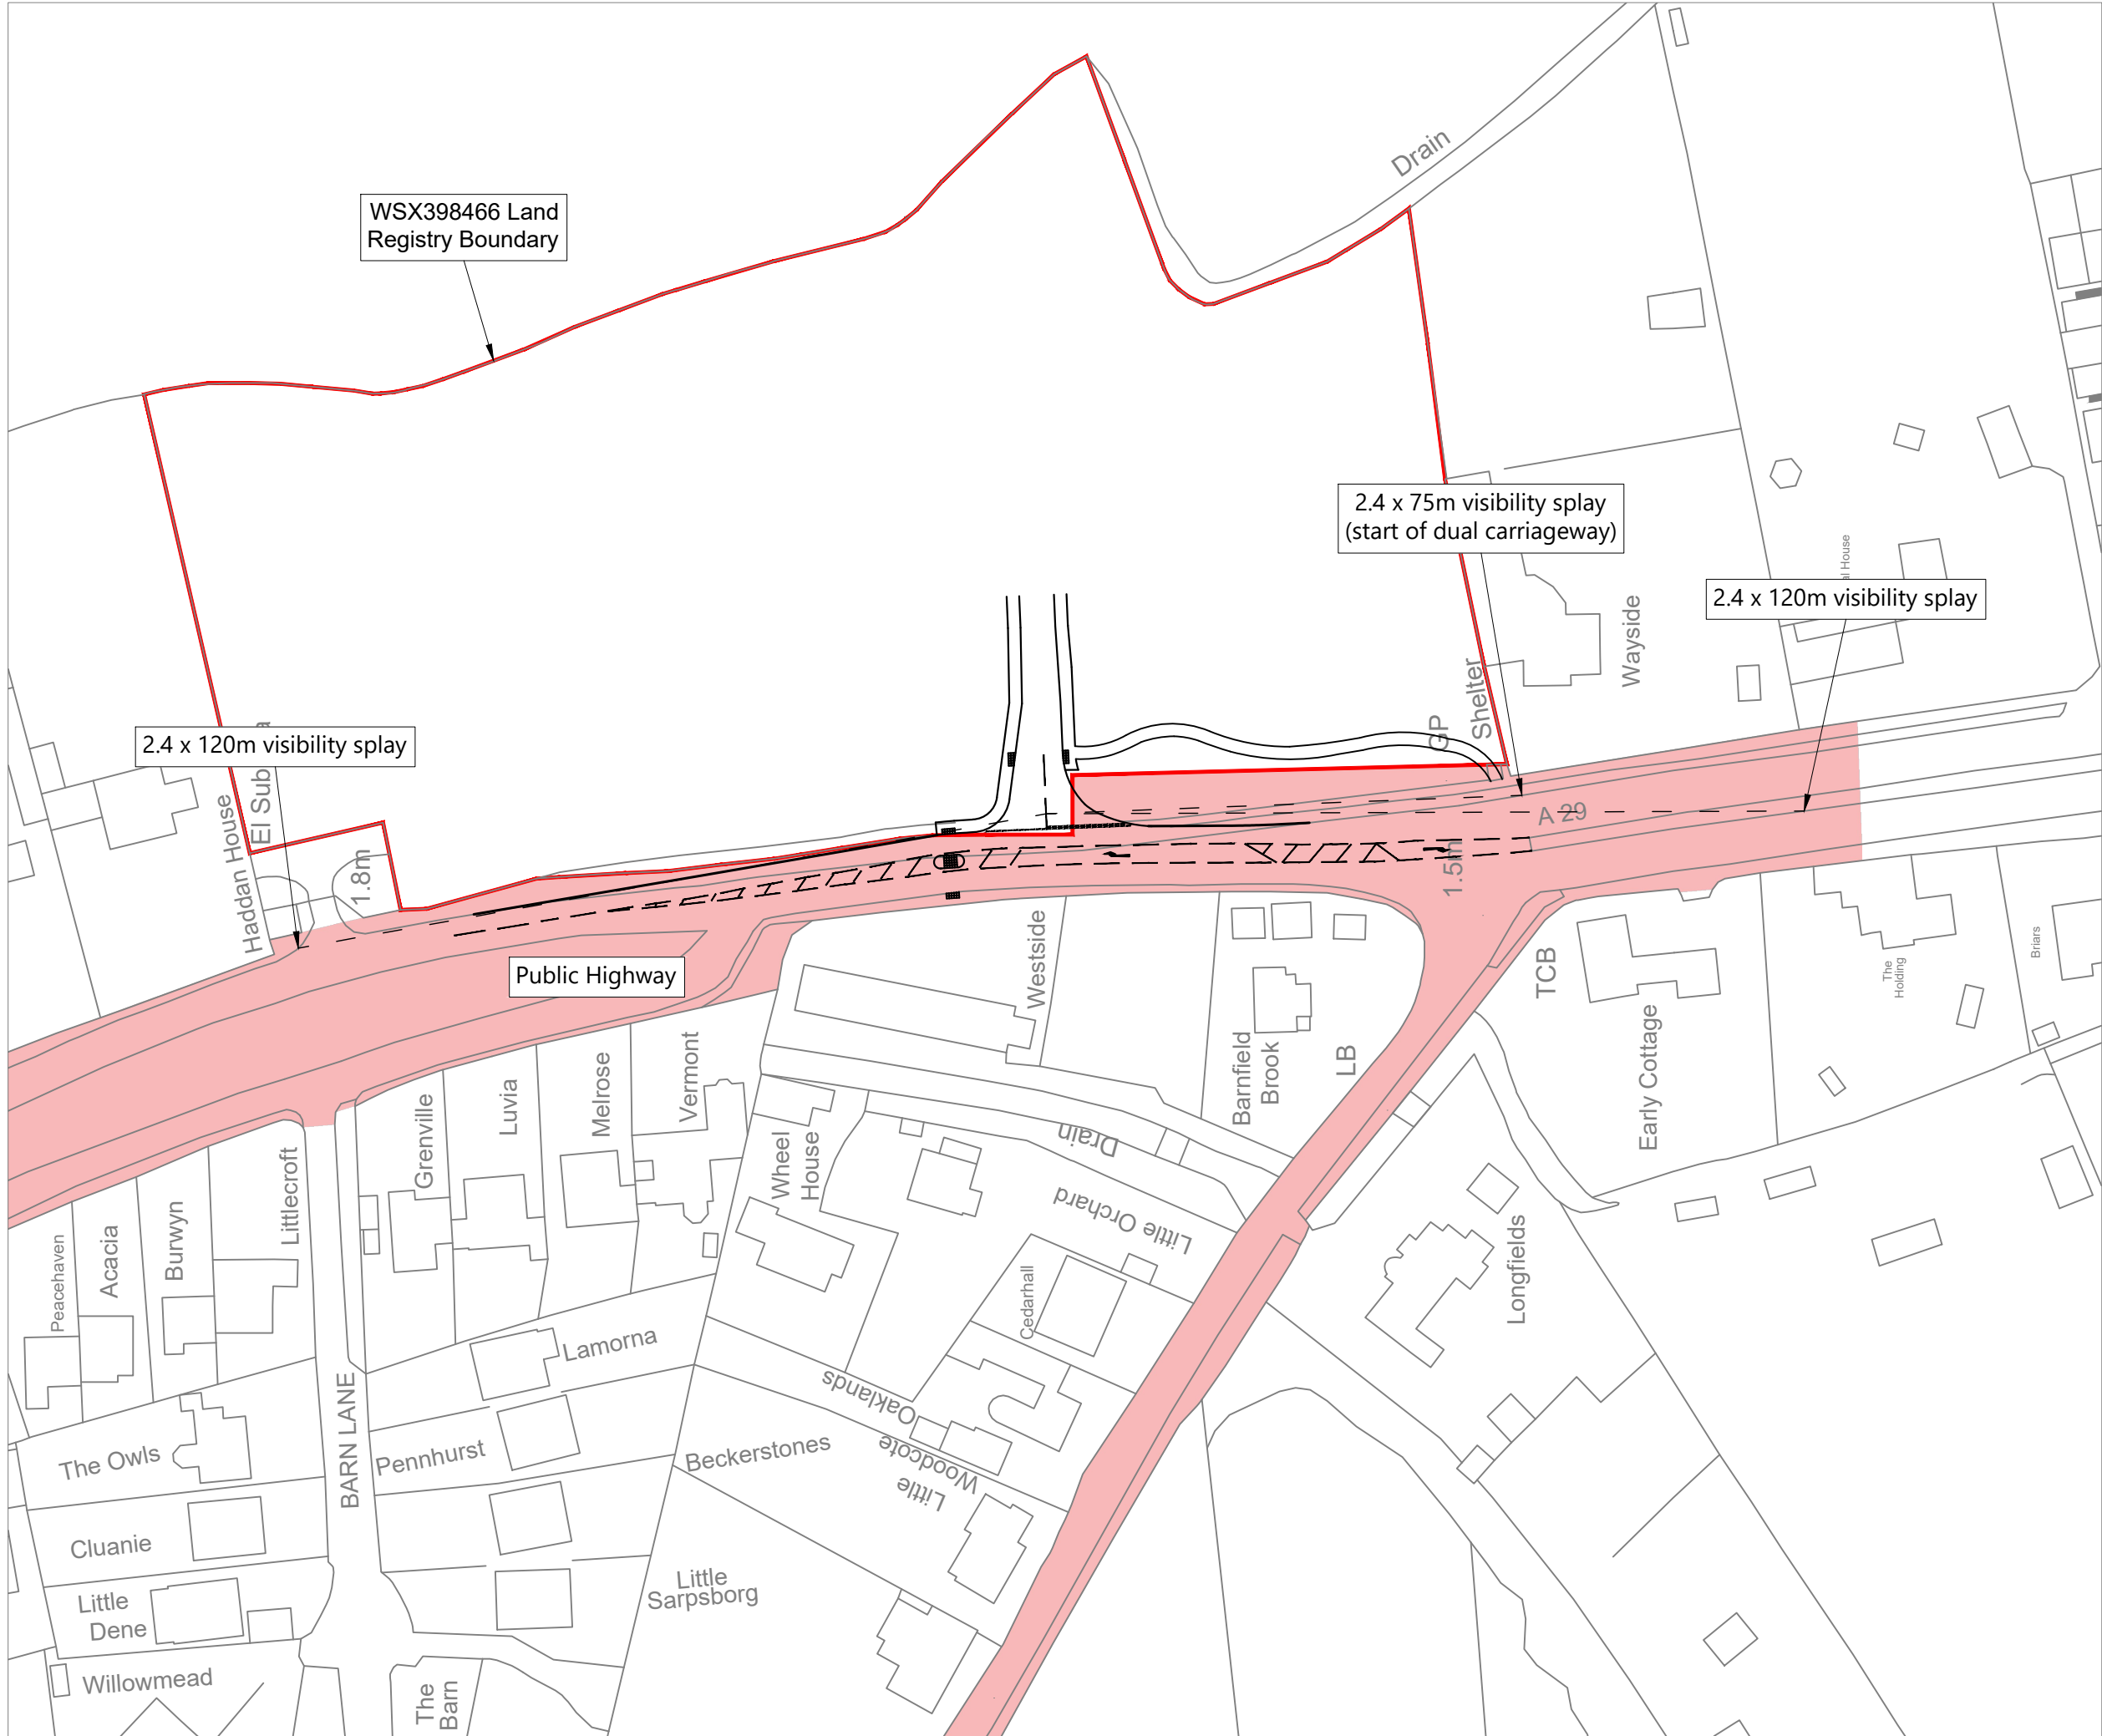


NOTES:
Drawing contains OS data © Crown copyright and database rights 2019
OS Licence 100056454.



ISSUE	REASON FOR REVISION	DATE

PROJECT: SHRIPNEY ROAD, SHRIPNEY		
CLIENT: HANBURY		
PROJECT REFERENCE: 1845	DRAWING NUMBER: 07	SCALE: 1:1,000 @ A3
SHEET NUMBER: SHEET 1 OF 2		

Highgate <i>Transportation</i> www.highgatetransportation.co.uk First Floor, 43-45 Park Street Bristol BS1 5NL 01179 349 121 © Highgate Transportation Limited		
TITLE: SITE ACCESS ACCESS COMPOSITE		
DATE: 20/11/19	DRAWN BY: BL	CHECKED: DT

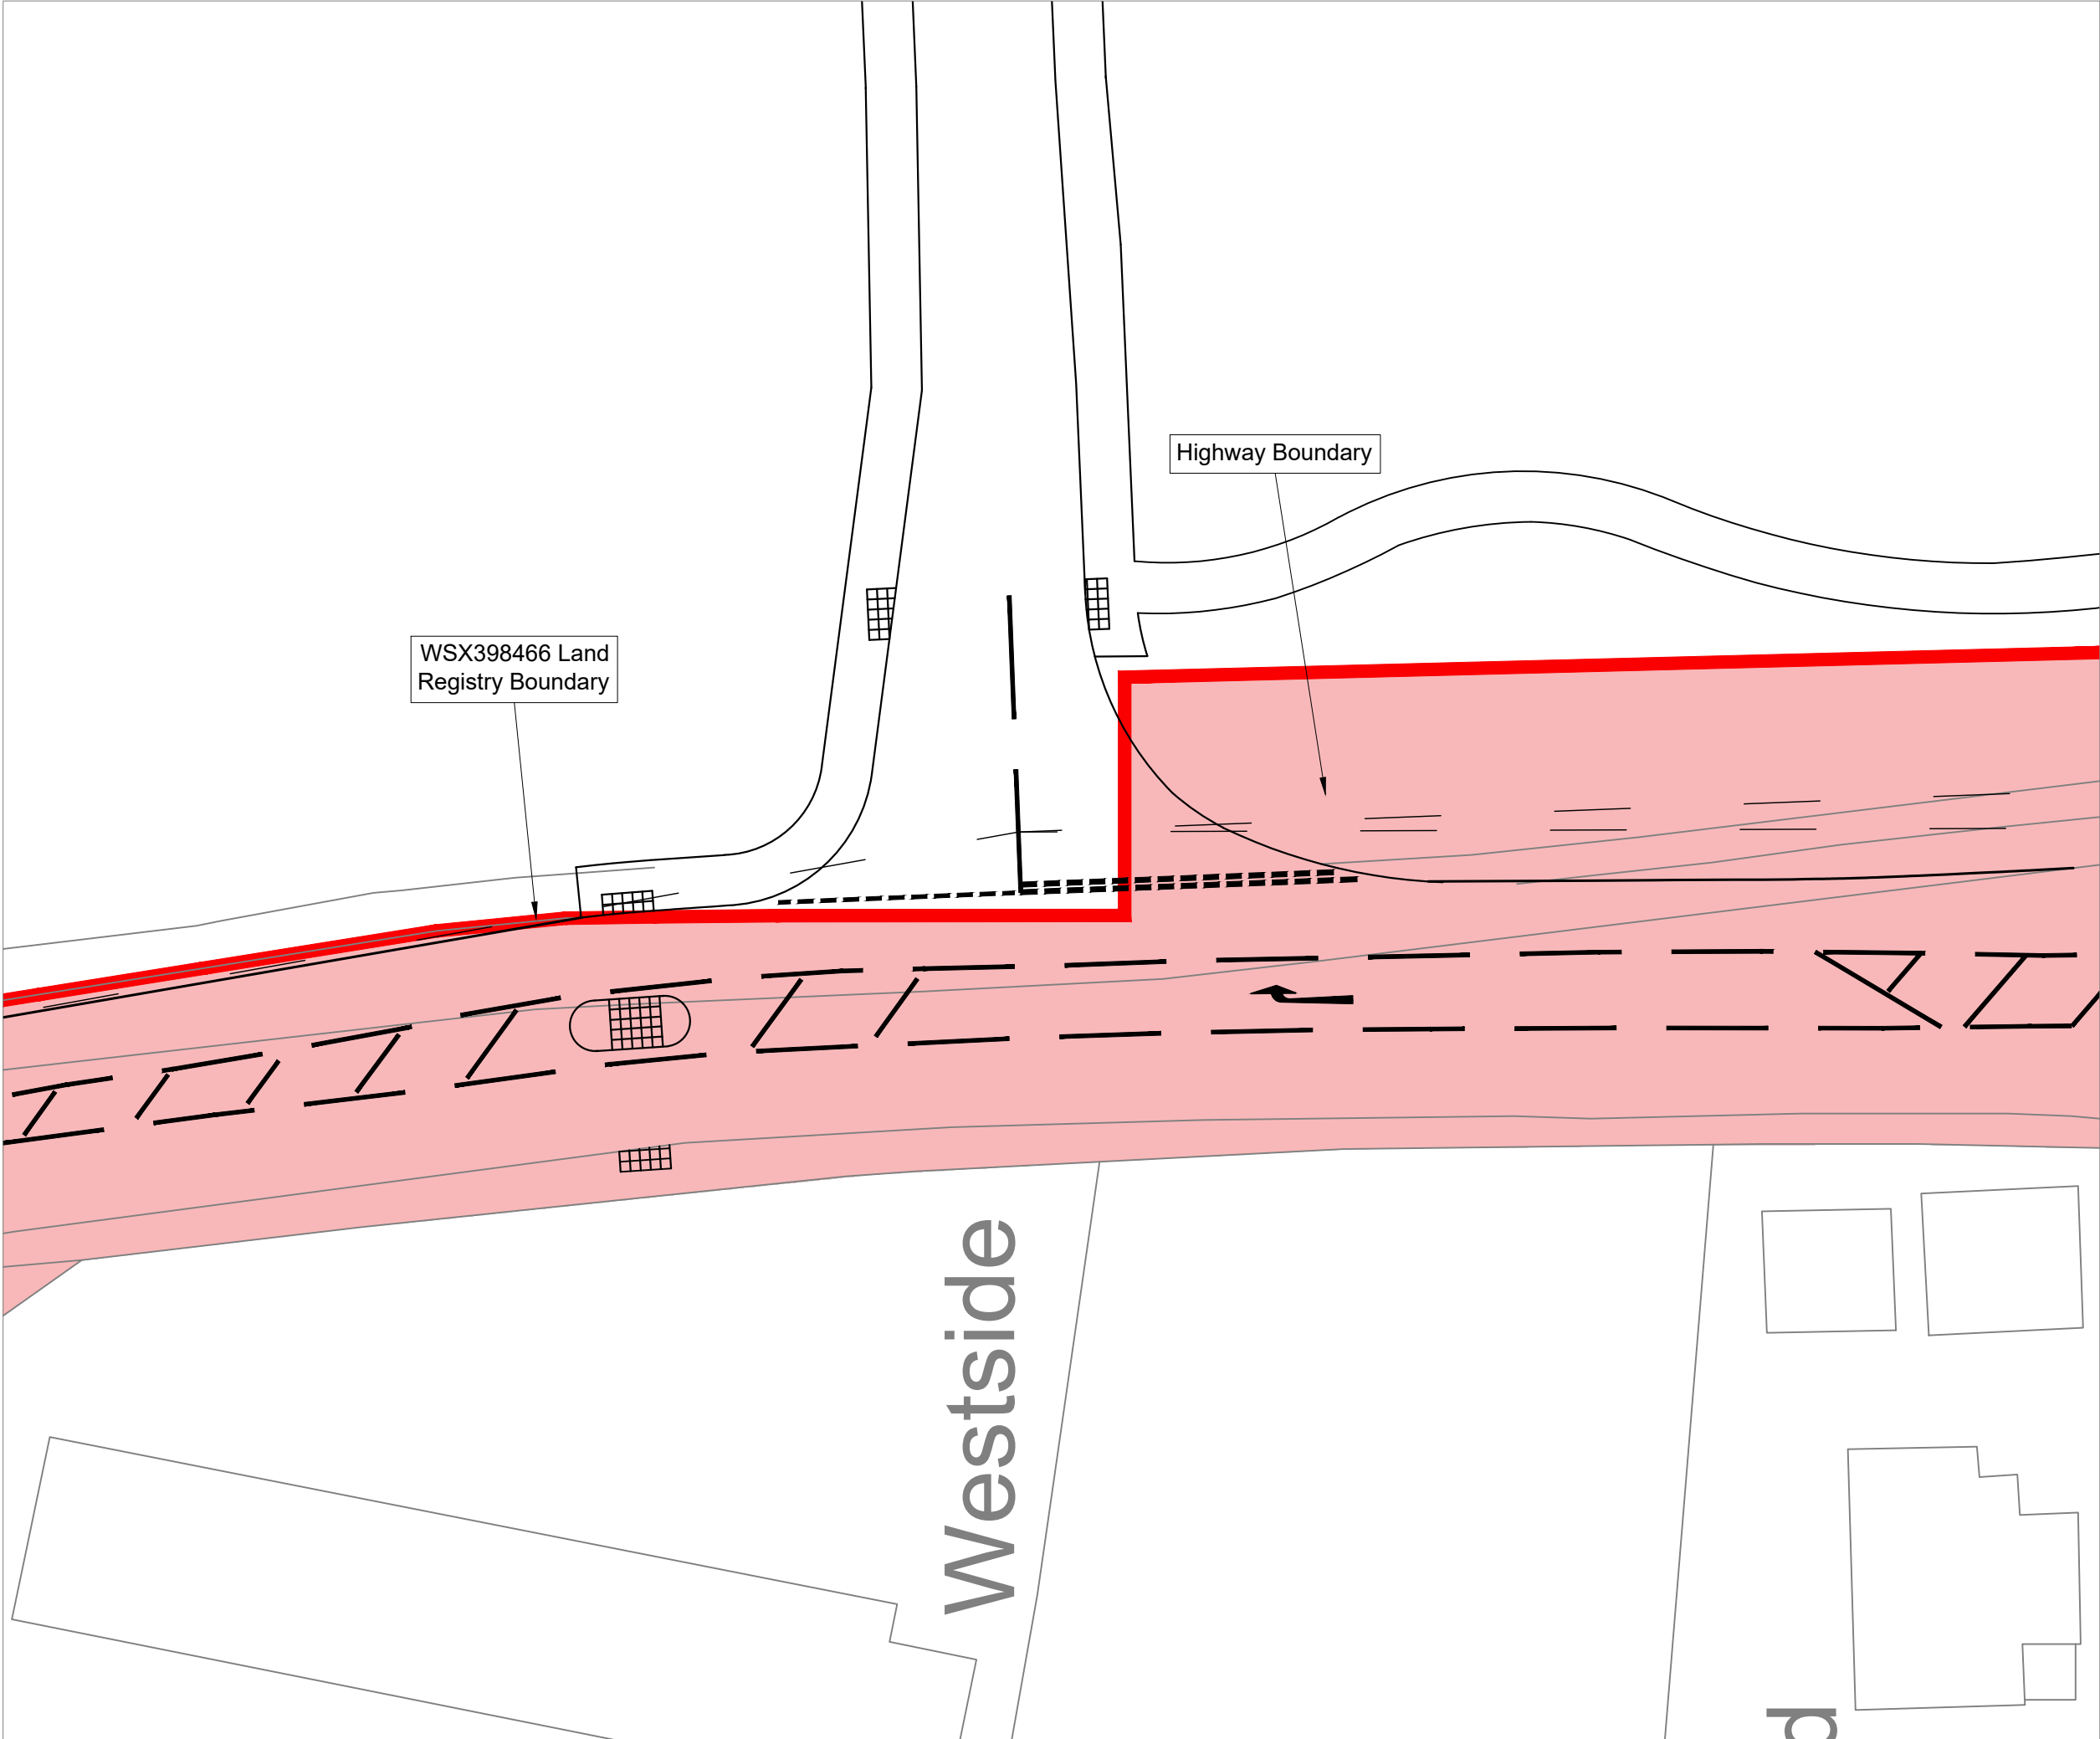

NOTES:
Drawing contains OS data © Crown copyright and database rights 2019
OS Licence 100056454.

ISSUE	REASON FOR REVISION	DATE

PROJECT:
SHRIPNEY ROAD, SHRIPNEY

CLIENT:
HANBURY

PROJECT REFERENCE: 1845	DRAWING NUMBER: 07	SCALE: 1:250 @ A3
-----------------------------------	------------------------------	-----------------------------

SHEET NUMBER:
SHEET 2 OF 2

Highgate*Transportation*
www.highgatetransportation.co.uk
First Floor, 43-45 Park Street
Bristol BS1 5NL
01179 349 121
© Highgate Transportation Limited

TITLE:
SITE ACCESS ACCESS COMPOSITE

DATE: 20/11/19	DRAWN BY: BL	CHECKED: DT
--------------------------	------------------------	-----------------------