



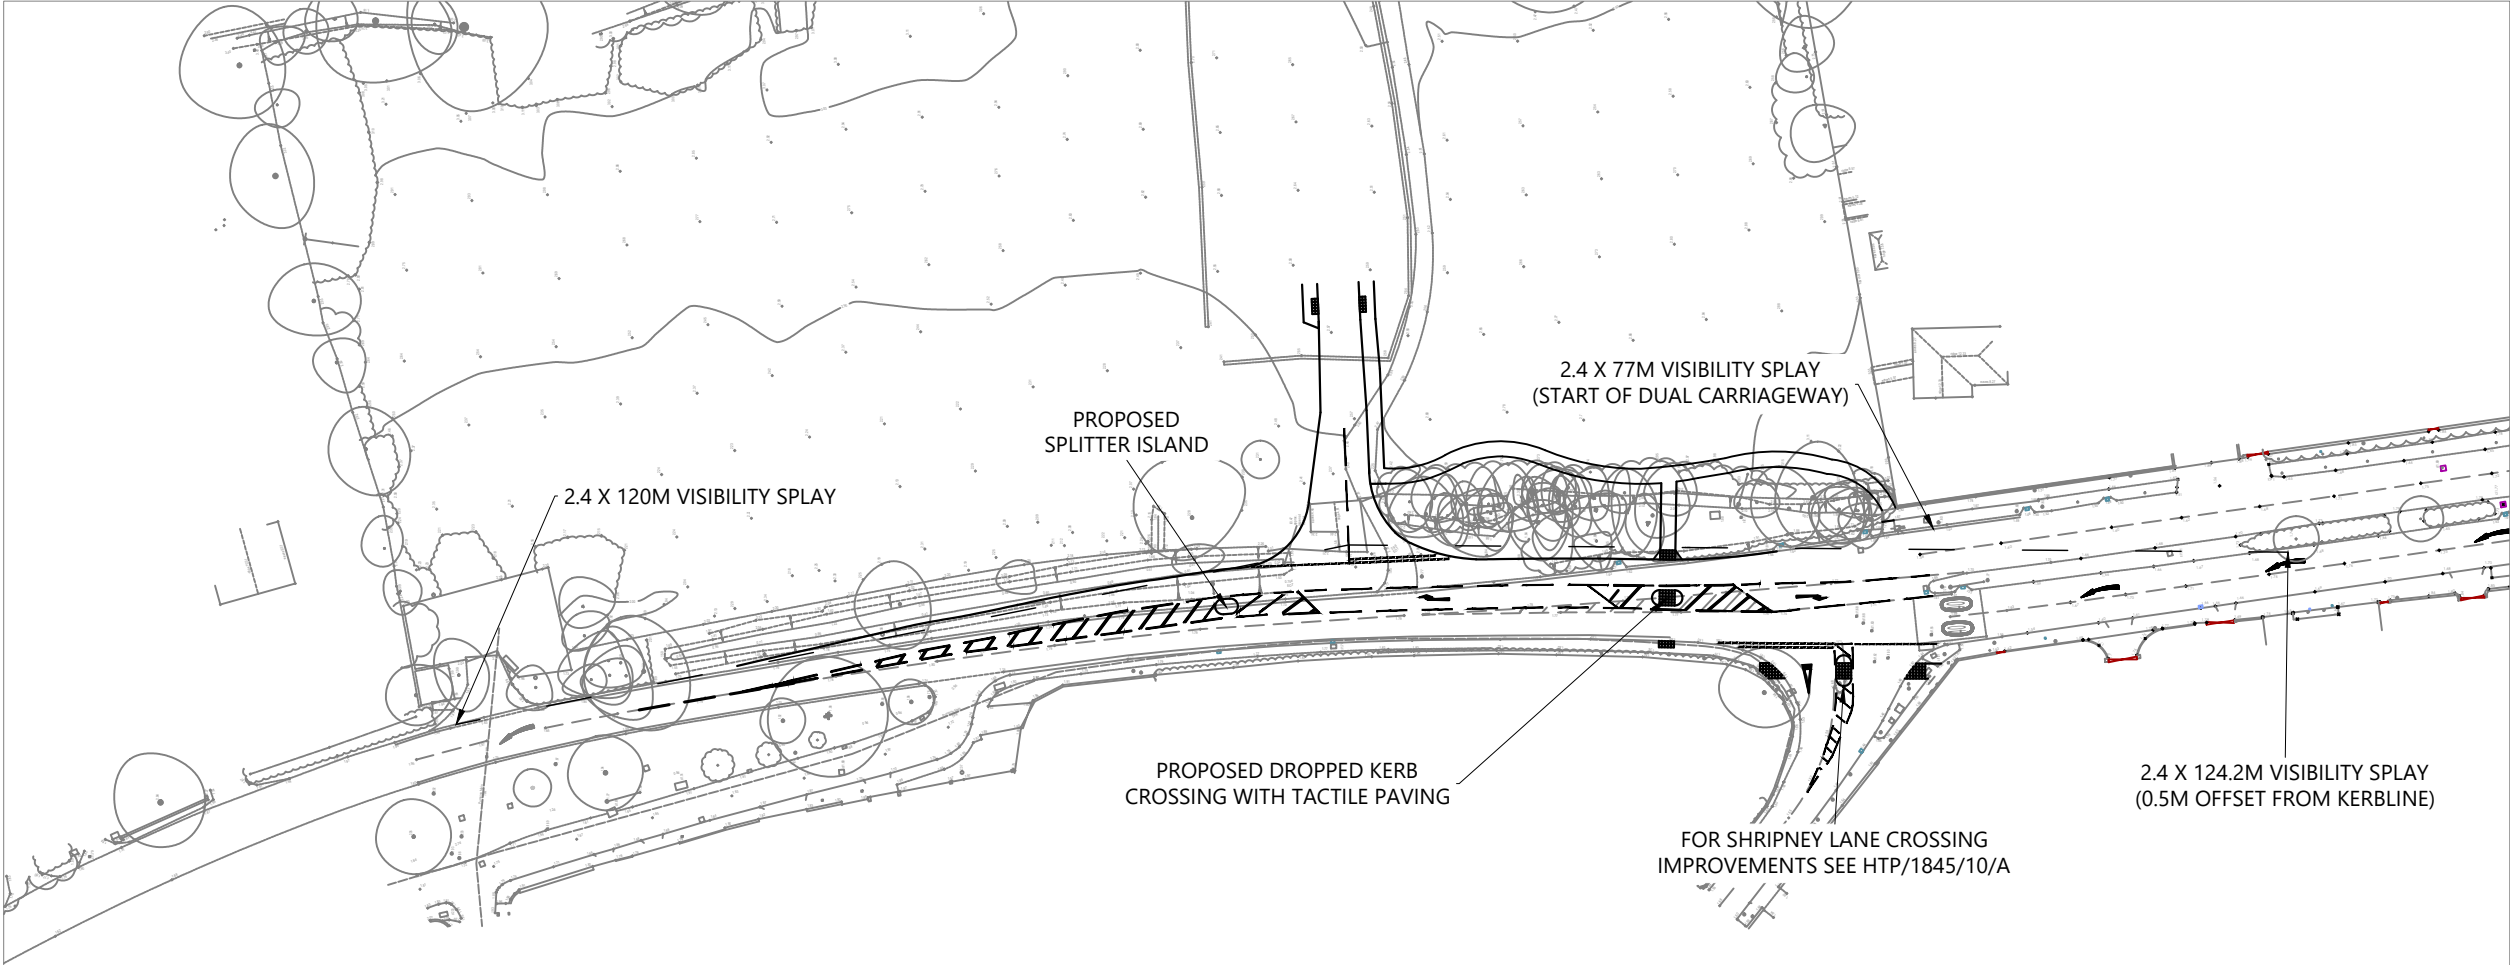

1:1,000 @ A3

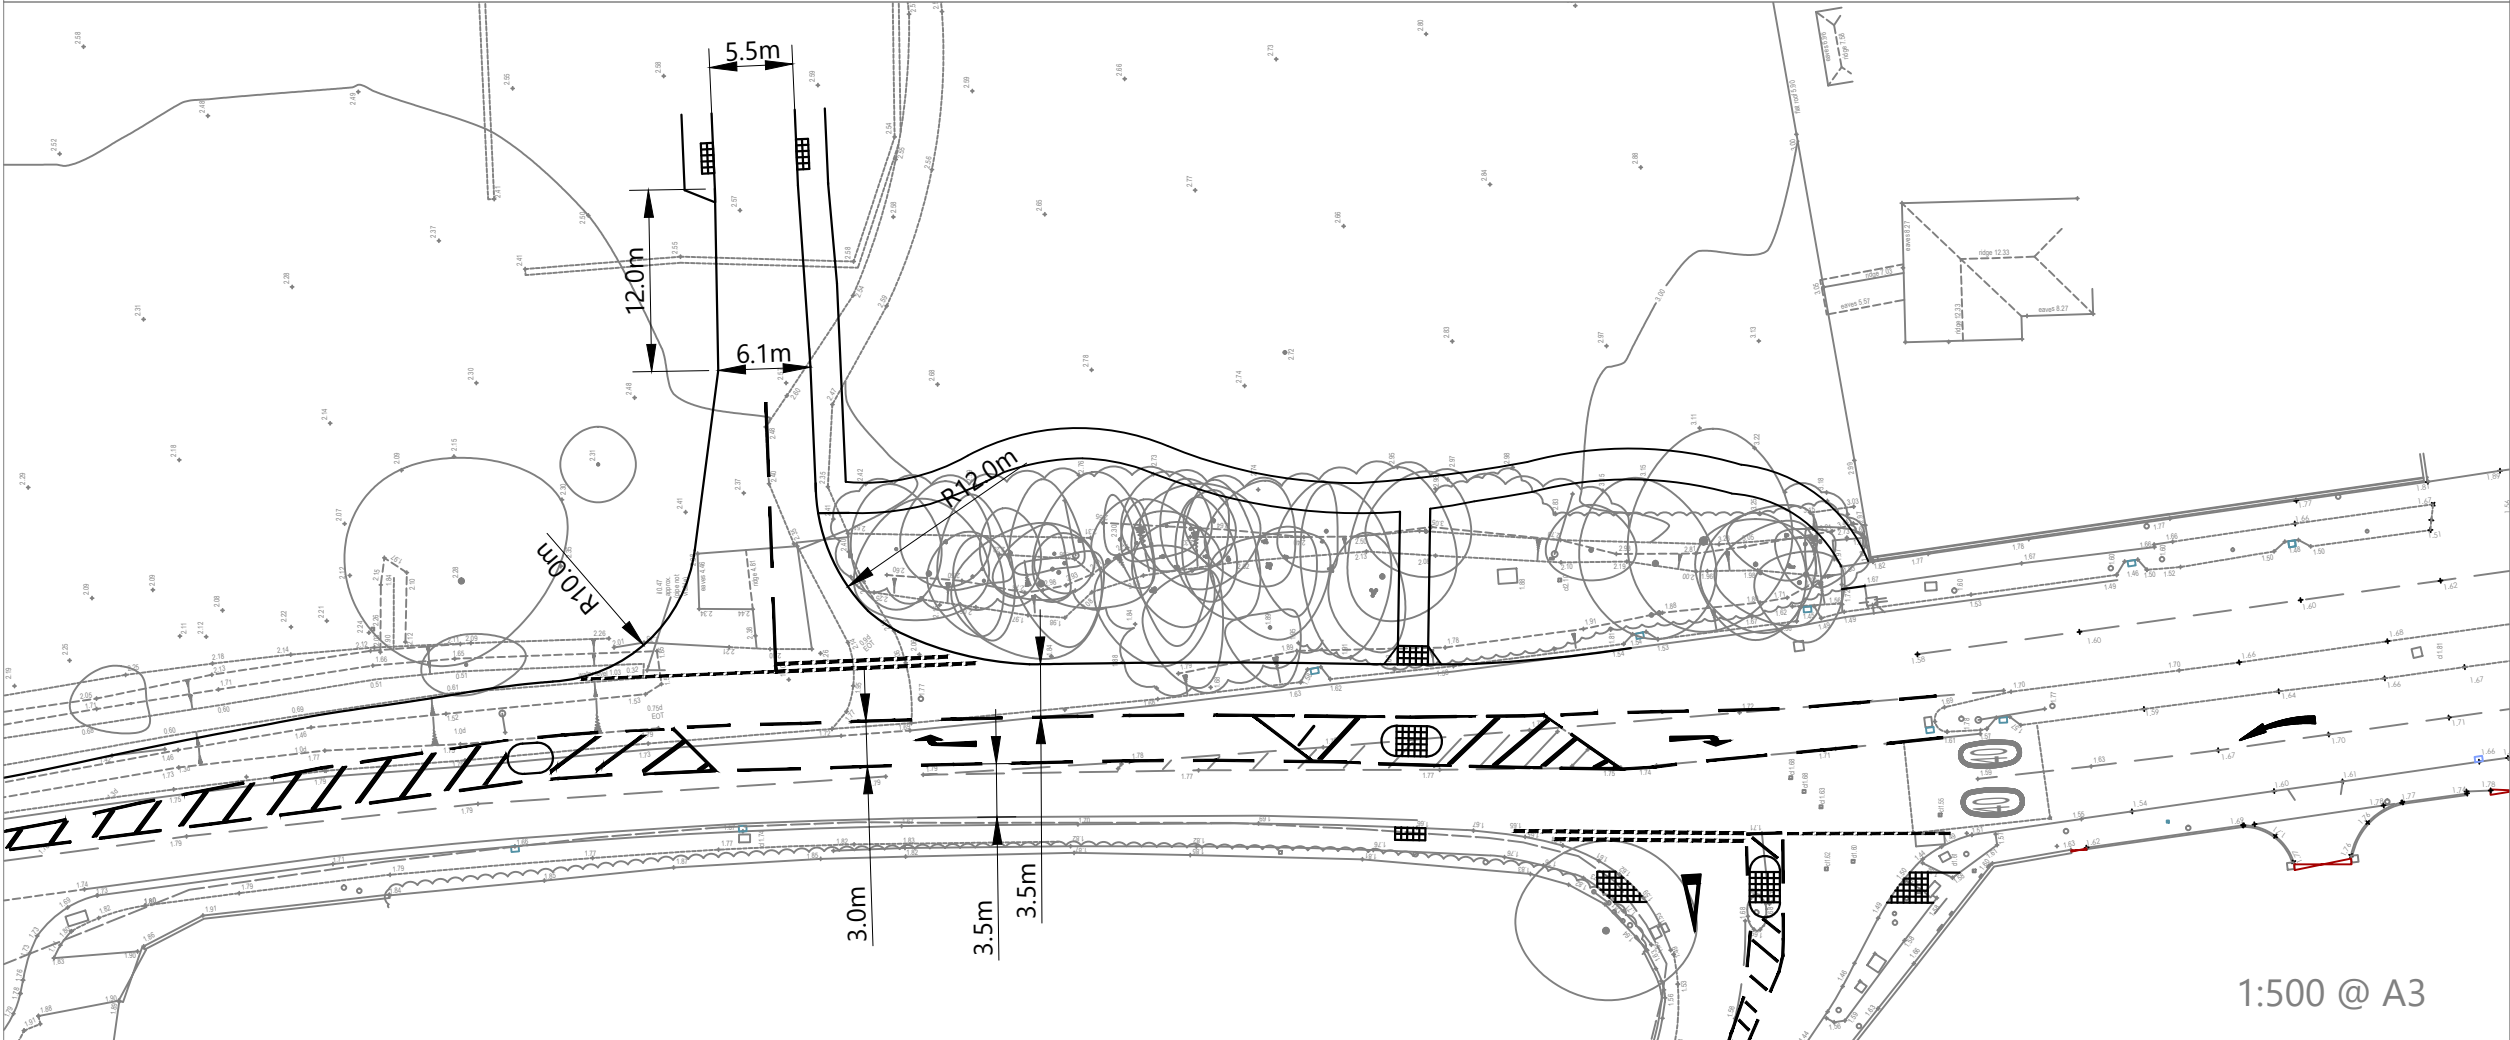

1:500 @ A3

NOTES:

Drawing contains OS data © Crown copyright and database rights 2019
OS Licence 100056454.

Drawing based on Geomatic Surveyors Site Survey 657SH04



B	Updated based on highway officer comments	27/01/20
A	Updated based on highway officer comments	22/01/20
ISSUE	REASON FOR REVISION	DATE

PROJECT:

SHRIPNEY ROAD, SHRIPNEY

CLIENT:

HANBURY PROPERTIES

PROJECT REFERENCE:	DRAWING NUMBER:	SCALE:
1845	09	VARIES

Highgate*Transportation*

www.highgatetransportation.co.uk

First Floor, 43-45 Park Street
Bristol BS1 5NL
01179 349 121

© Highgate Transportation Limited

TITLE: PROPOSED ACCESS ARRANGEMENTS AND
SHRIPNEY ROADPEDESTRIAN CROSSING
IMPROVEMENTS

DATE:	DRAWN BY:	CHECKED:
17/01/20	BL	DT