


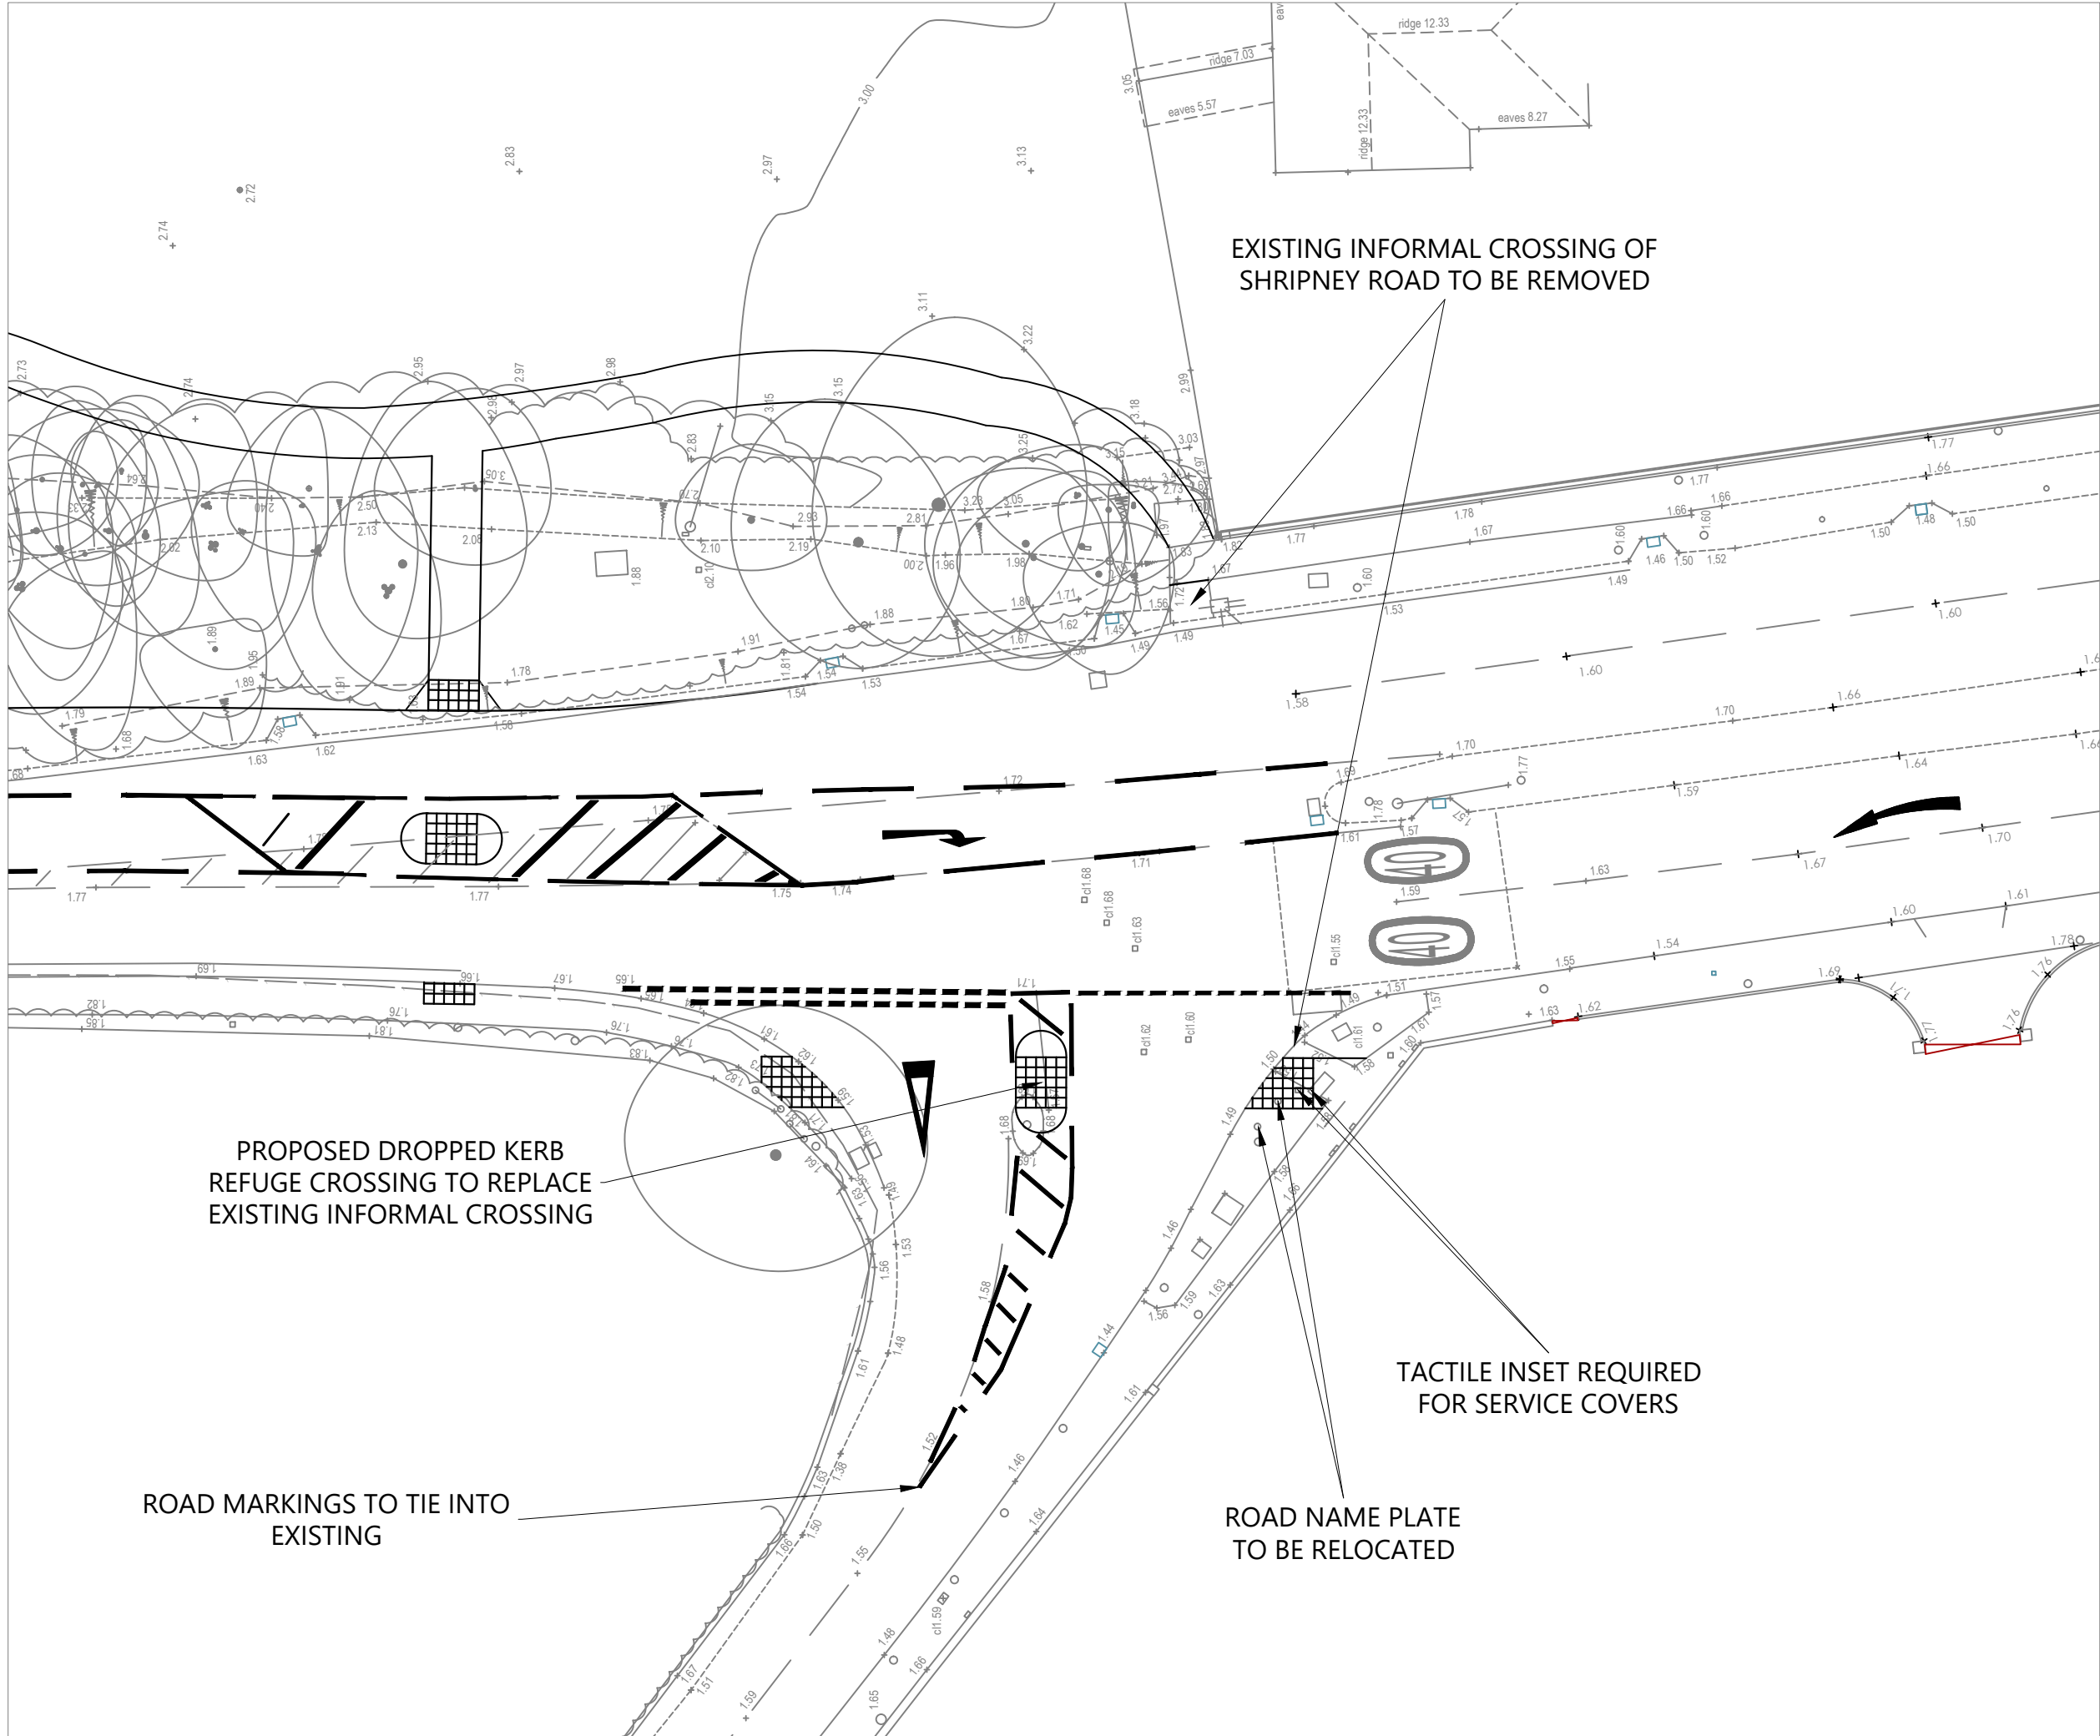

NOTES:
Drawing contains OS data © Crown copyright and database rights 2019
OS Licence 100056454.
Drawing based on Geomatic Surveyors Site Survey 657SH04



B	Updated based on highway officer comments	27/01/20
A	Updated based on highway officer comments	22/01/20
ISSUE	REASON FOR REVISION	DATE

PROJECT: SHRIPNEY ROAD, SHRIPNEY		
CLIENT: HANBURY PROPERTIES		
PROJECT REFERENCE: 1845	DRAWING NUMBER: 10	SCALE: 1:250 @ A3

Highgate <i>Transportation</i> www.highgatetransportation.co.uk First Floor, 43-45 Park Street Bristol BS1 5NL 01179 349 121 © Highgate Transportation Limited		
TITLE: PROPOSED ACCESS ARRANGEMENTS AND PEDESTRIAN CROSSING IMPROVEMENTS		
DATE: 06/01/20	DRAWN BY: BL	CHECKED: DT