



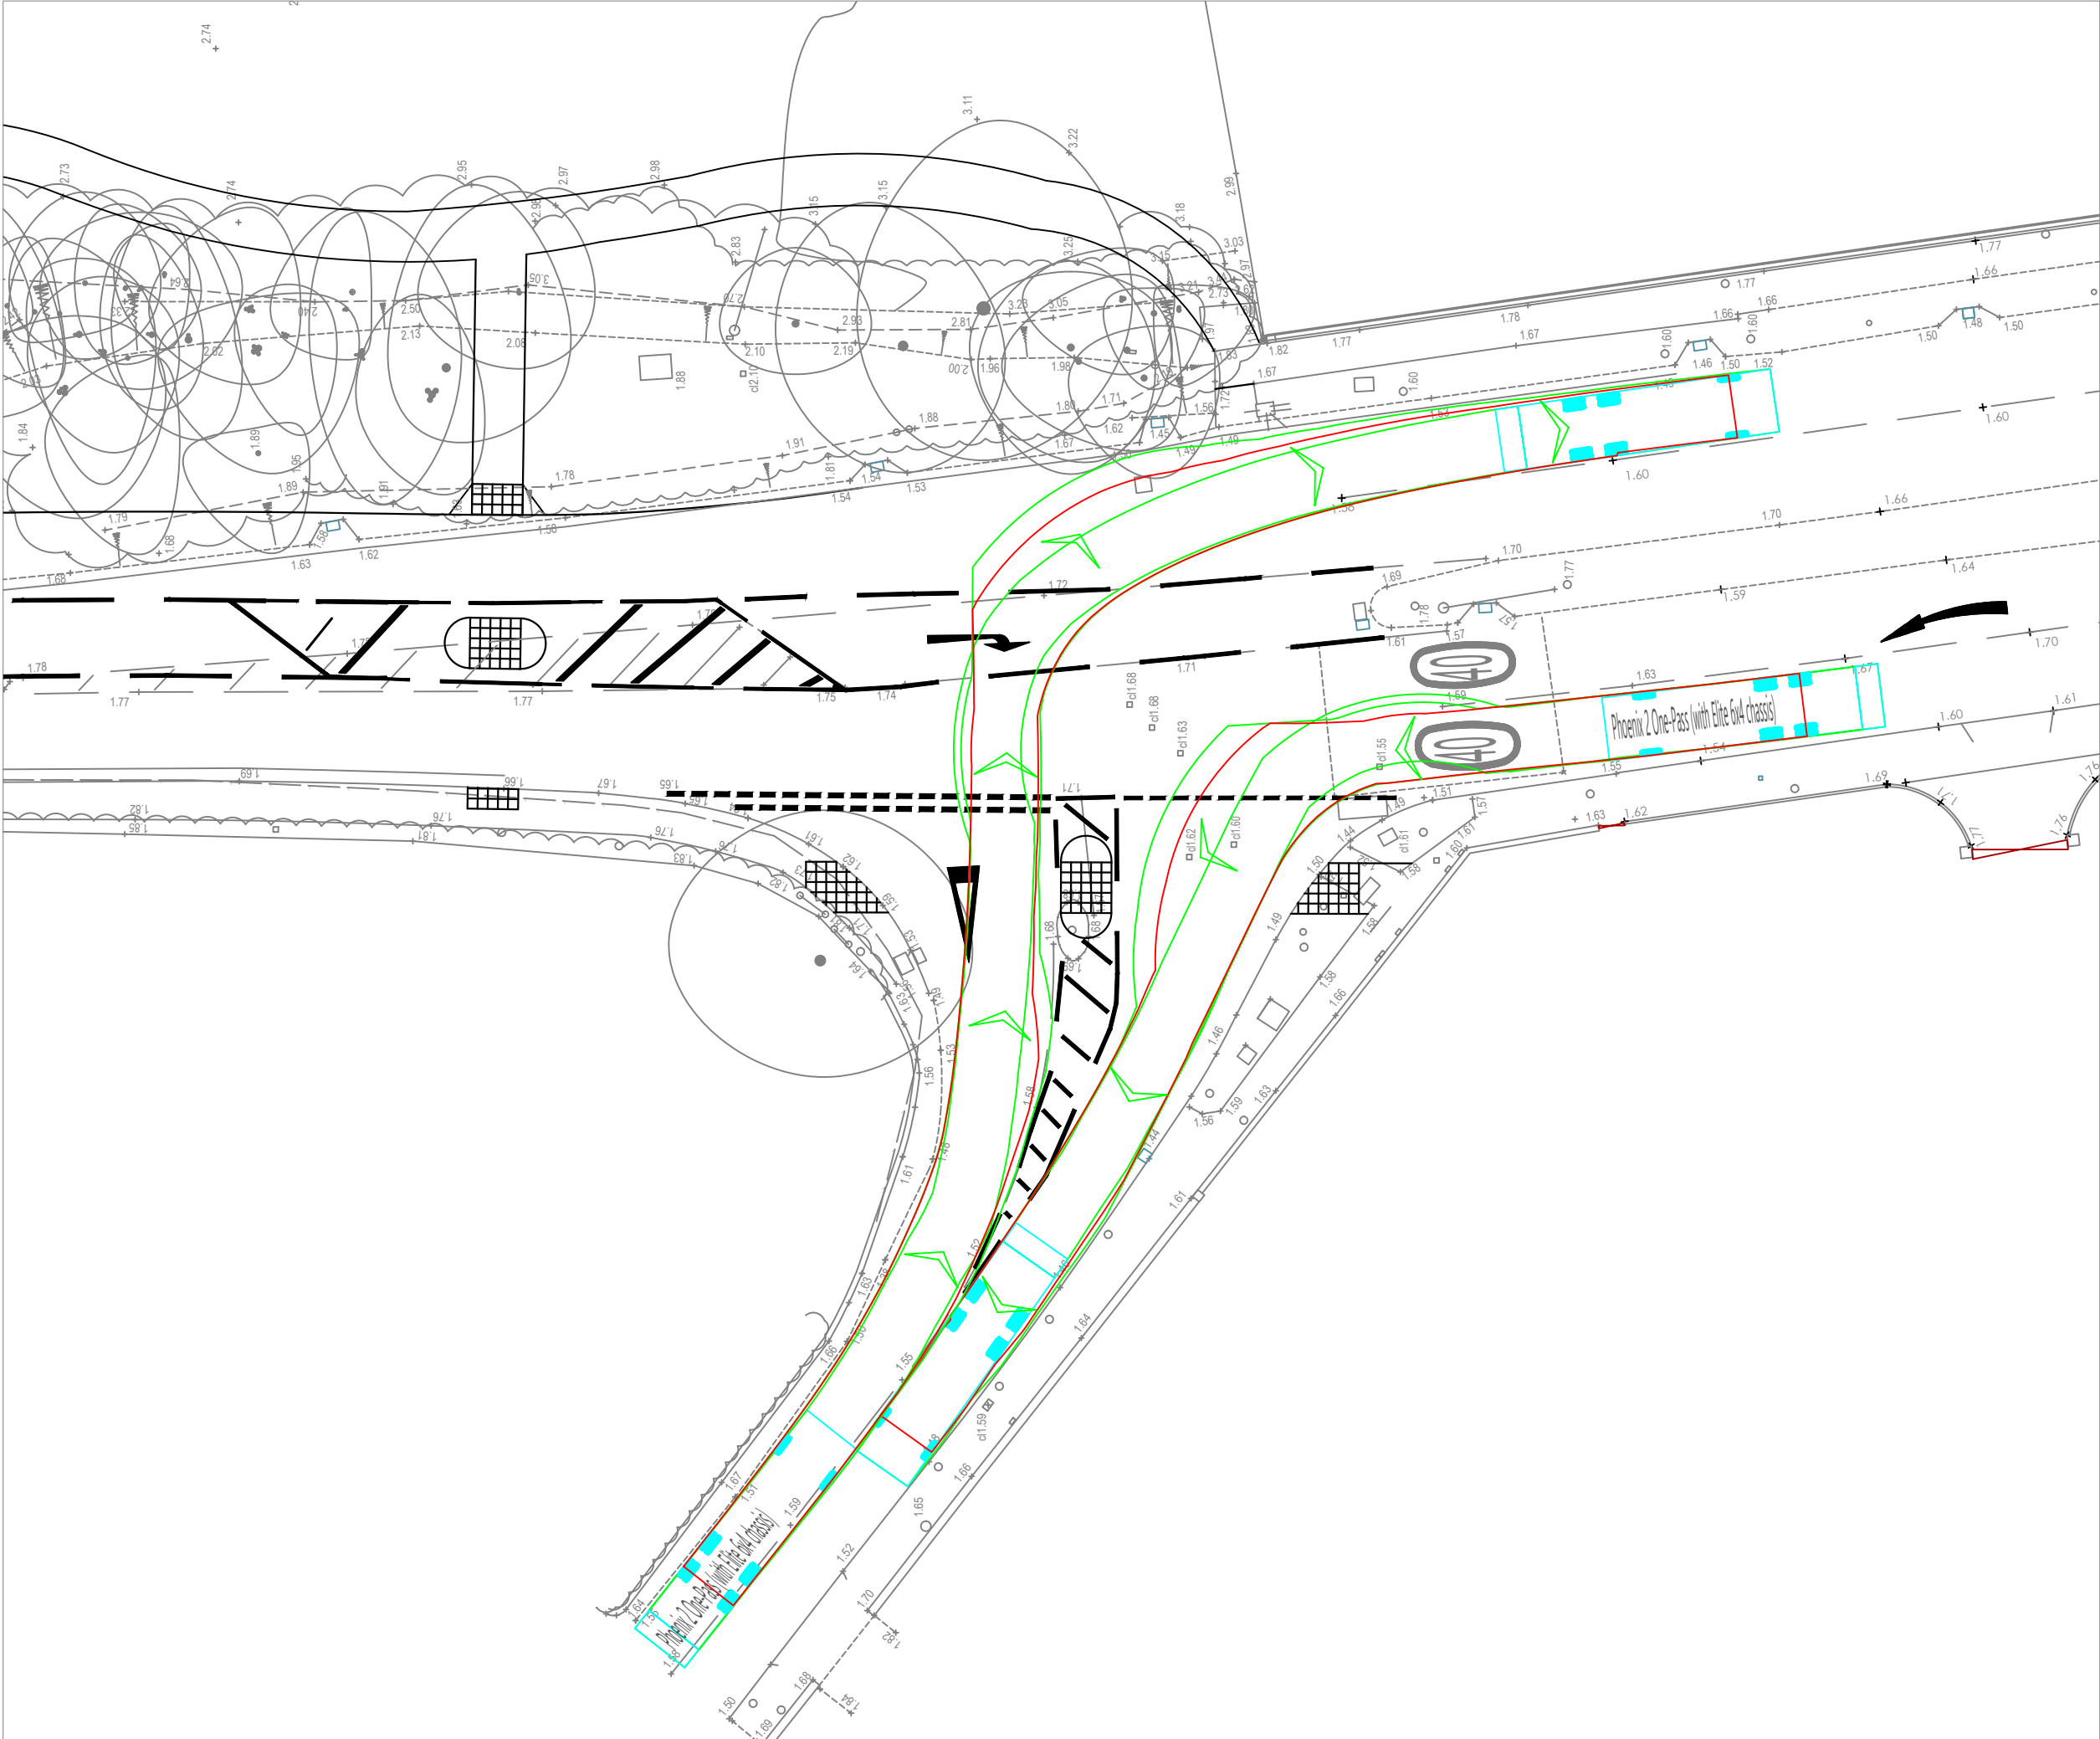

NOTES:
Drawing contains OS data © Crown copyright and database rights 2019
OS Licence 100056454.

Drawing based on Geomatic Surveyors Site Survey 657SH04

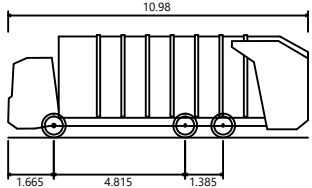

Phoenix 2 One-Pass (with Elite 6x4 chassis)

Overall Length

Overall Width

Overall Body Height

Min Body Ground Clearance

Track Width

Lock to lock time

Kerb to Kerb Turning Radius

10.980m

2.500m

3.751m

0.304m

2.500m

4.00s

9.000m

B	Minor amendments	07/02/20
A	Updated based on highway officer comments	27/01/20
ISSUE	REASON FOR REVISION	DATE

PROJECT:

SHRIPNEY ROAD, SHRIPNEY

CLIENT:

HANBURY PROPERTIES

PROJECT REFERENCE:
1845

DRAWING NUMBER:
TR07

SCALE:
1:250 @ A3

SHEET NUMBER:

SHEET 1 OF 2

HighgateTransportation

www.highgatetransportation.co.uk
First Floor, 43-45 Park Street
Bristol BS1 5NL
01179 349 121


© Highgate Transportation Limited

TITLE:
SHRIPNEY LANE IMPROVEMENTS - SWEEP PATH
ANALYSIS - 10.98M RIGID VEHICLE

DATE:
06/01/20

DRAWN BY:
BL

CHECKED:
DT

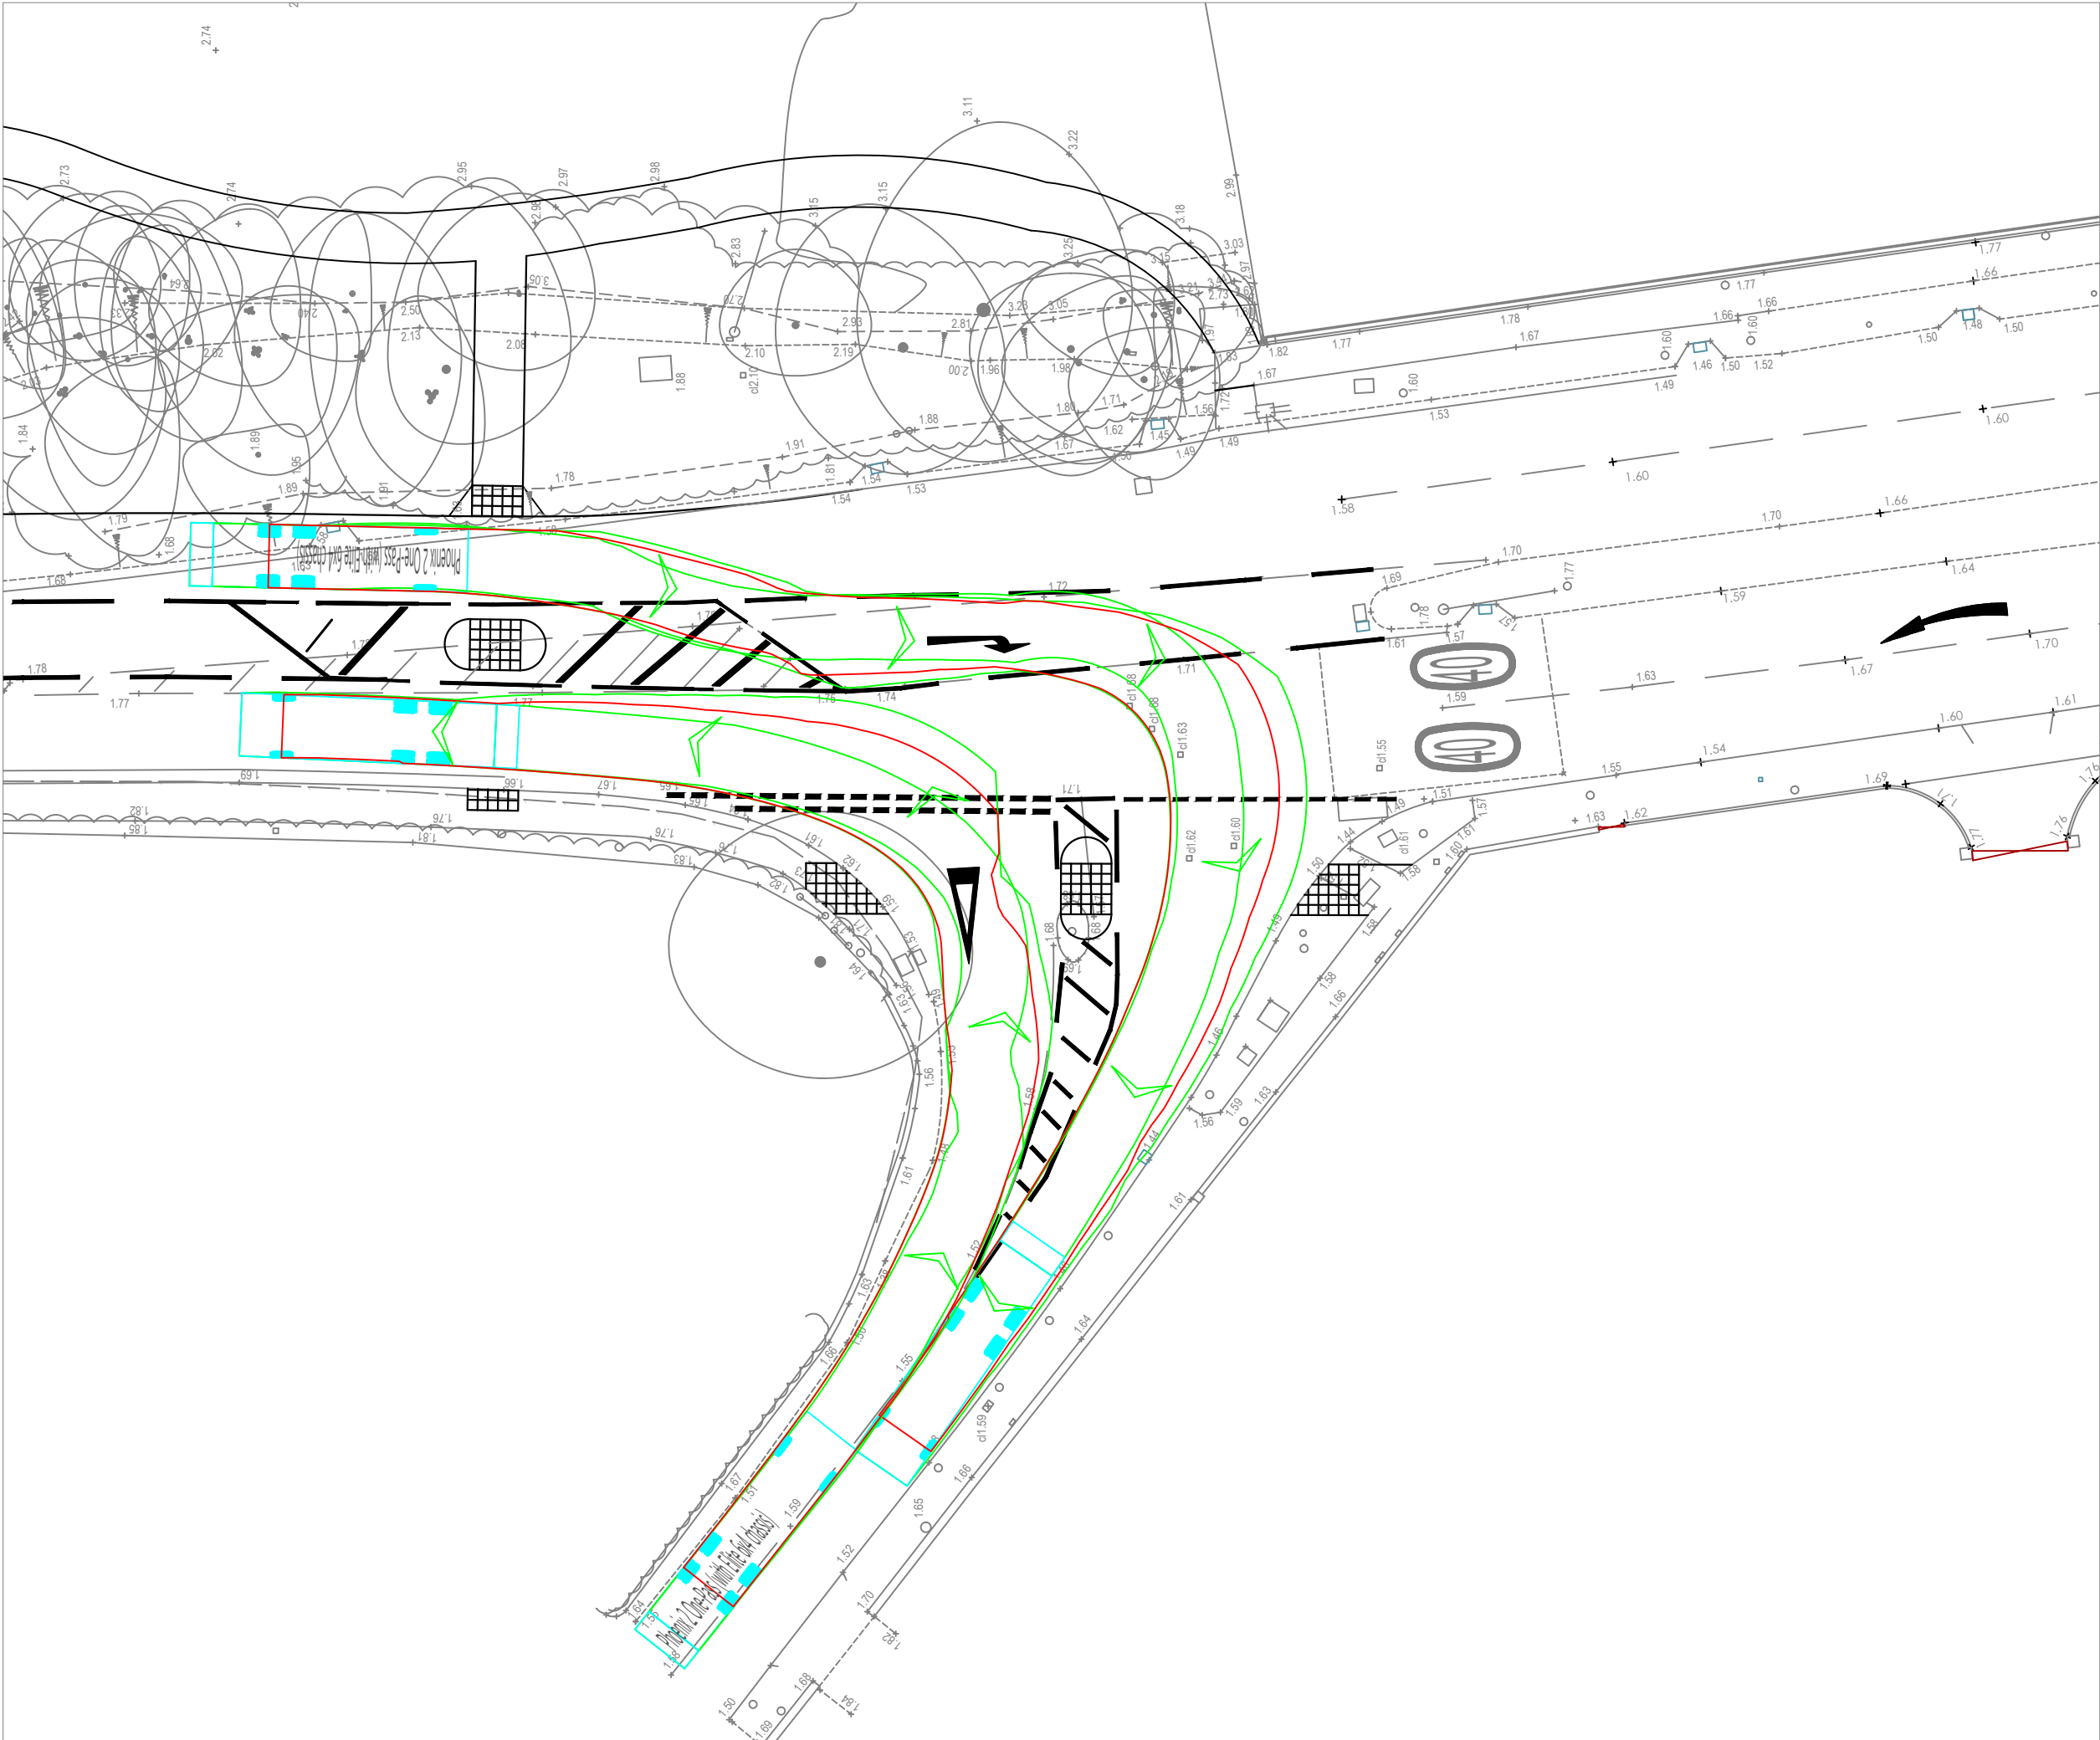


NOTES:

Drawing contains OS data © Crown copyright and database rights 2019
OS Licence 100056454.

Drawing based on Geomatic Surveyors Site Survey 657SH04



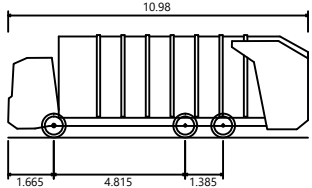

Phoenix 2 One-Pass (with Elite 6x4 chassis)	10.980m
Overall Length	2.500m
Overall Width	3.751m
Overall Body Height	0.304m
Min Body Ground Clearance	2.500m
Track Width	4.00s
Lock to lock time	9.000m
Kerb to Kerb Turning Radius	

B	Minor amendments	07/02/20
A	Updated based on highway officer comments	27/01/20
ISSUE	REASON FOR REVISION	DATE

PROJECT:

SHRIPNEY ROAD, SHRIPNEY

CLIENT:

HANBURY PROPERTIES

PROJECT REFERENCE:	DRAWING NUMBER:	SCALE:
1845	TR07	1:250 @ A3

SHEET NUMBER:

SHEET 2 OF 2

Highgate*Transportation*

www.highgatetransportation.co.uk

First Floor, 43-45 Park Street
Bristol BS1 5NL
01179 349 121

© Highgate Transportation Limited

TITLE:	SHRIPNEY LANE IMPROVEMENTS - SWEEP PATH ANALYSIS - 10.98M RIGID VEHICLE	
DATE:	DRAWN BY:	CHECKED:
06/01/20	BL	DT