



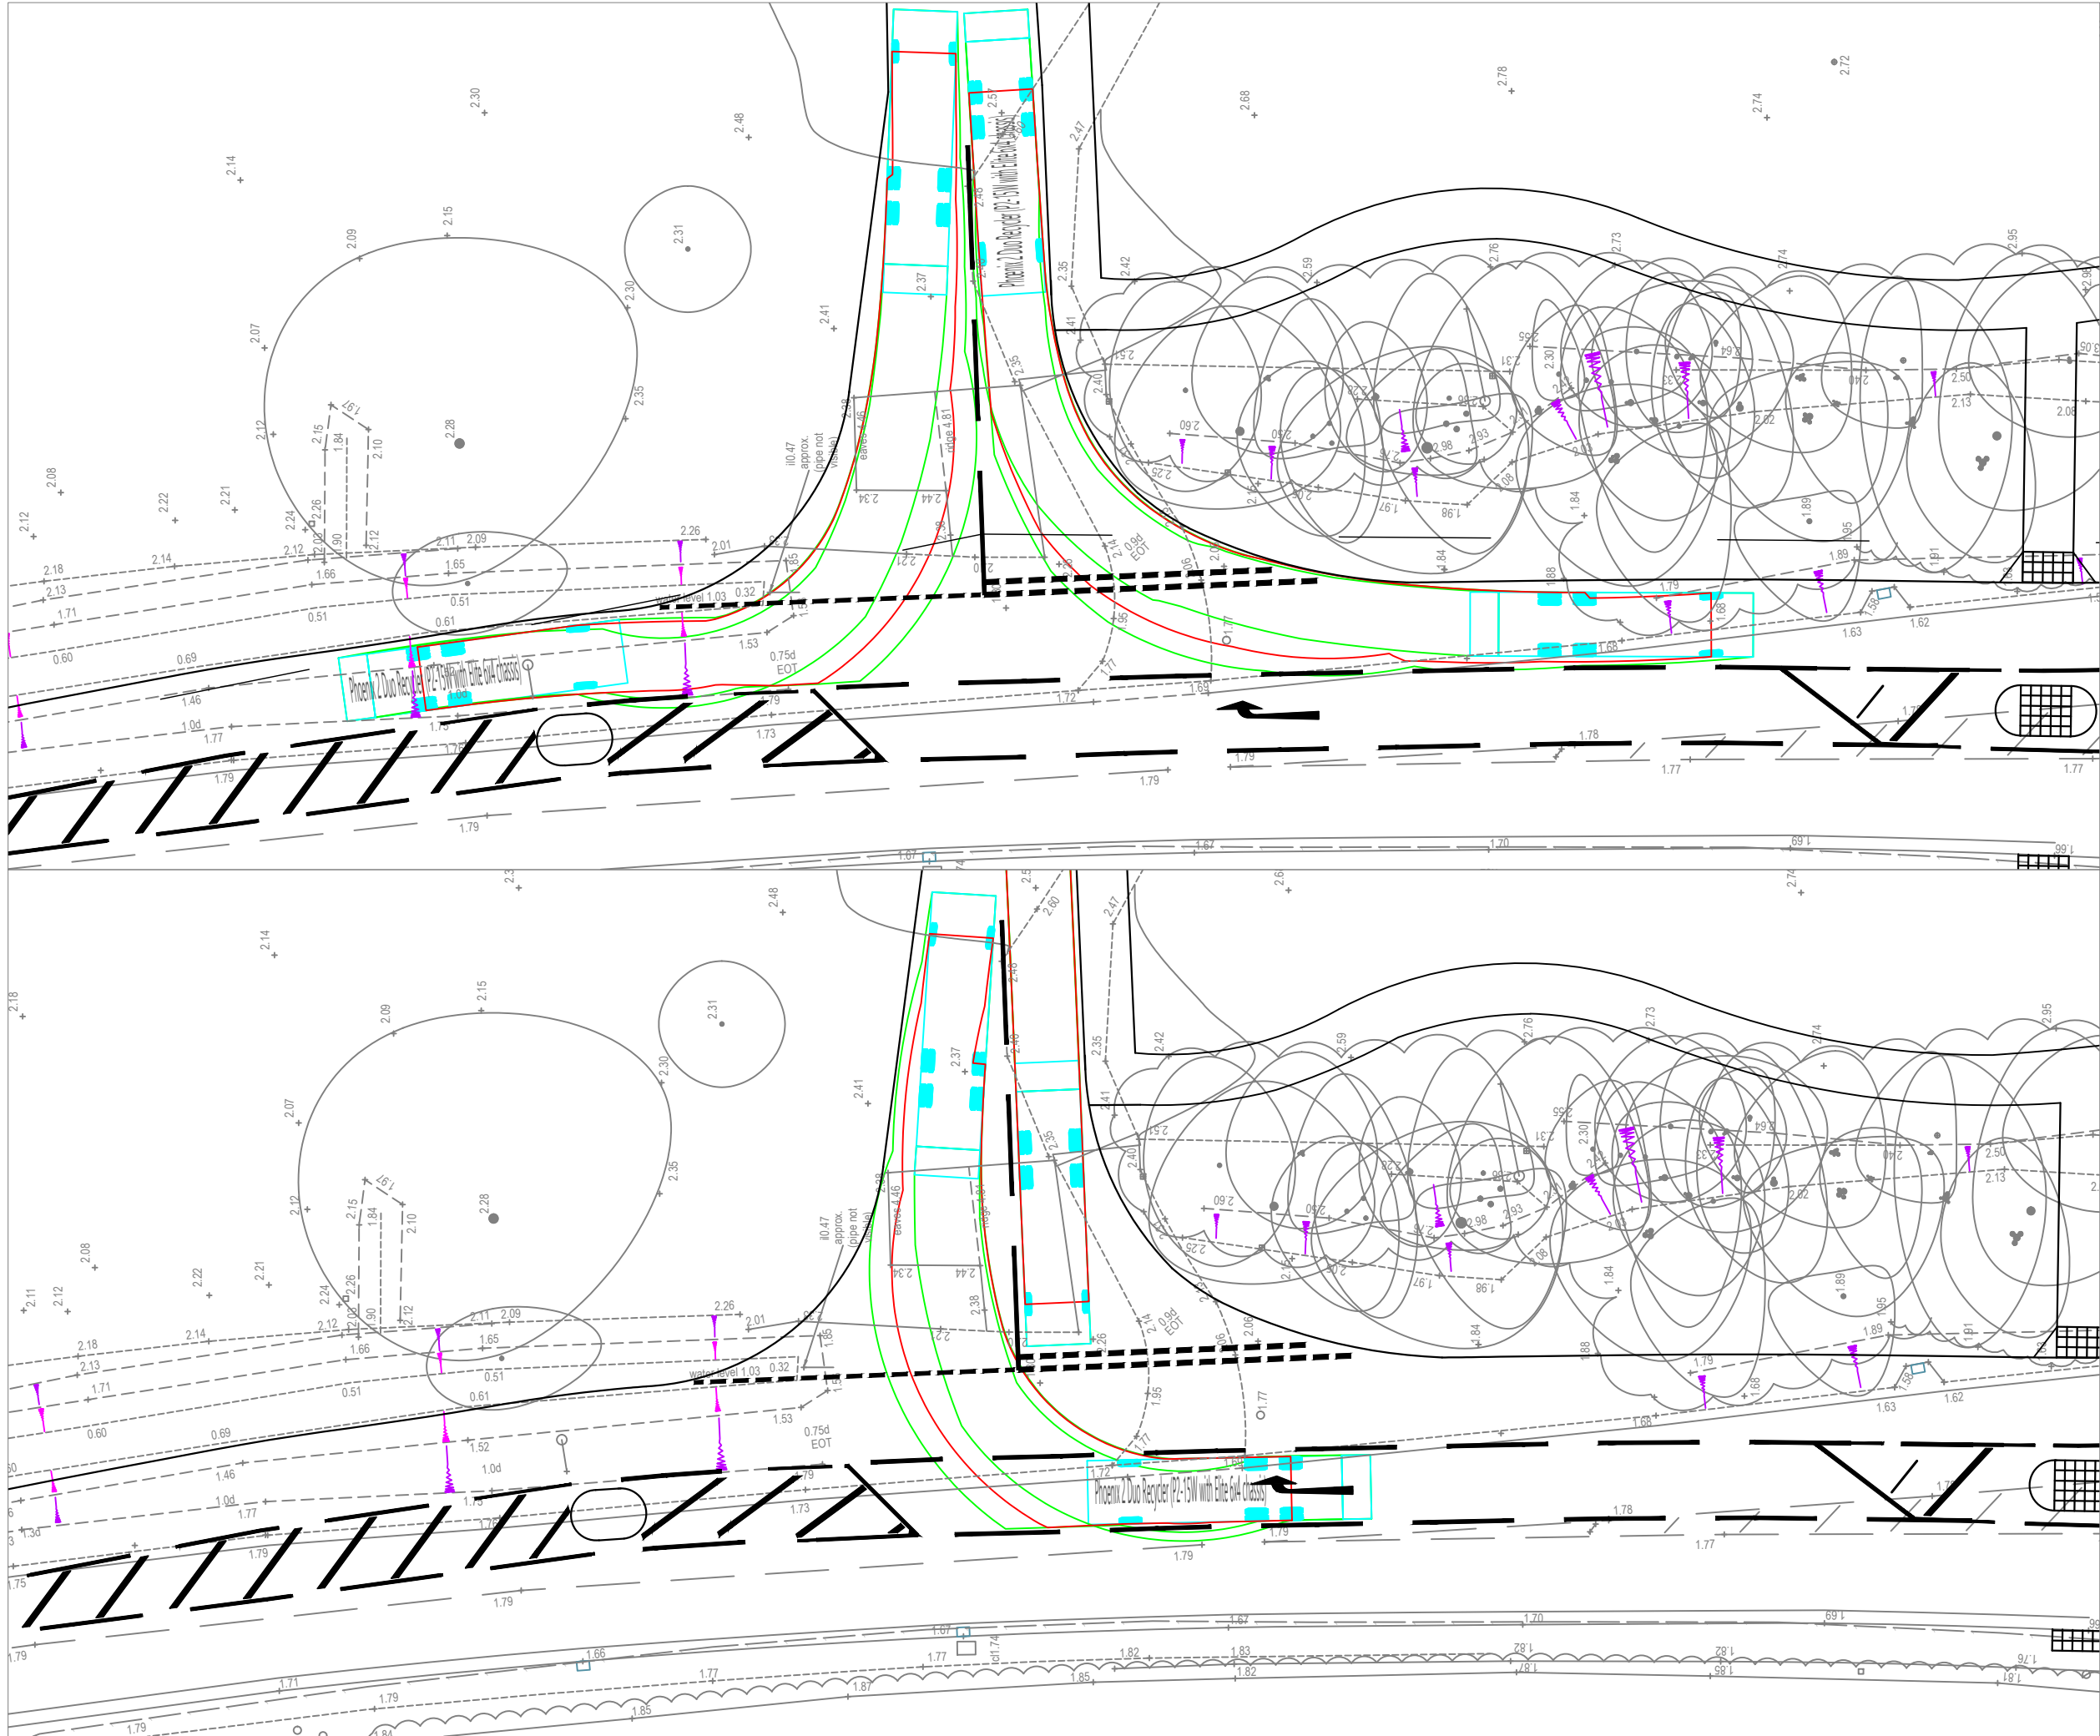

NOTES:
Drawing contains OS data © Crown copyright and database rights 2019
OS Licence 100056454.

Drawing based on Geomatic Surveyors Site Survey 657SH04

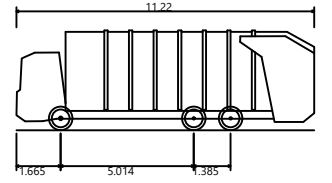

Phoenix 2 Duo Recycler (P2-15W with Elite 6x4 chassis)
Overall Length 11.220m
Overall Width 2.530m
Overall Body Height 3.756m
Min Body Ground Clearance 0.309m
Track Width 2.530m
Lock to lock time 4.00s
Kerb to Kerb Turning Radius 11.550m

A	Updated based on highway officer comments	07/02/20
ISSUE	REASON FOR REVISION	DATE

PROJECT: SHRIPNEY ROAD, SHRIPNEY		
CLIENT: HANBURY PROPERTIES		
PROJECT REFERENCE: 1845	DRAWING NUMBER: TR04	SCALE: 1:250 @ A3

Highgate*Transportation*
www.highgatetransportation.co.uk
First Floor, 43-45 Park Street
Bristol BS1 5NL
01179 349 121
© Highgate Transportation Limited

TITLE: REFUSE SWEEP PATH ANALYSIS - REVISED SITE ACCESS ARRANGEMENT		
DATE: 21/10/19	DRAWN BY: FB	CHECKED: DT