


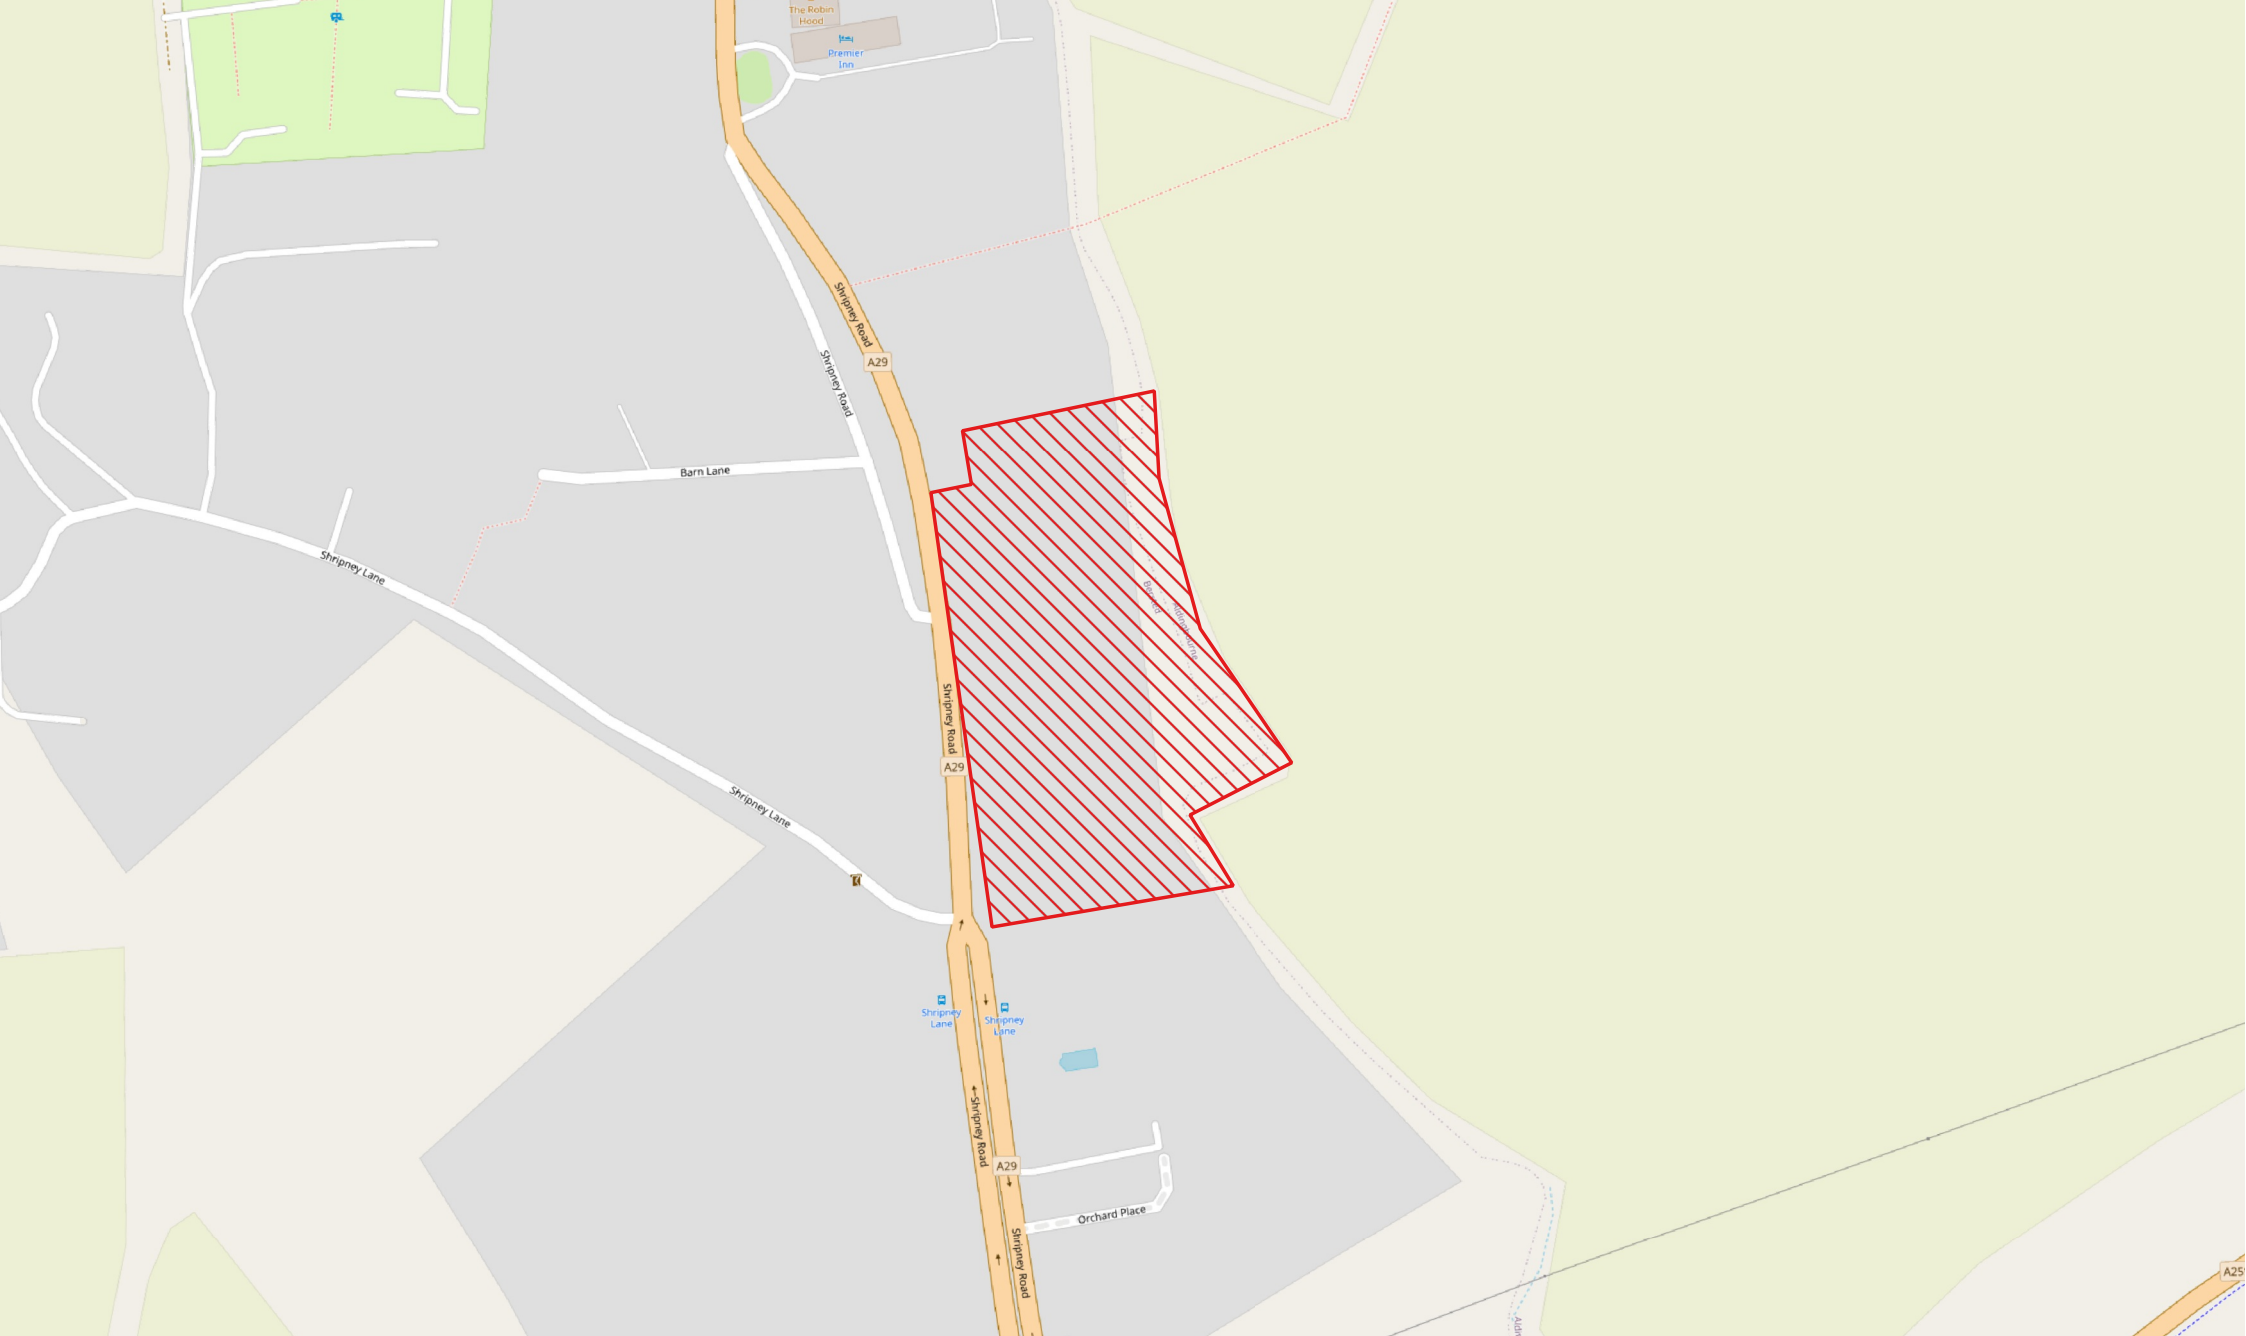

PLAN REFERRED TO IN THE VARIATION OF
THE APPOINTMENTS OF INDEPENDENT
WATER NETWORKS LIMITED AND
PORTSMOUTH WATER LIMITED, AS
WATER UNDERTAKERS, MADE BY THE
WATER SERVICES REGULATION
AUTHORITY ON ... 25 September 2024

ADDRESS: SHRIPNEY ROAD, SHRIPNEY, BERSTED,
ARUN, WEST SUSSEX, PO22 9NX
OS GRID REFERENCE: 493898, 102147
SCALE: 1:3000
DRAWN BY: TB
DATE: 27/03/2024

0 75 150 m

**SHRIPNEY ROAD
WATER SUPPLY
INSET MAP 1**

