


38 WINSTON CRESCENT

1:50

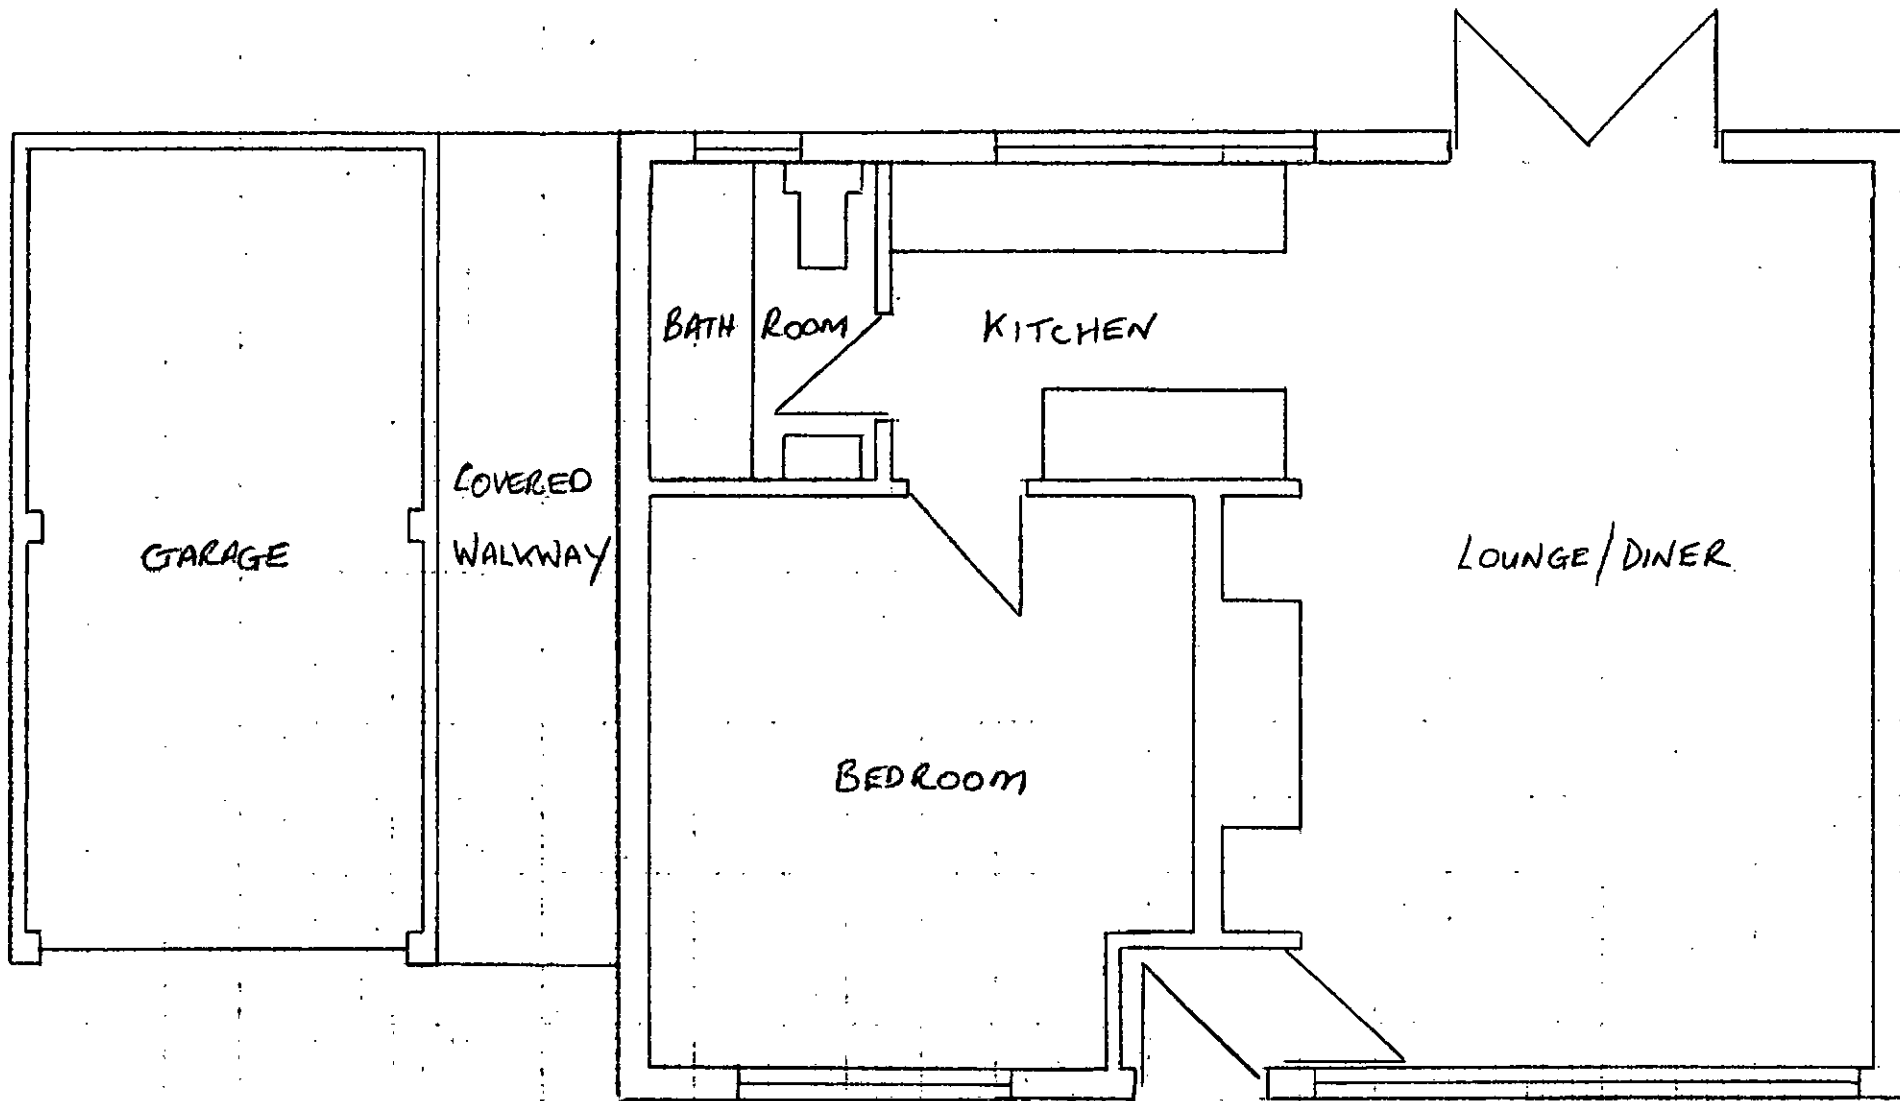

EXISTING PLAN VIEW