


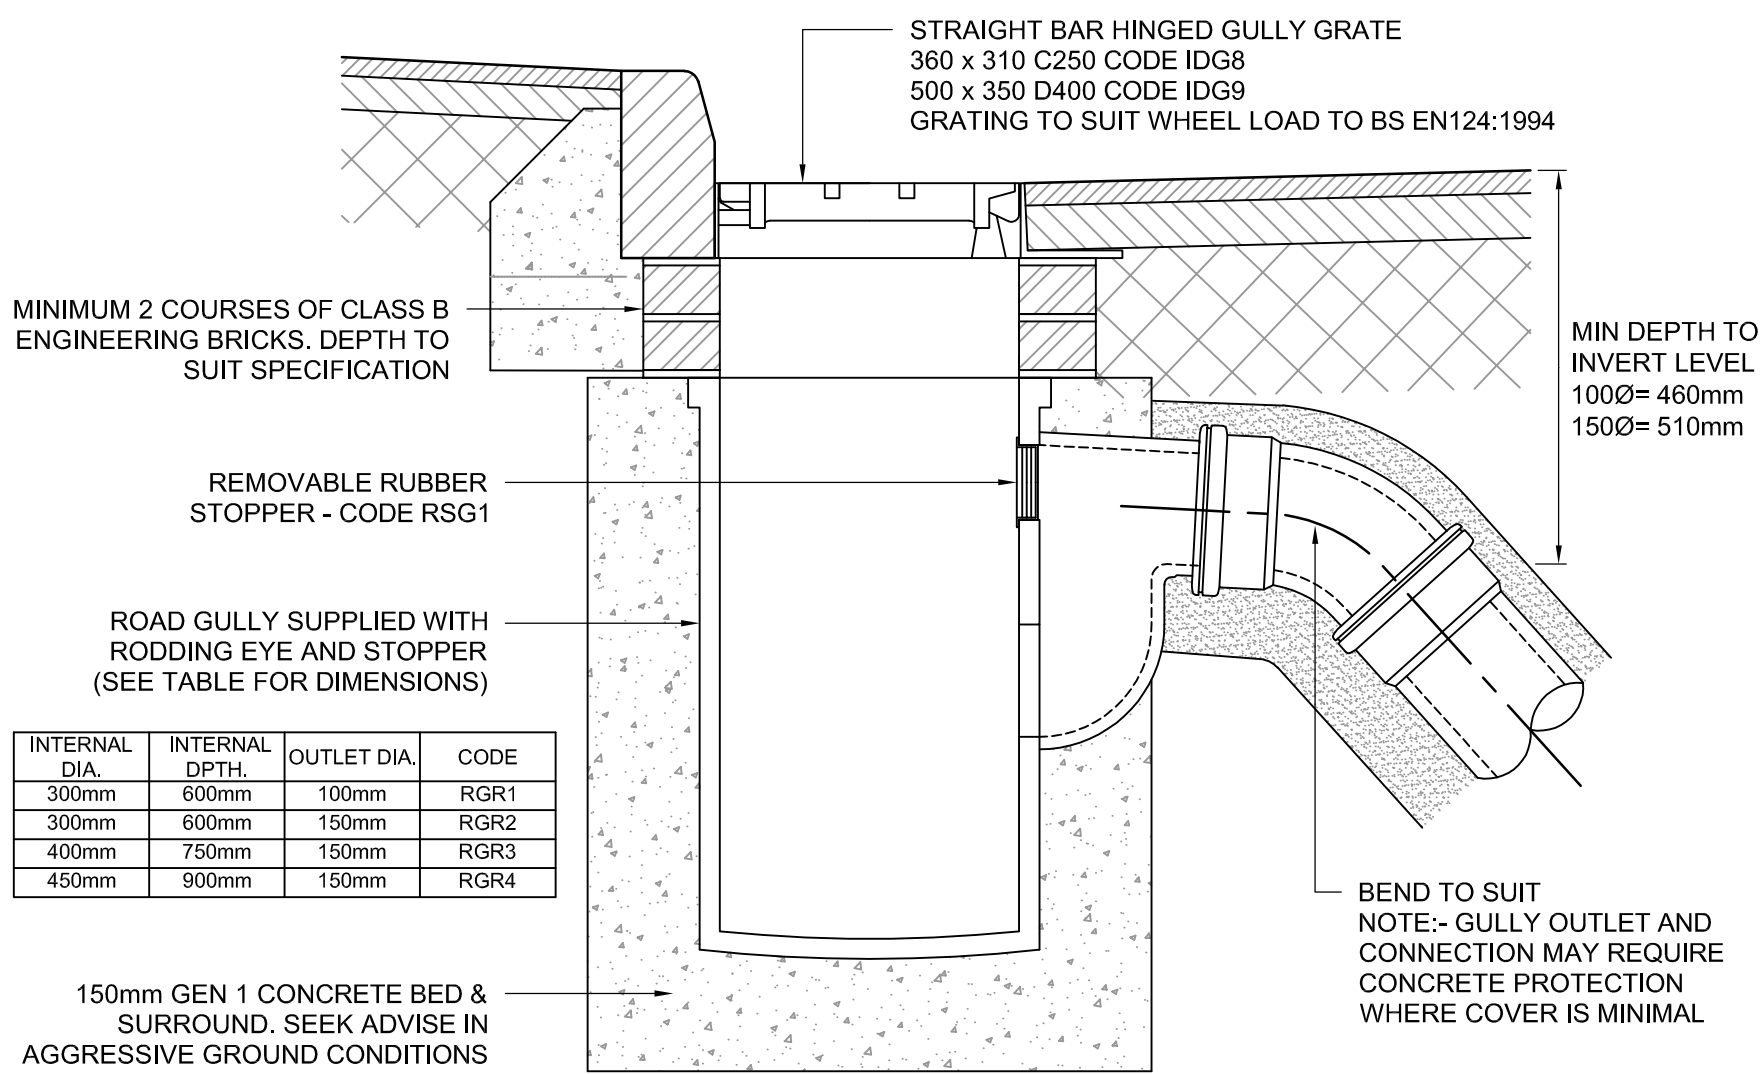


GULLY DETAIL BASED ON HEPWORTH SUPERSLEVE CLAY DRAINAGE ROAD GULLY DETAIL. FOR FURTHER DETAILS REFER TO MANUFACTURERS RECOMMENDATIONS.

SHOULD AN ALTERNATIVE GULLY WISH TO BE SPECIFIED THEN IT IS THE RESPONSIBILITY OF THE SPECIFIER TO ENSURE THAT THE ALTERNATIVE IS COMPARABLE IN TERMS OF DETAIL AND PERFORMANCE REQUIREMENTS. PROPOSALS SHOULD BE SUBMITTED WHERE APPLICABLE TO THE DESIGNER FOR APPROVAL.


DETAIL RG: ROAD GULLY

SCALE 1:10

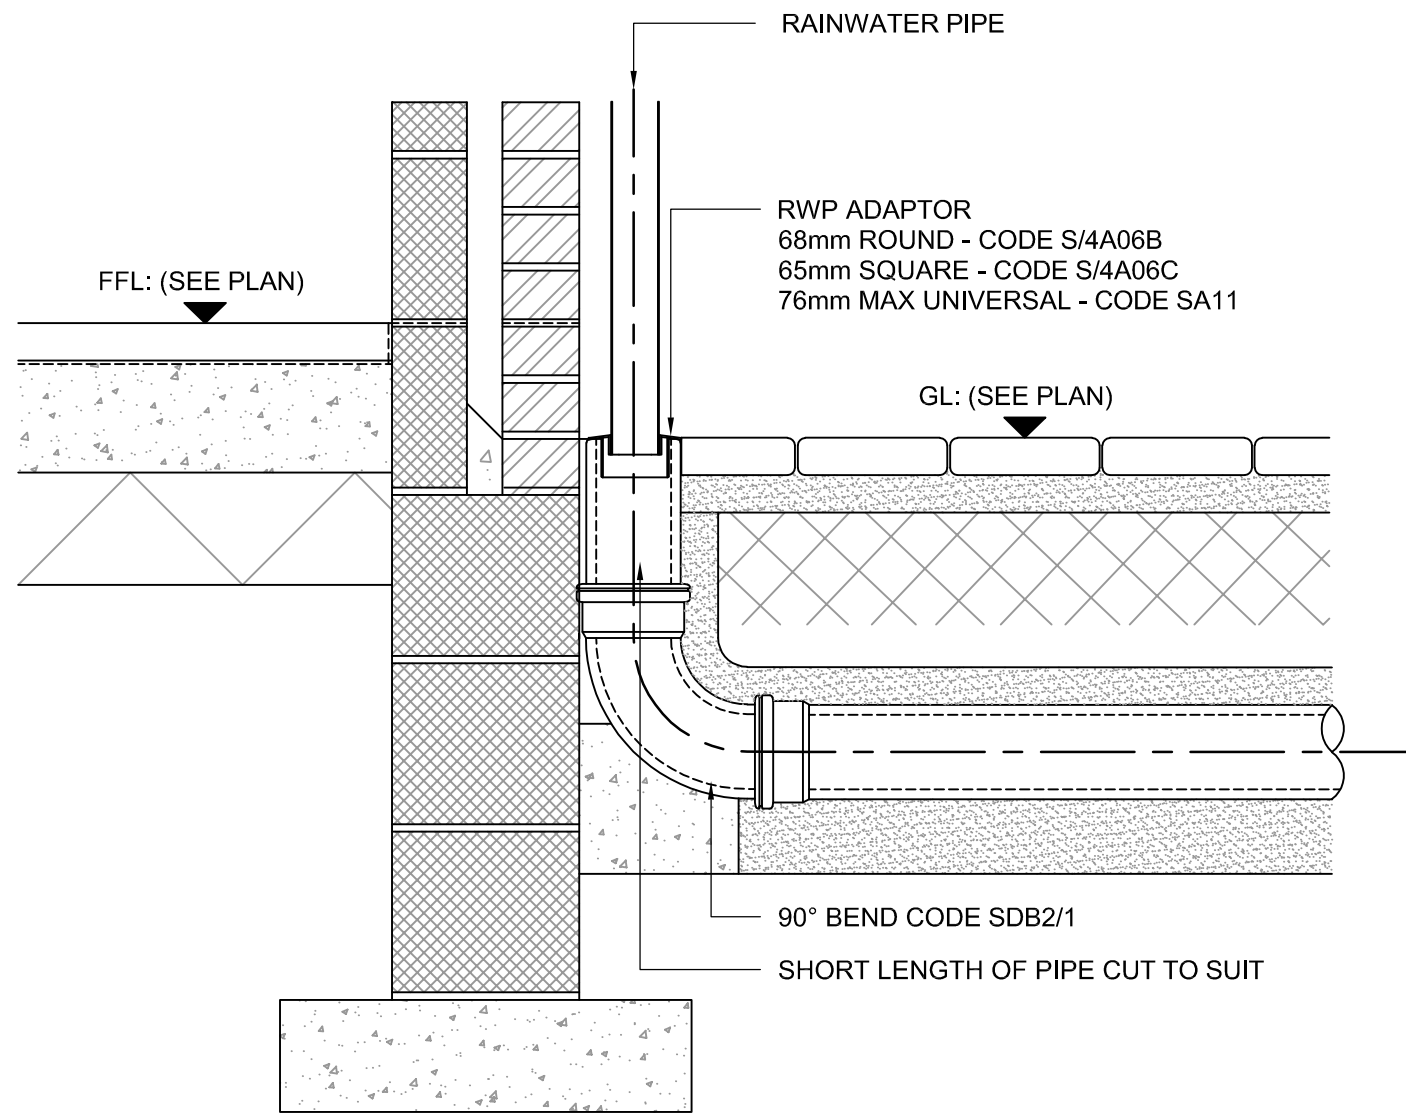


TYPICAL EXTERNAL RAINWATER PIPE 01 & 01A

SCALE 1:10

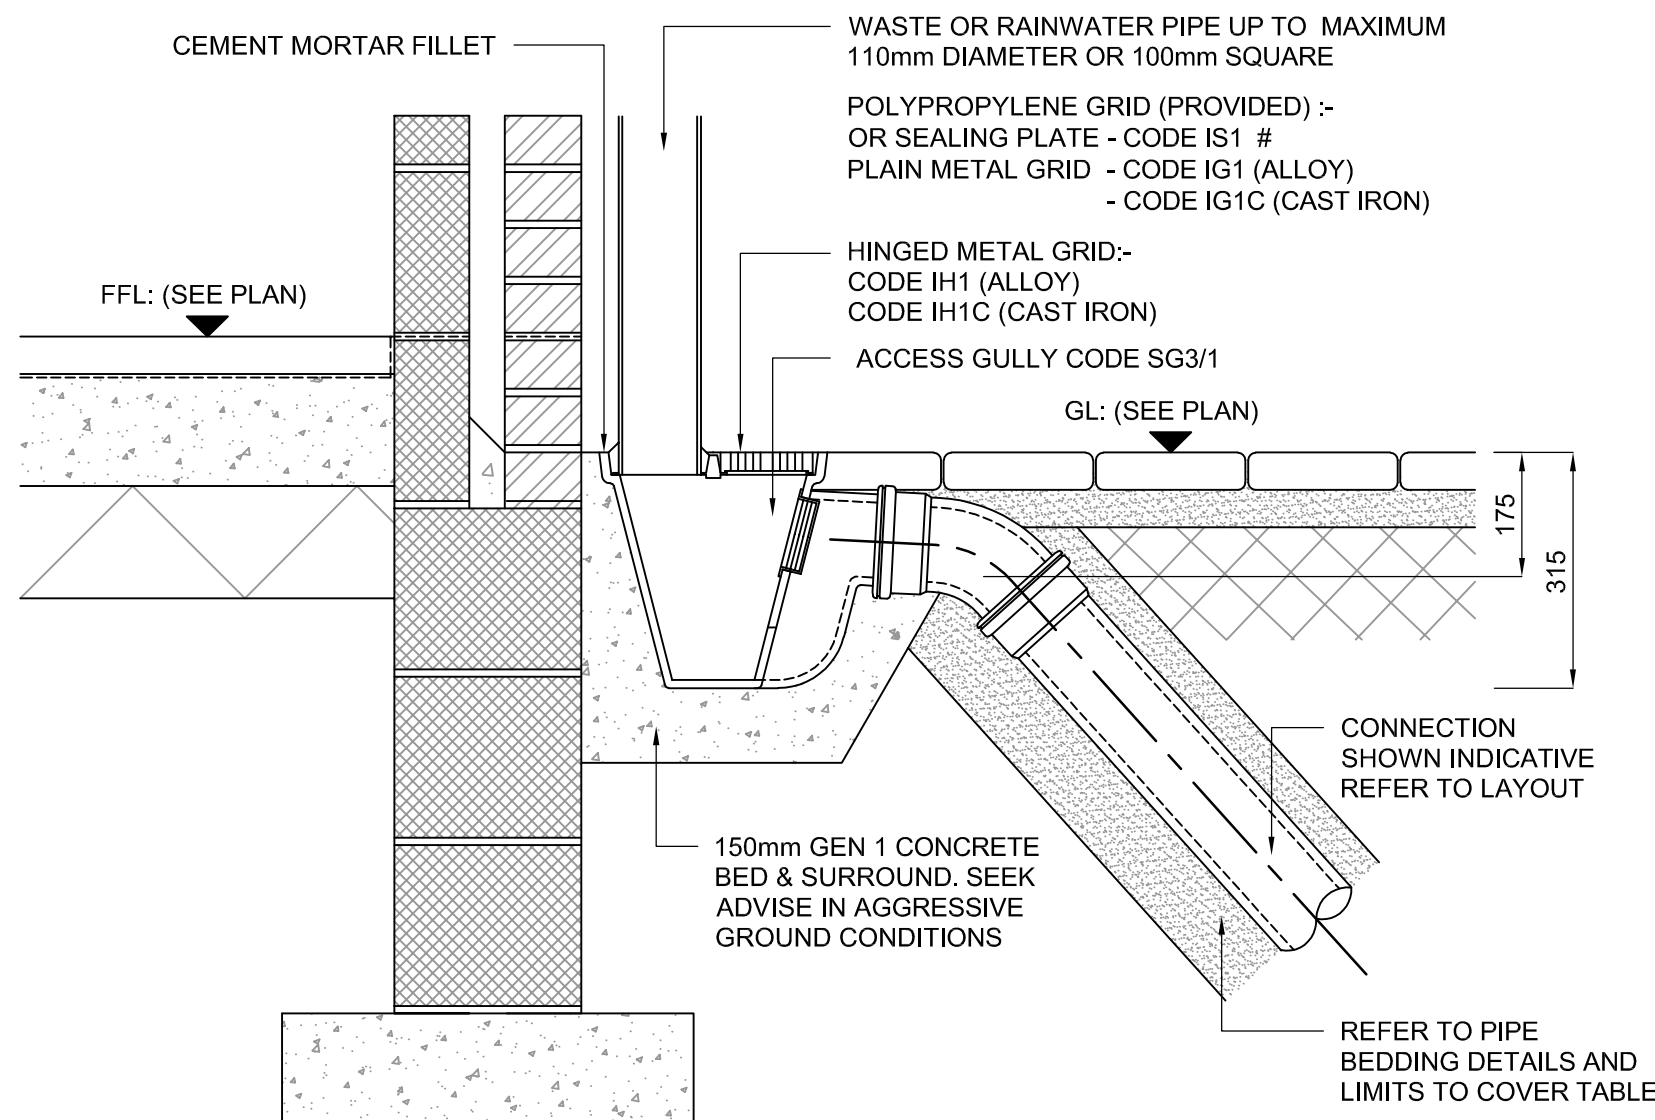

DETAIL AG: ACCESS GULLY


SCALE 1:10

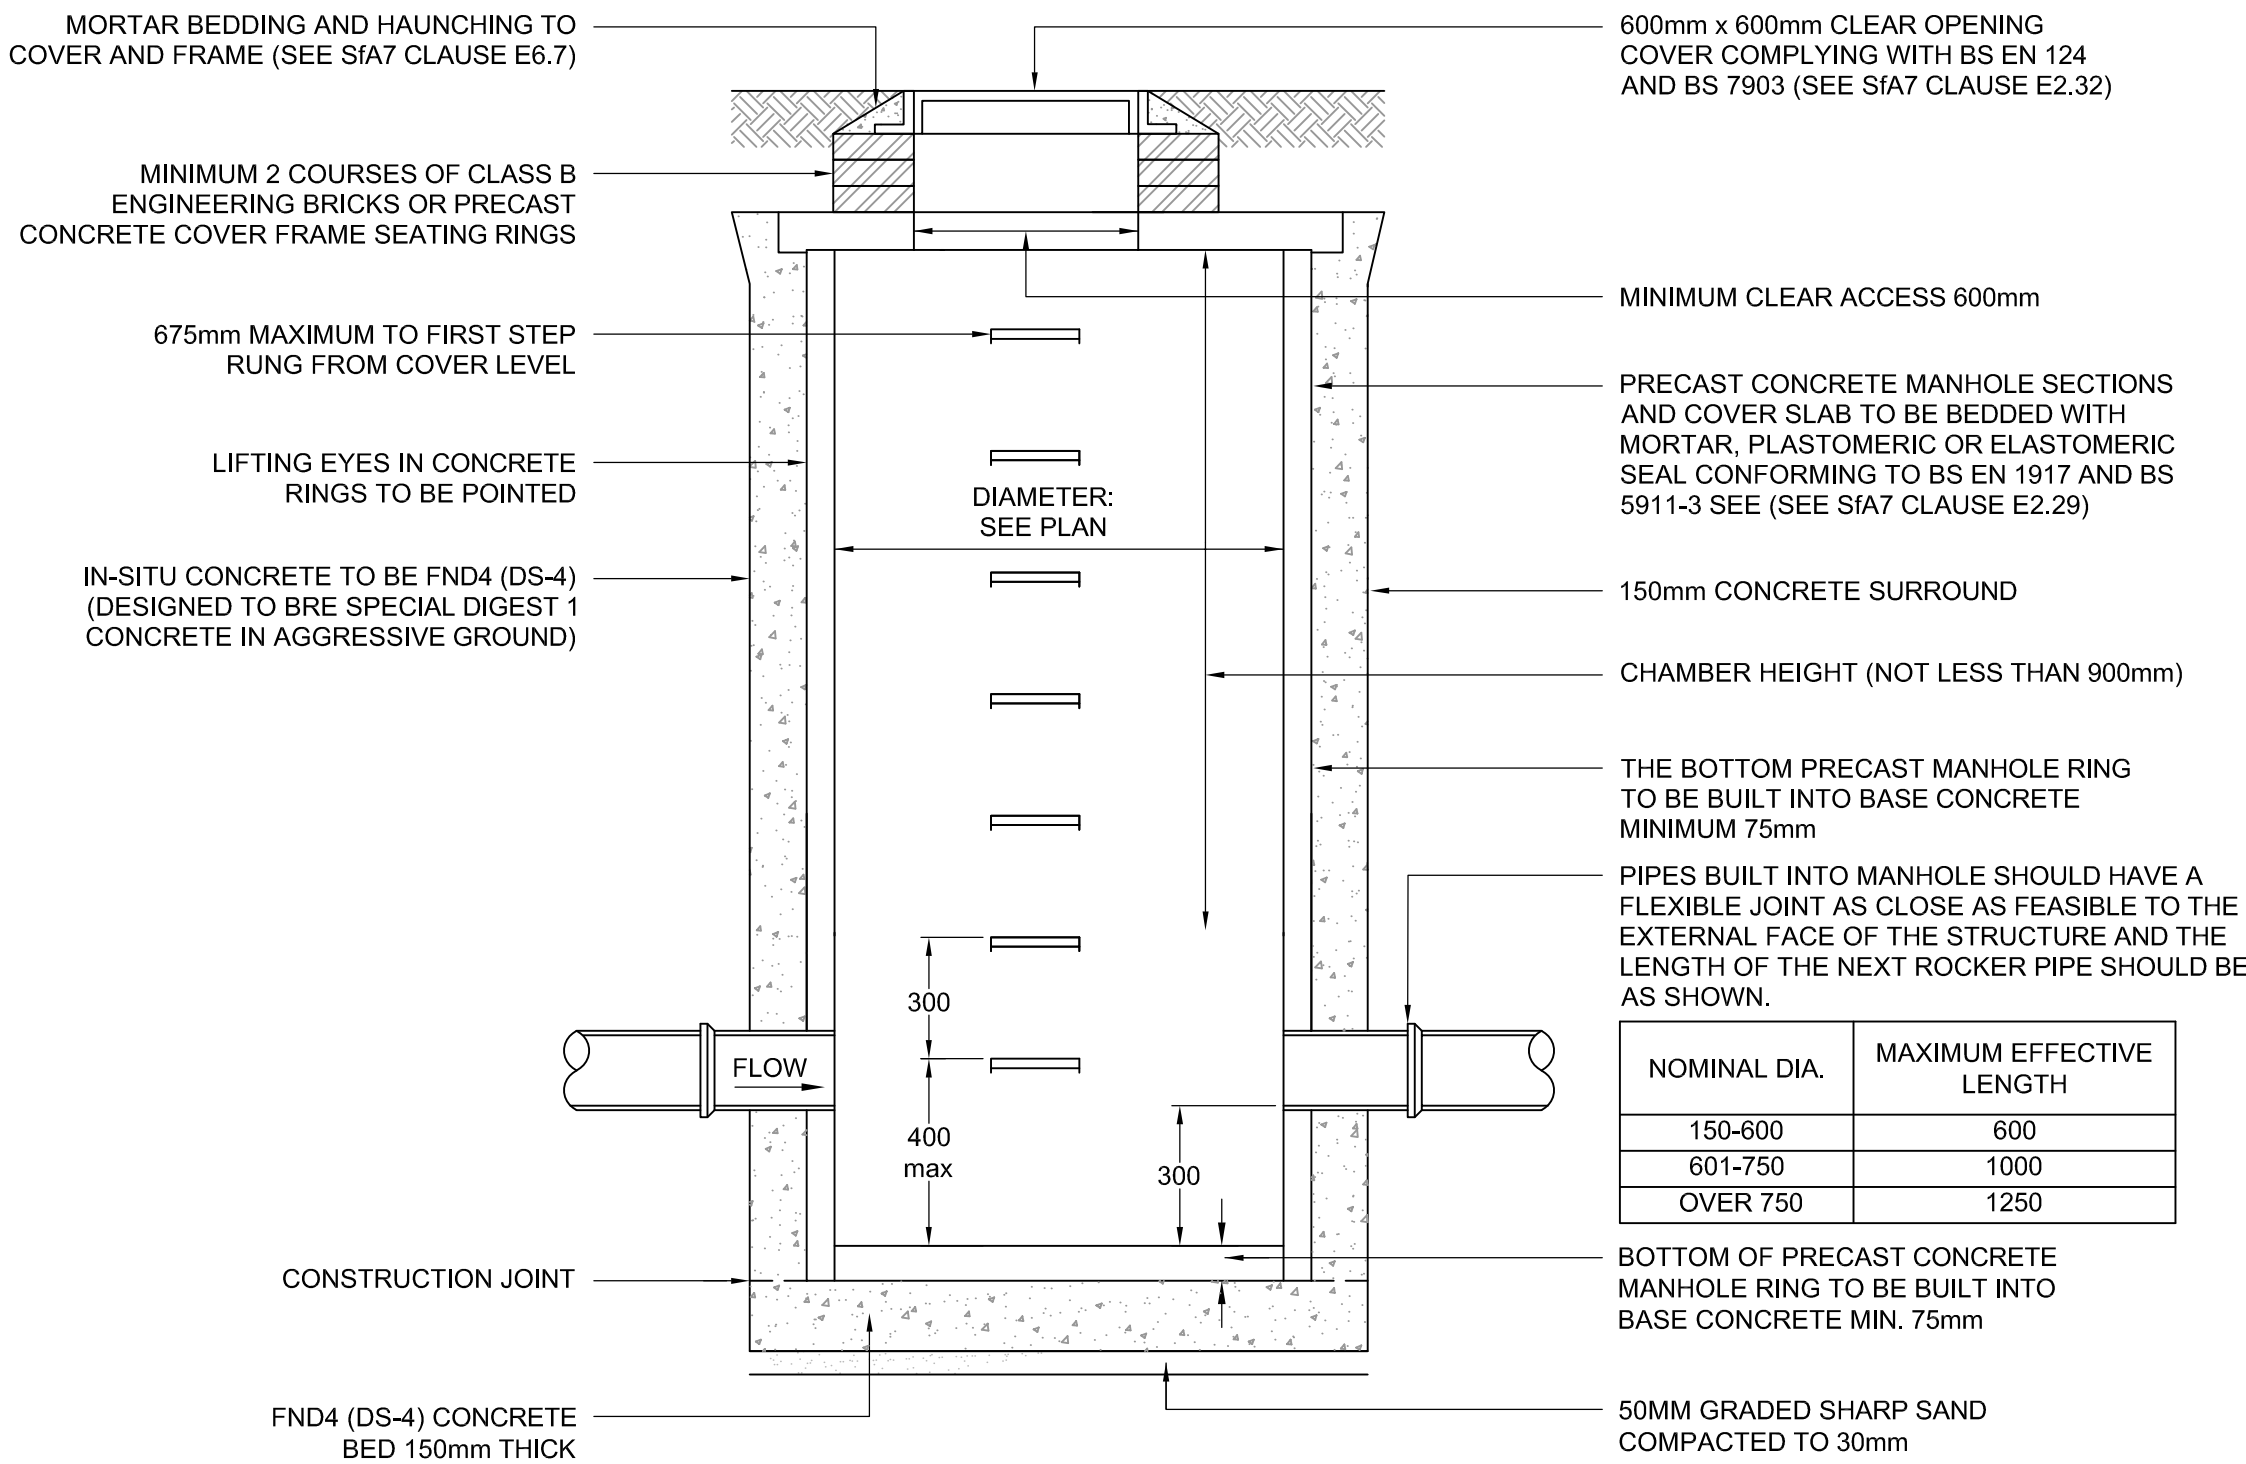

TYPICAL CATCHPIT DETAIL

SCALE 1:20

MAXIMUM DEPTH FROM COVER LEVEL TO SOFFIT OF PIPE 3.0m

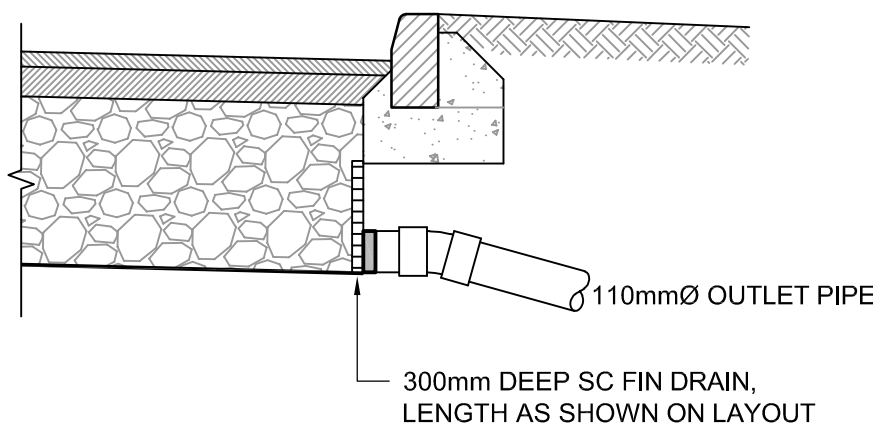

TYPICAL FIN DRAIN OUTLET DETAIL

SCALE 1:20

KEY PLAN

NOTES

- All dimensions are to be checked on site before the commencement of works. Any discrepancies are to be reported to the Architect & Engineer for verification. Figured dimensions only are to be taken from this drawing.
- The DWG file is issued for the purposes of coordination only and do not represent formal drawing issue and are not to be reprinted in any form. Formal issue of drawings is via DWF, Adobe PDF files and/or hard copies and their associated information issue sheets.
- Note that all care has been taken with the export of DWG files and their content, but we recommend that you make due dimensional checks before using any DWG file information. Any errors found are to be reported to Hydrock immediately.

PO1	TENDER ISSUE					
	R.HUNT	11/10/19	D.GALLIMORE	11/10/19	M.GRIFFIN	11/10/19
REV	REVISION NOTES/COMMENTS					
	DRAWN BY	DATE	CHECKED BY	DATE	APPROVED BY	DATE



CLIENT
LANDLINK ESTATES

PROJECT
SALTBOX
BOGNOR REGIS

TITLE
DRAINAGE DETAILS
SHEET 3

HYDROCK PROJECT NO. C-13319-C		SCALE @ A1 AS SHOWN	
STATUS DESCRIPTION TENDER			STATUS D2
DRAWING NO. (PROJECT CODE-ORIGINATOR-ZONE-LEVEL-TYPE-ROLE-NUMBER) SAL-HYD-00-ZZ-DR-C-7102			REVISION P01