




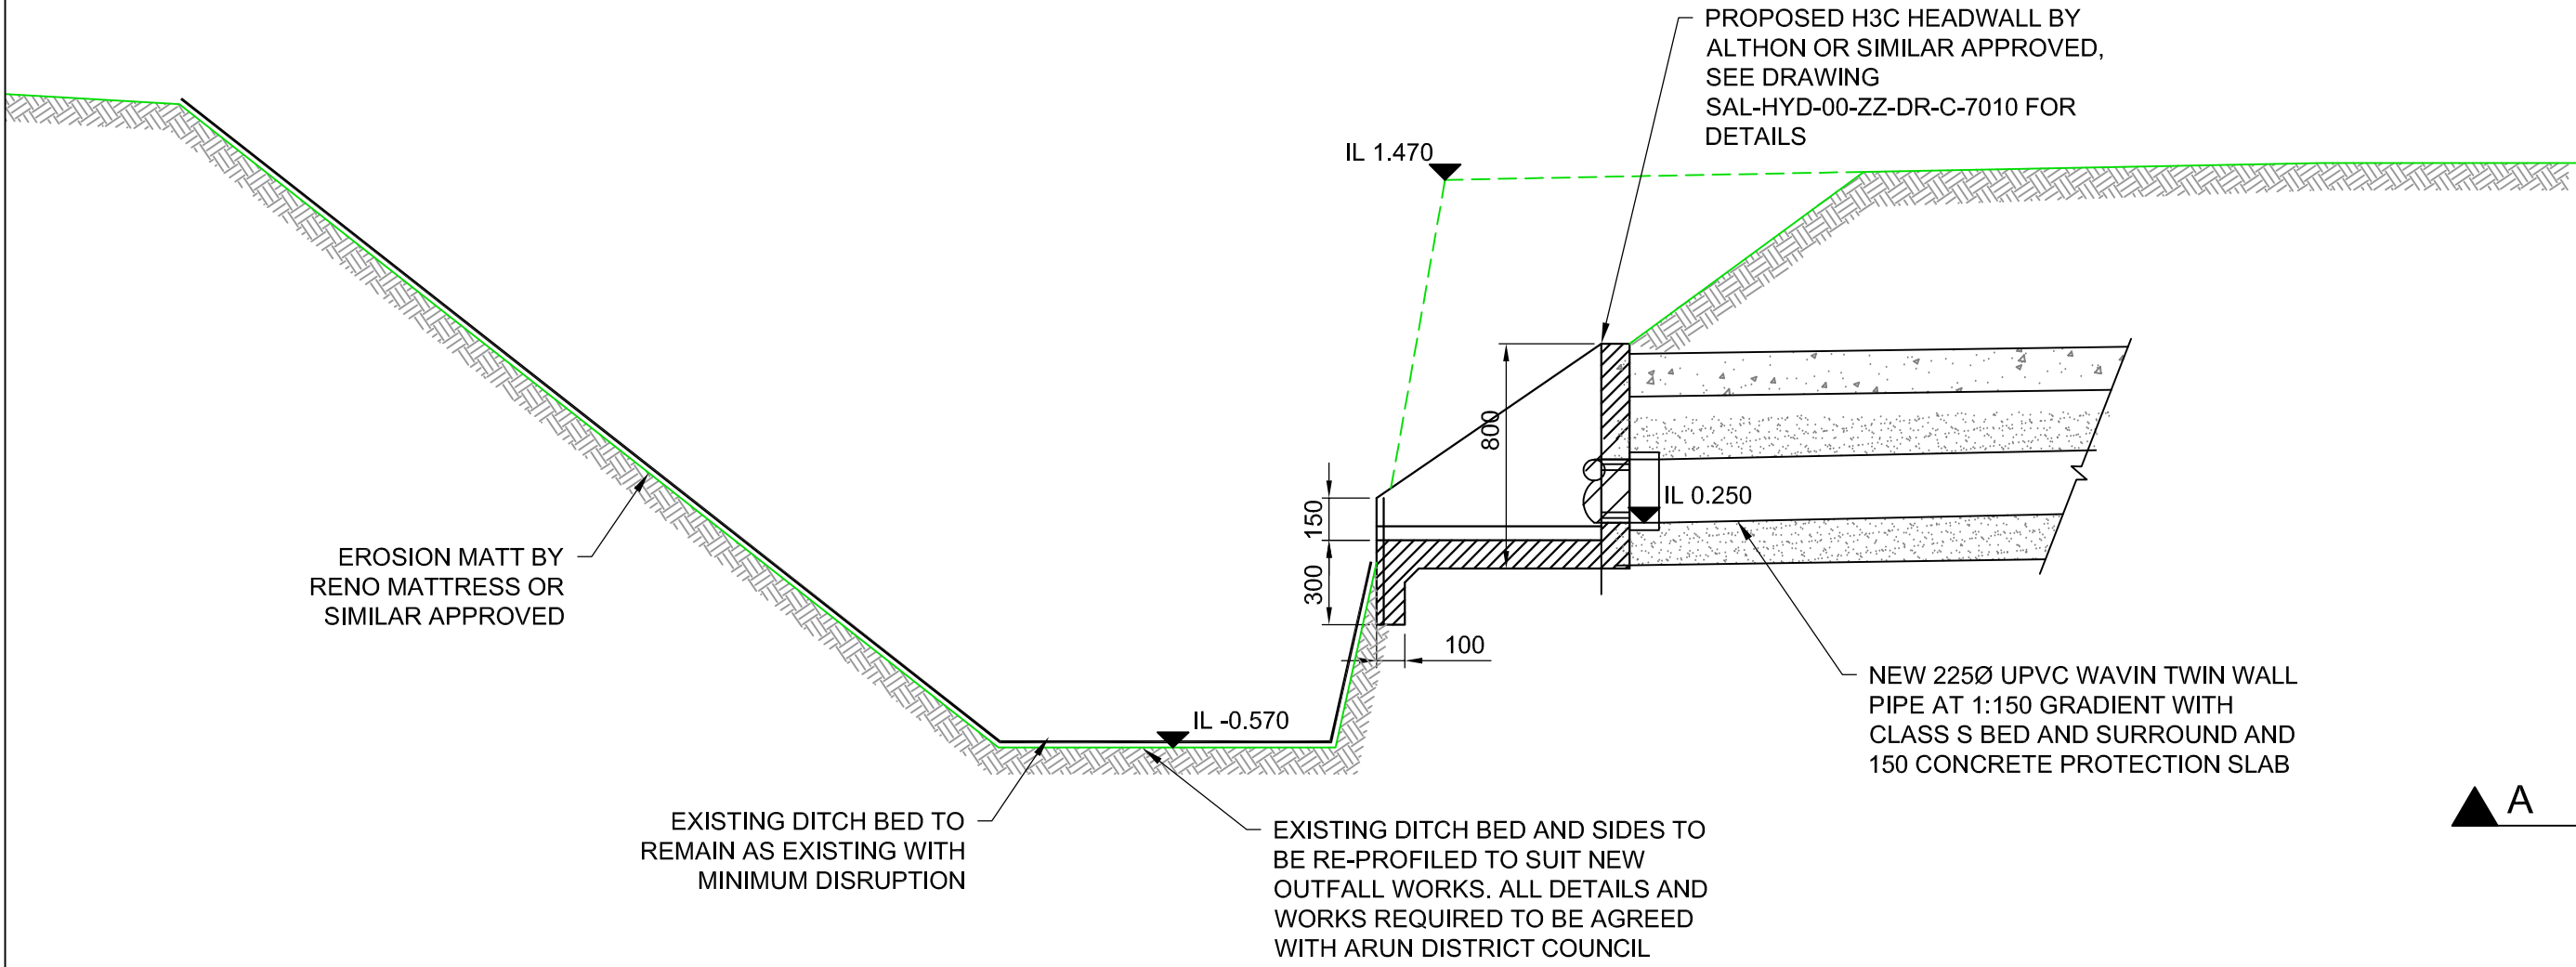


SECTION A-A
SEE DRAWING SBX-KSA-Z0-XX-DR-C-6800
FOR PLAN

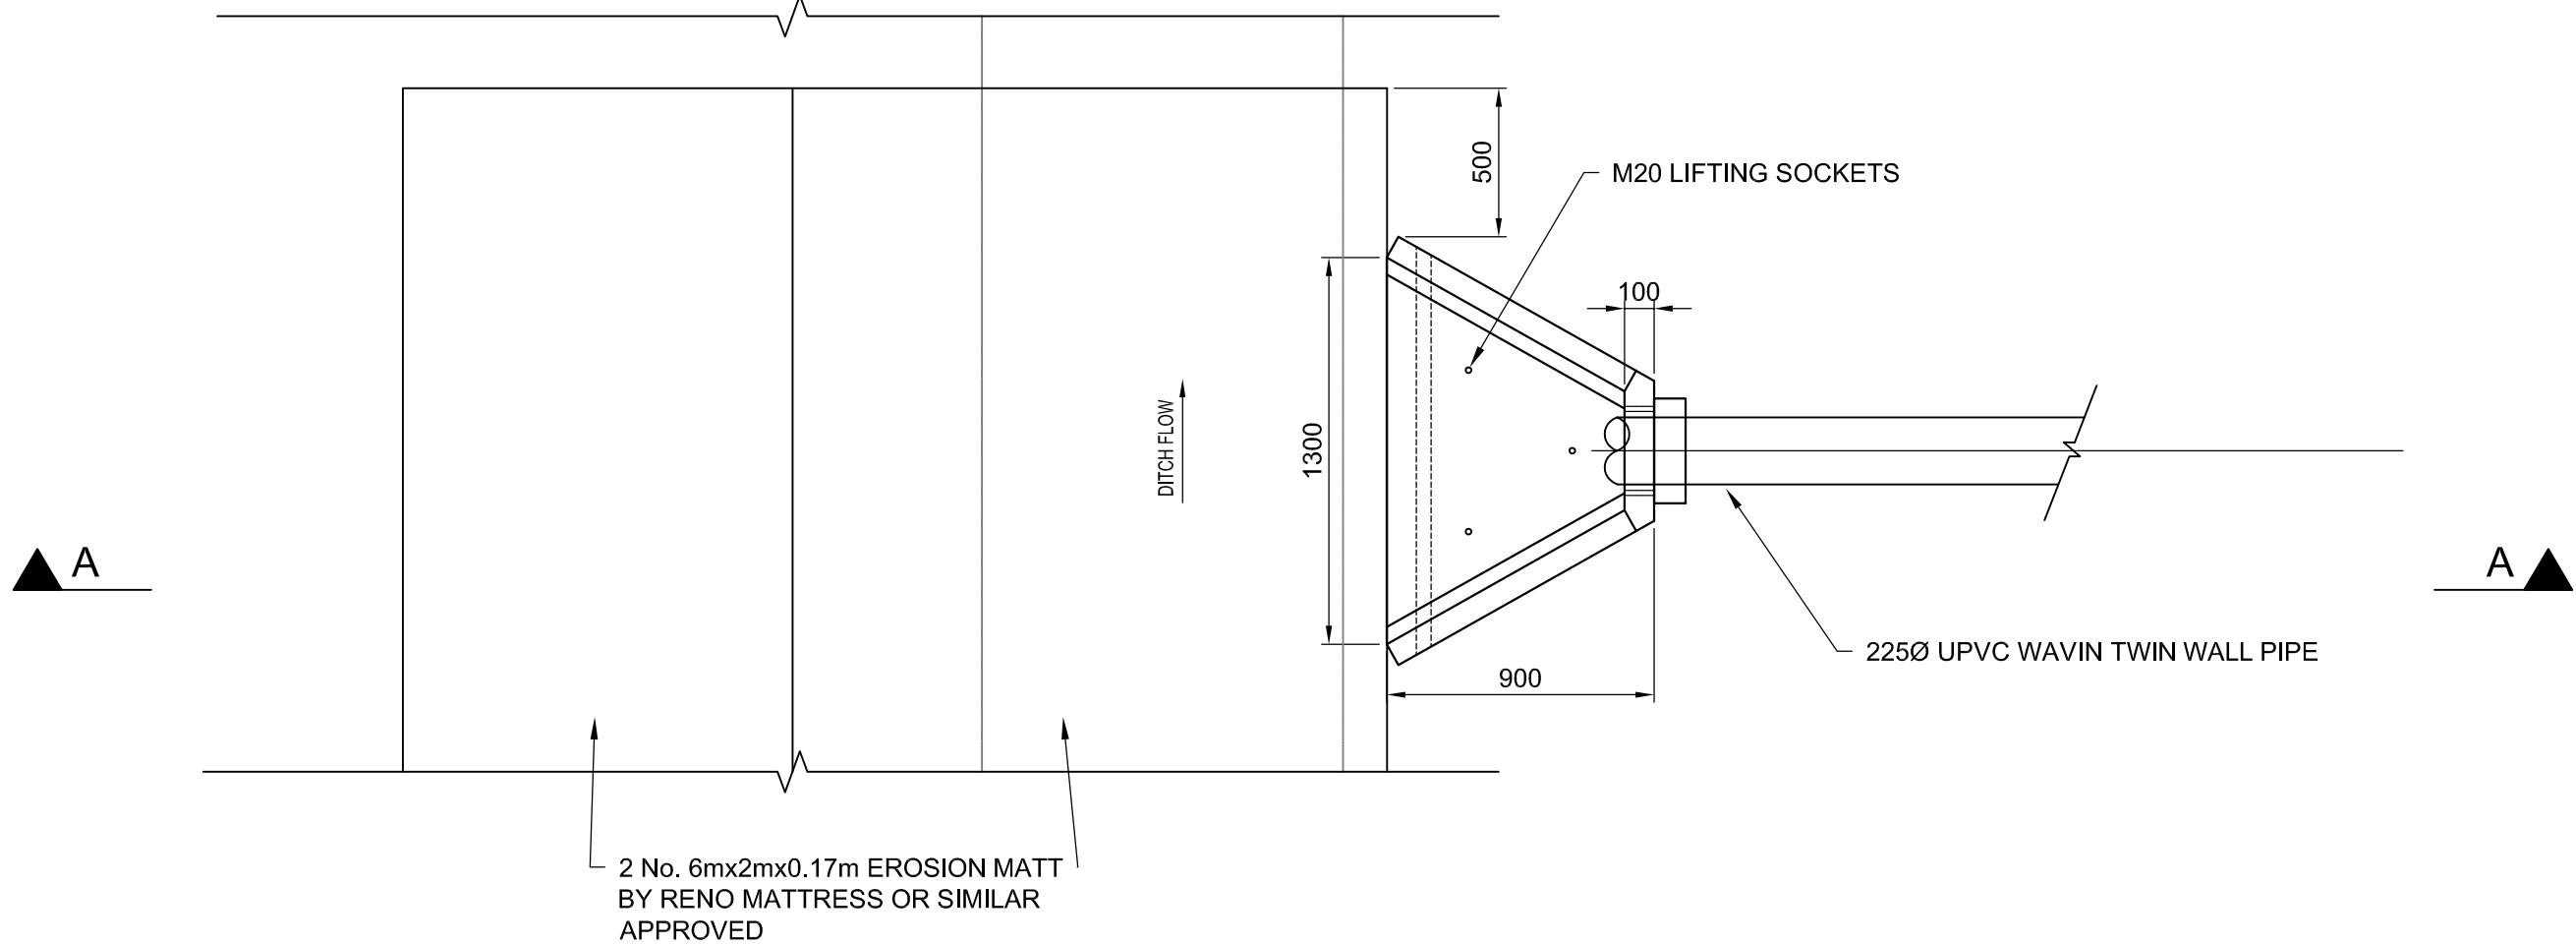

PLAN
TYPICAL NEW OUTFALL/HEADWALL 01

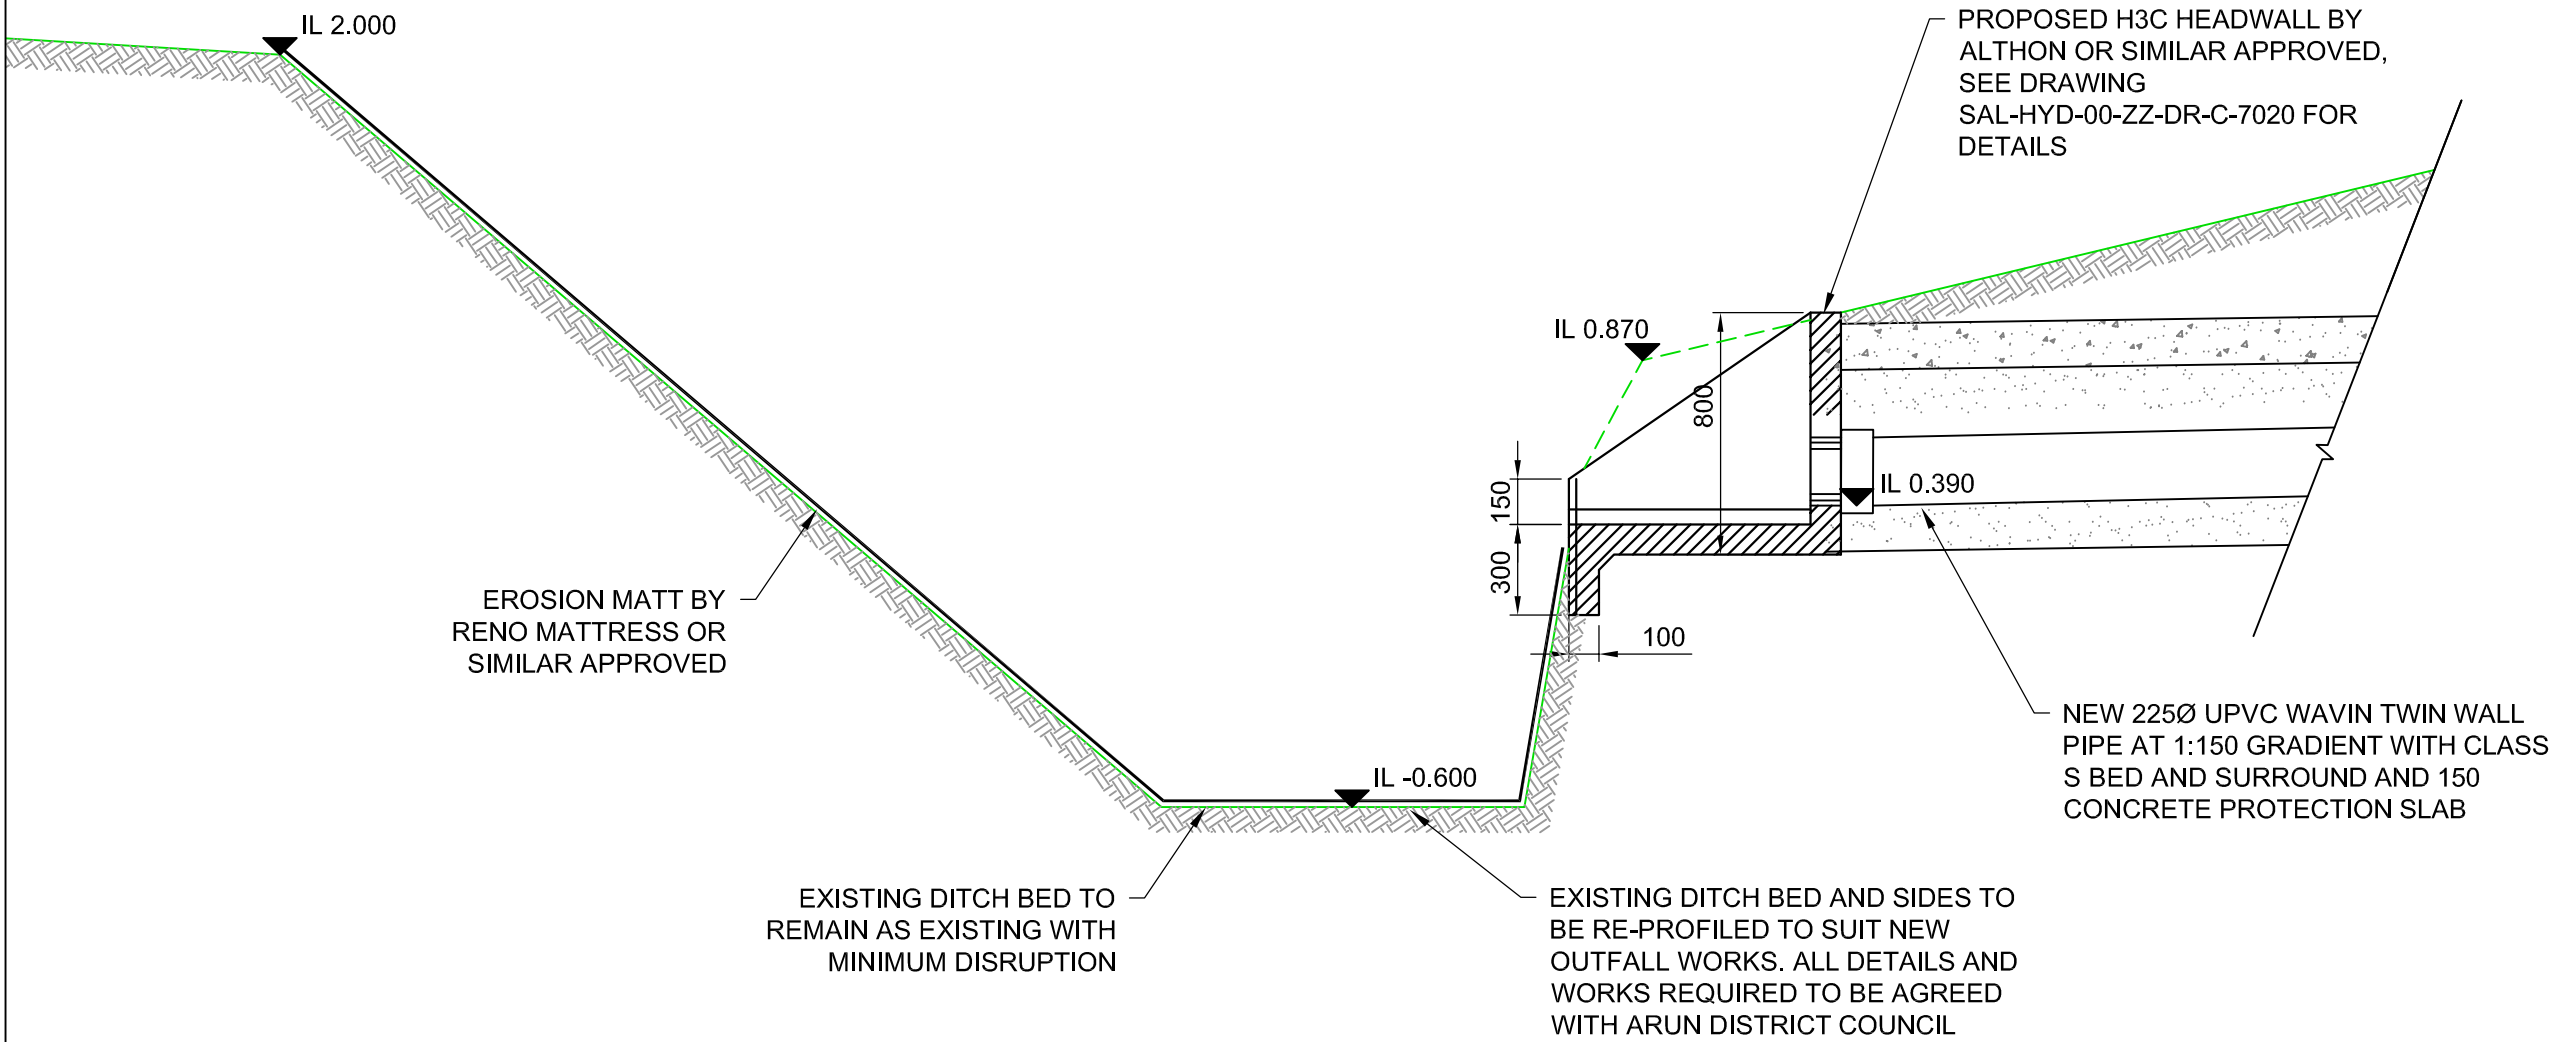

SECTION B-B
SEE DRAWING SBX-KSA-Z0-XX-DR-C-6800
FOR PLAN

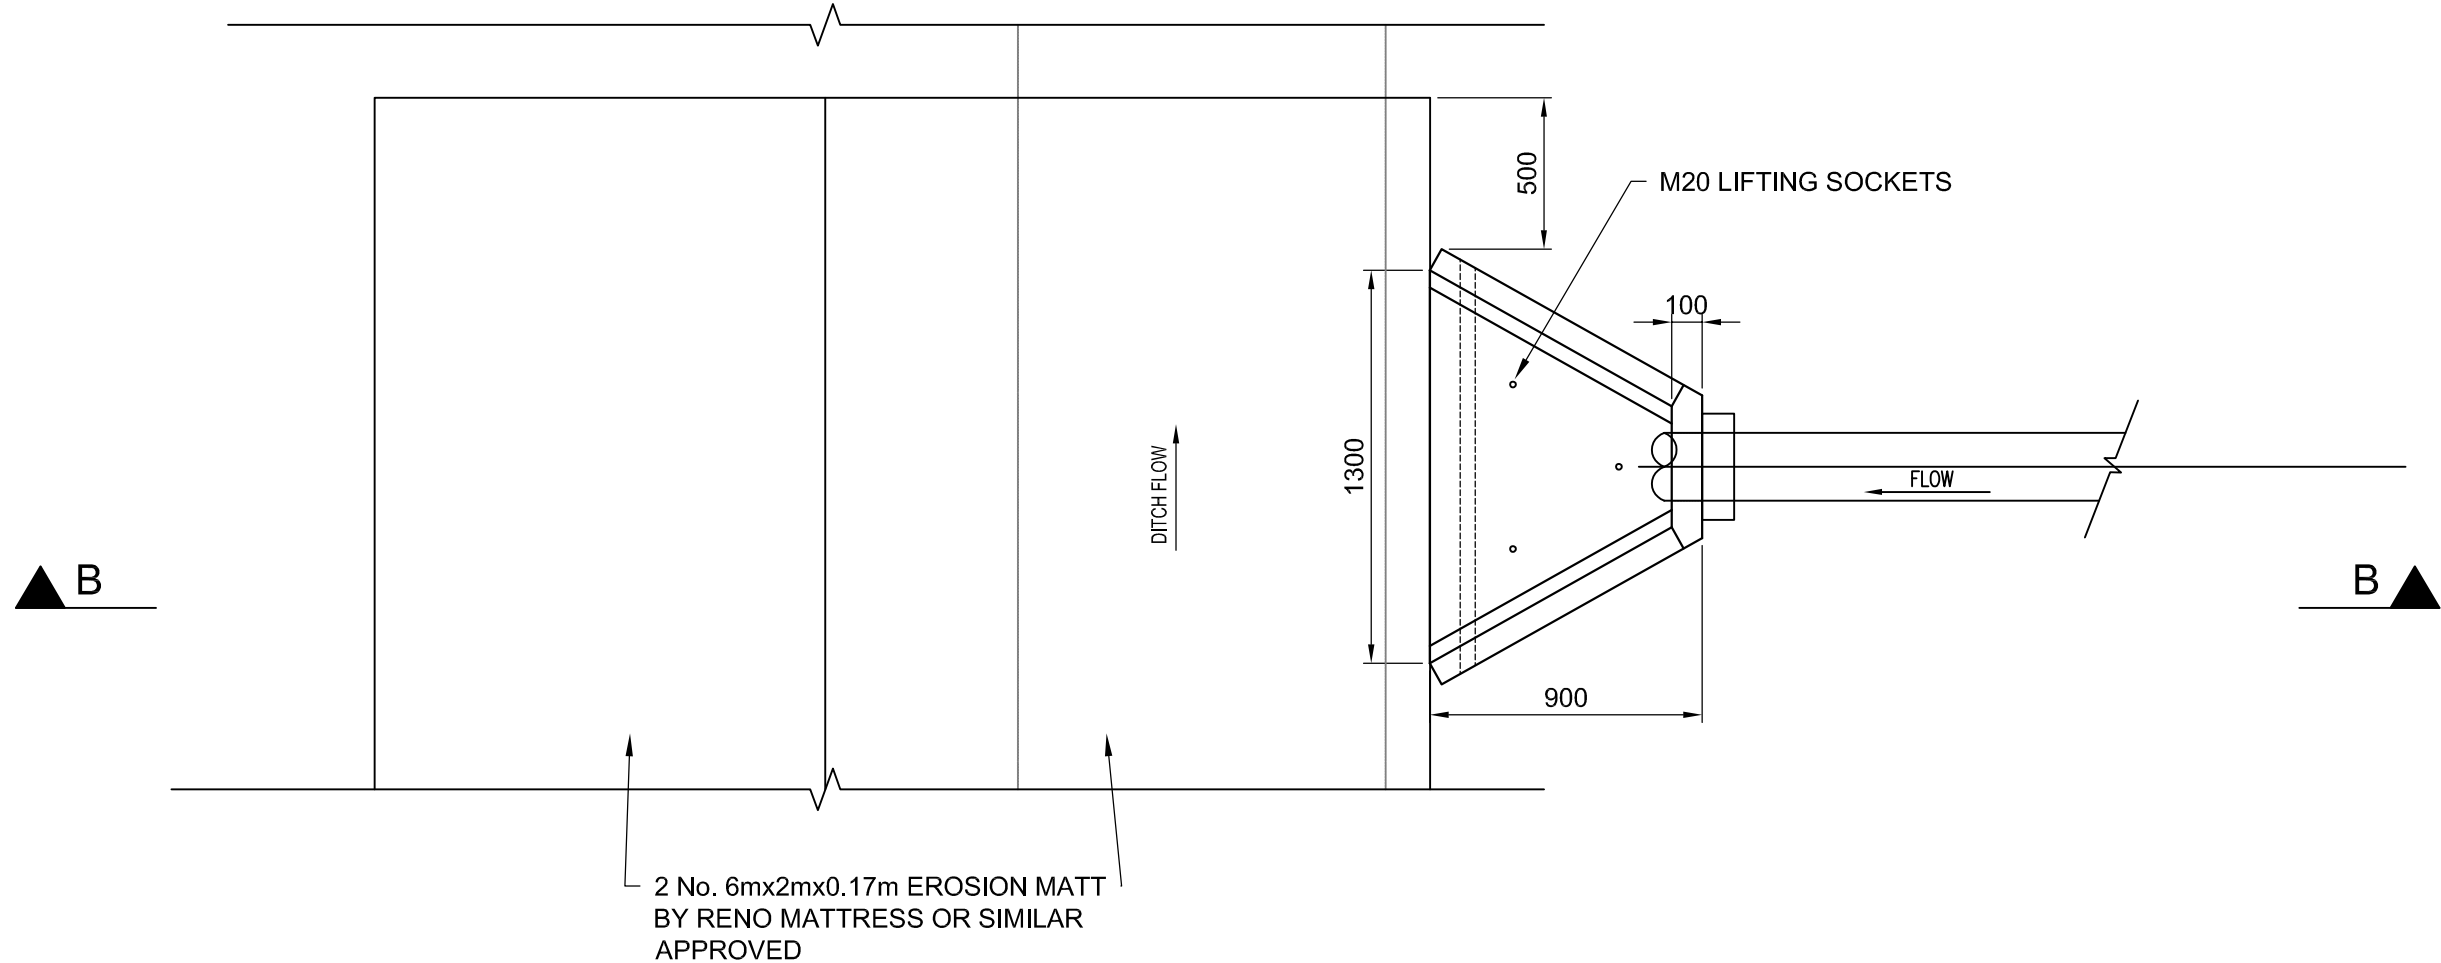

PLAN
TYPICAL NEW OUTFALL/HEADWALL 02

KEY PLAN

NOTES

- All dimensions are to be checked on site before the commencement of works. Any discrepancies are to be reported to the Architect & Engineer for verification. Figured dimensions only are to be taken from this drawing.
- The DWG file is issued for the purposes of coordination only and do not represent formal drawing issue and are not to be reprinted in any form. Formal issue of drawings is via DWF, Adobe PDF files and/or hard copies and their associated information issue sheets.
- Note that all care has been taken with the export of DWG files and their content, but we recommend that you make due dimensional checks before using any DWG file information. Any errors found are to be reported to Hydrock immediately.

P01	TENDER ISSUE					
	A.TODD	17/10/19	J.MAGEE	17/10/19	M.GRIFFIN	17/10/19

REV	REVISION NOTES/COMMENTS					
	DRAWN BY	DATE	CHECKED BY	DATE	APPROVED BY	DATE



Merchants' House North
Wapping Road
Bristol
BS1 4RW
t: +44 (0)117 945 9225
e: bristolcentral@hydrock.com

CLIENT
LANDLINK ESTATES

PROJECT
SALTBOX
BOGNOR REGIS

TITLE
HEADWALL DETAILS

HYDROCK PROJECT NO. C-13319-C		SCALE @ A1 1:25	
STATUS DESCRIPTION TENDER			STATUS D2
DRAWING NO. (PROJECT CODE-ORIGINATOR-ZONE-LEVEL-TYPE-ROLE-NUMBER) SAL-HYD-00-ZZ-DR-C-7110			REVISION P01