



PLAN DISTRICT COUNCIL REGISTRATION

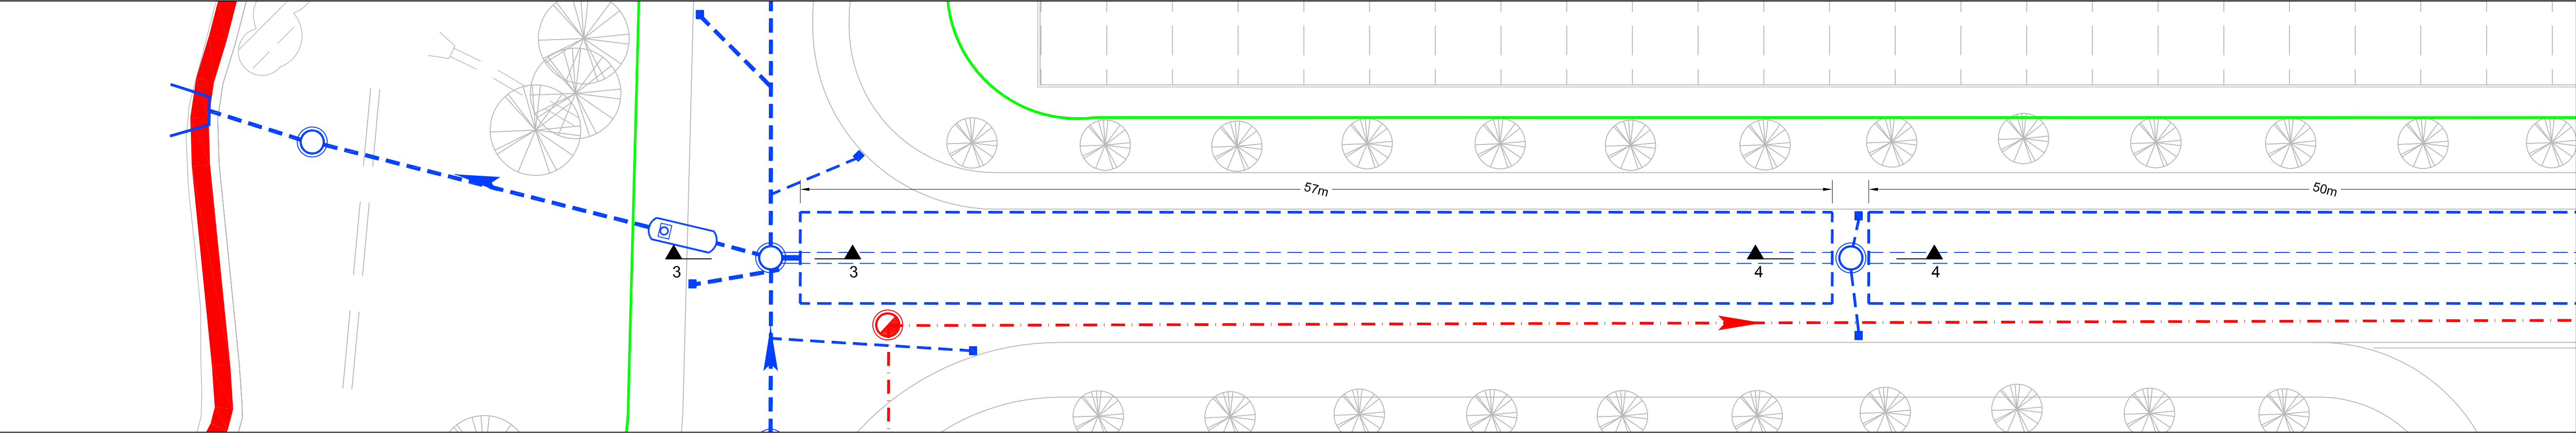


KEY PLAN

NOTES

1. All dimensions are to be checked on site before the commencement of works. Any discrepancies are to be reported to the Architect & Engineer for verification. Figured dimensions only are to be taken from this drawing.
2. The DWG file is issued for the purposes of coordination only and do not represent formal drawing issue and are not to be reprinted in any form. Formal issue of drawings is via DWF, Adobe PDF files and/or hard copies and their associated information issue sheets.
3. Note that all care has been taken with the export of DWG files and their content, but we recommend that you make due dimensional checks before using any DWG file information. Any errors found are to be reported to Hydrock immediately.

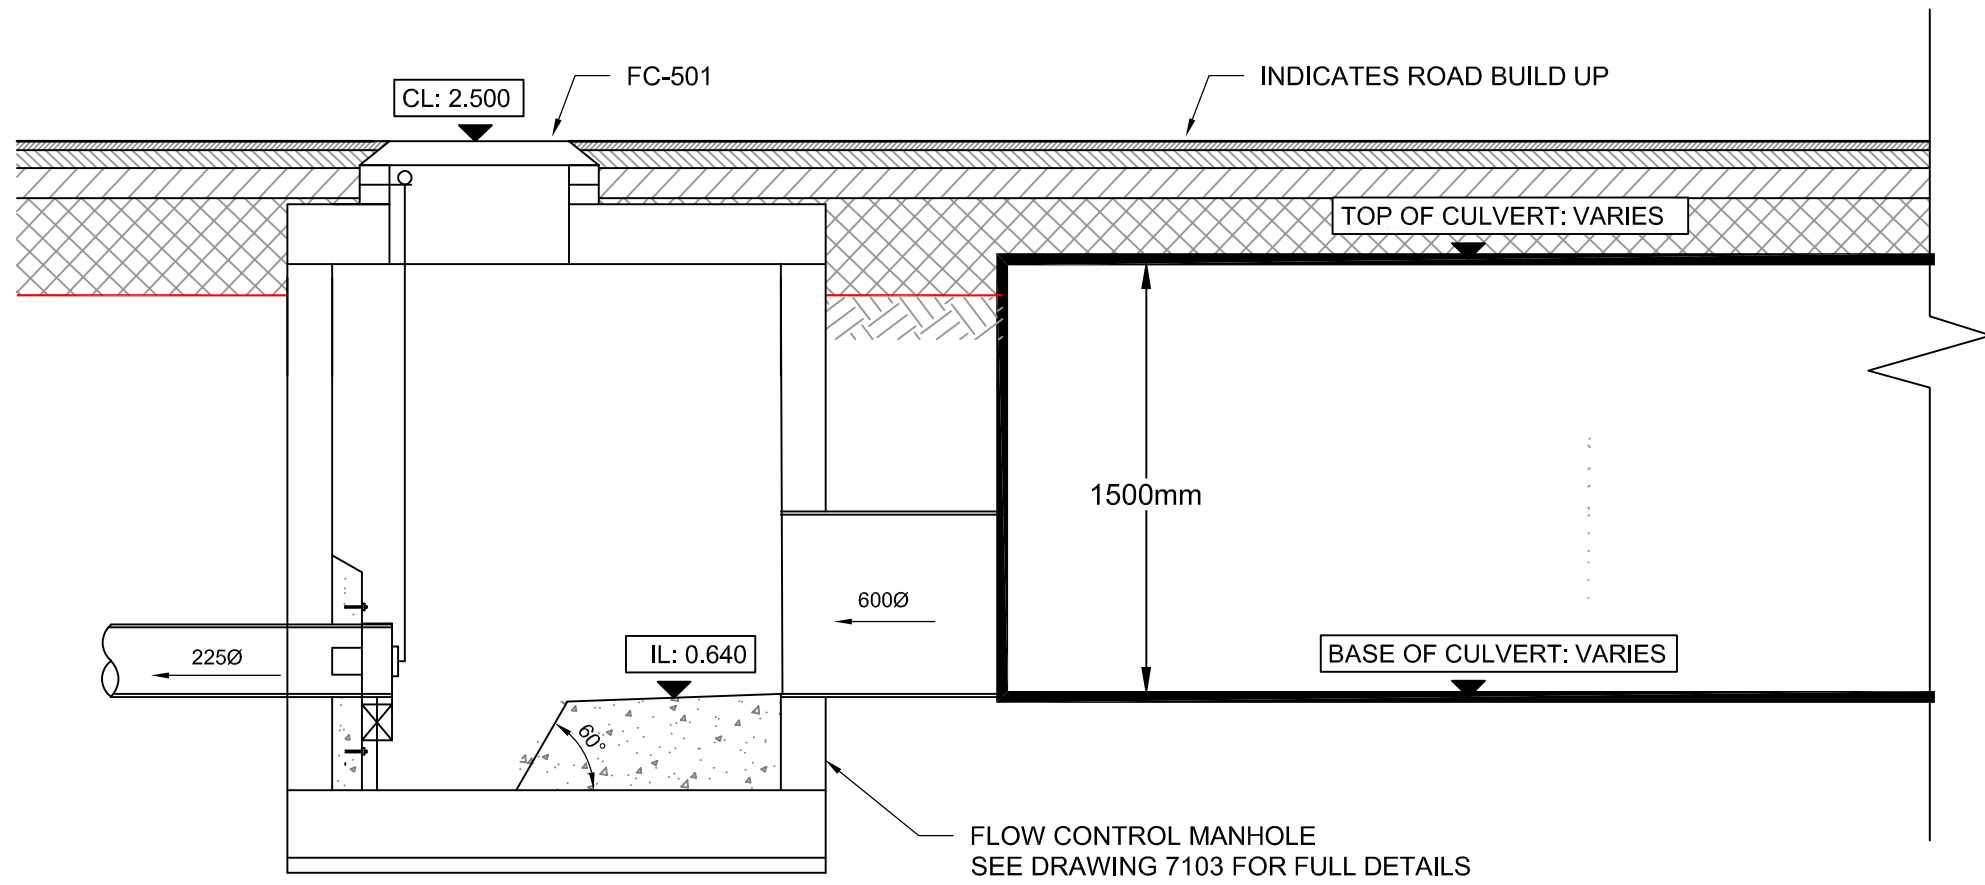


SECTION 3-3
SECTION THROUGH CULVERT
SCALE 1:25

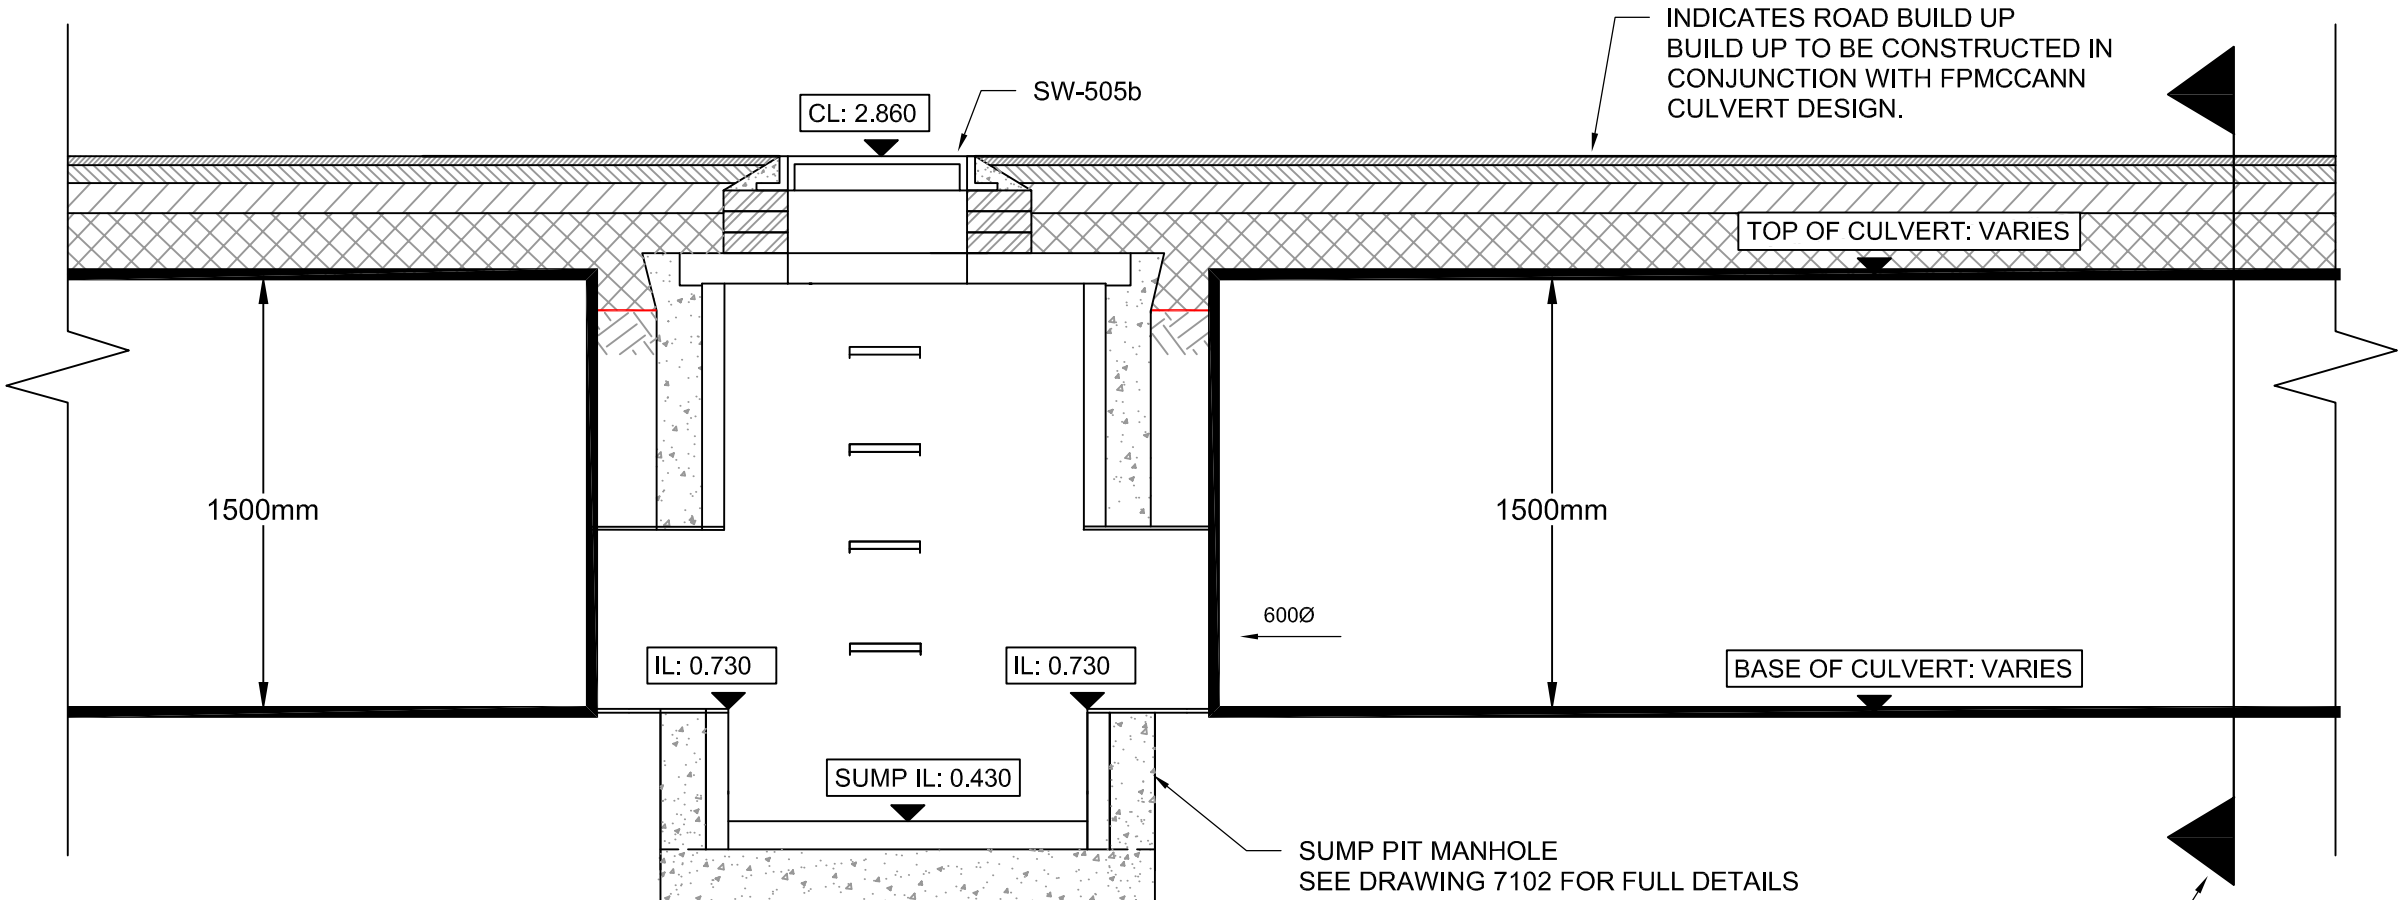


SECTION 4-4
SECTION THROUGH CULVERT
SCALE 1:25

SEE BELOW FOR CROSS SECTION
THROUGH CULVERT

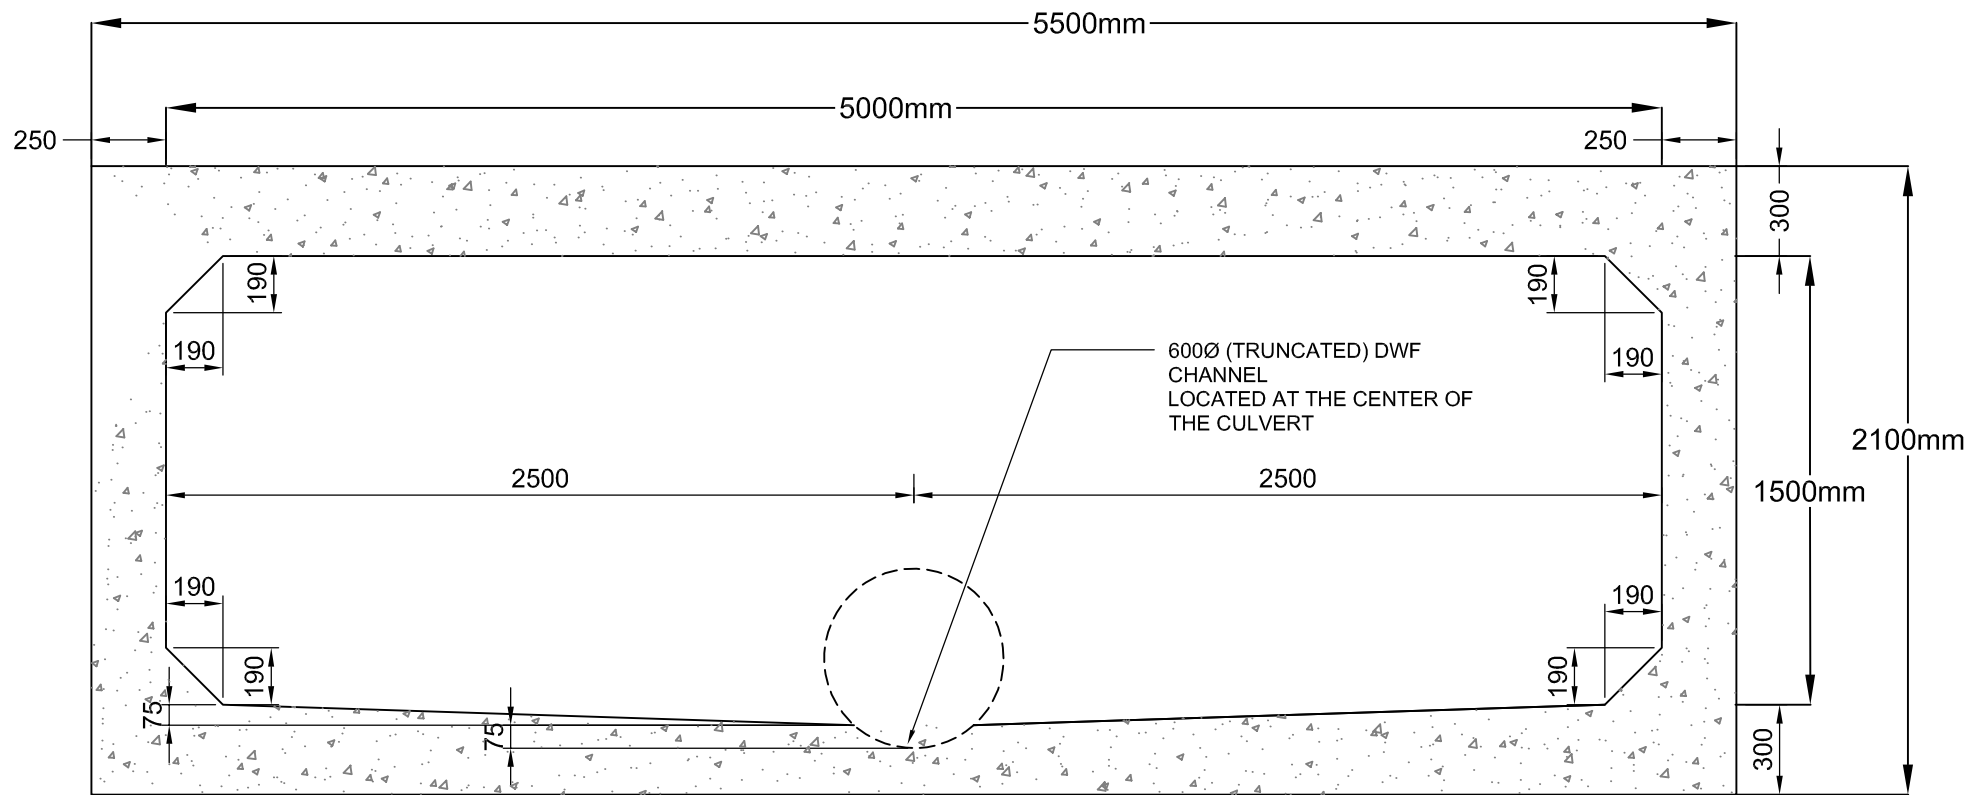

CULVERT CROSS SECTION
DETAIL FROM FPMCCANN
SCALE 1:20
(REFER TO C-7020 FOR LOCATION)

NOTE:
TO BE DESIGNED ACCORDING TO
FPMCCANN DETAILS AND SPECIFICATIONS

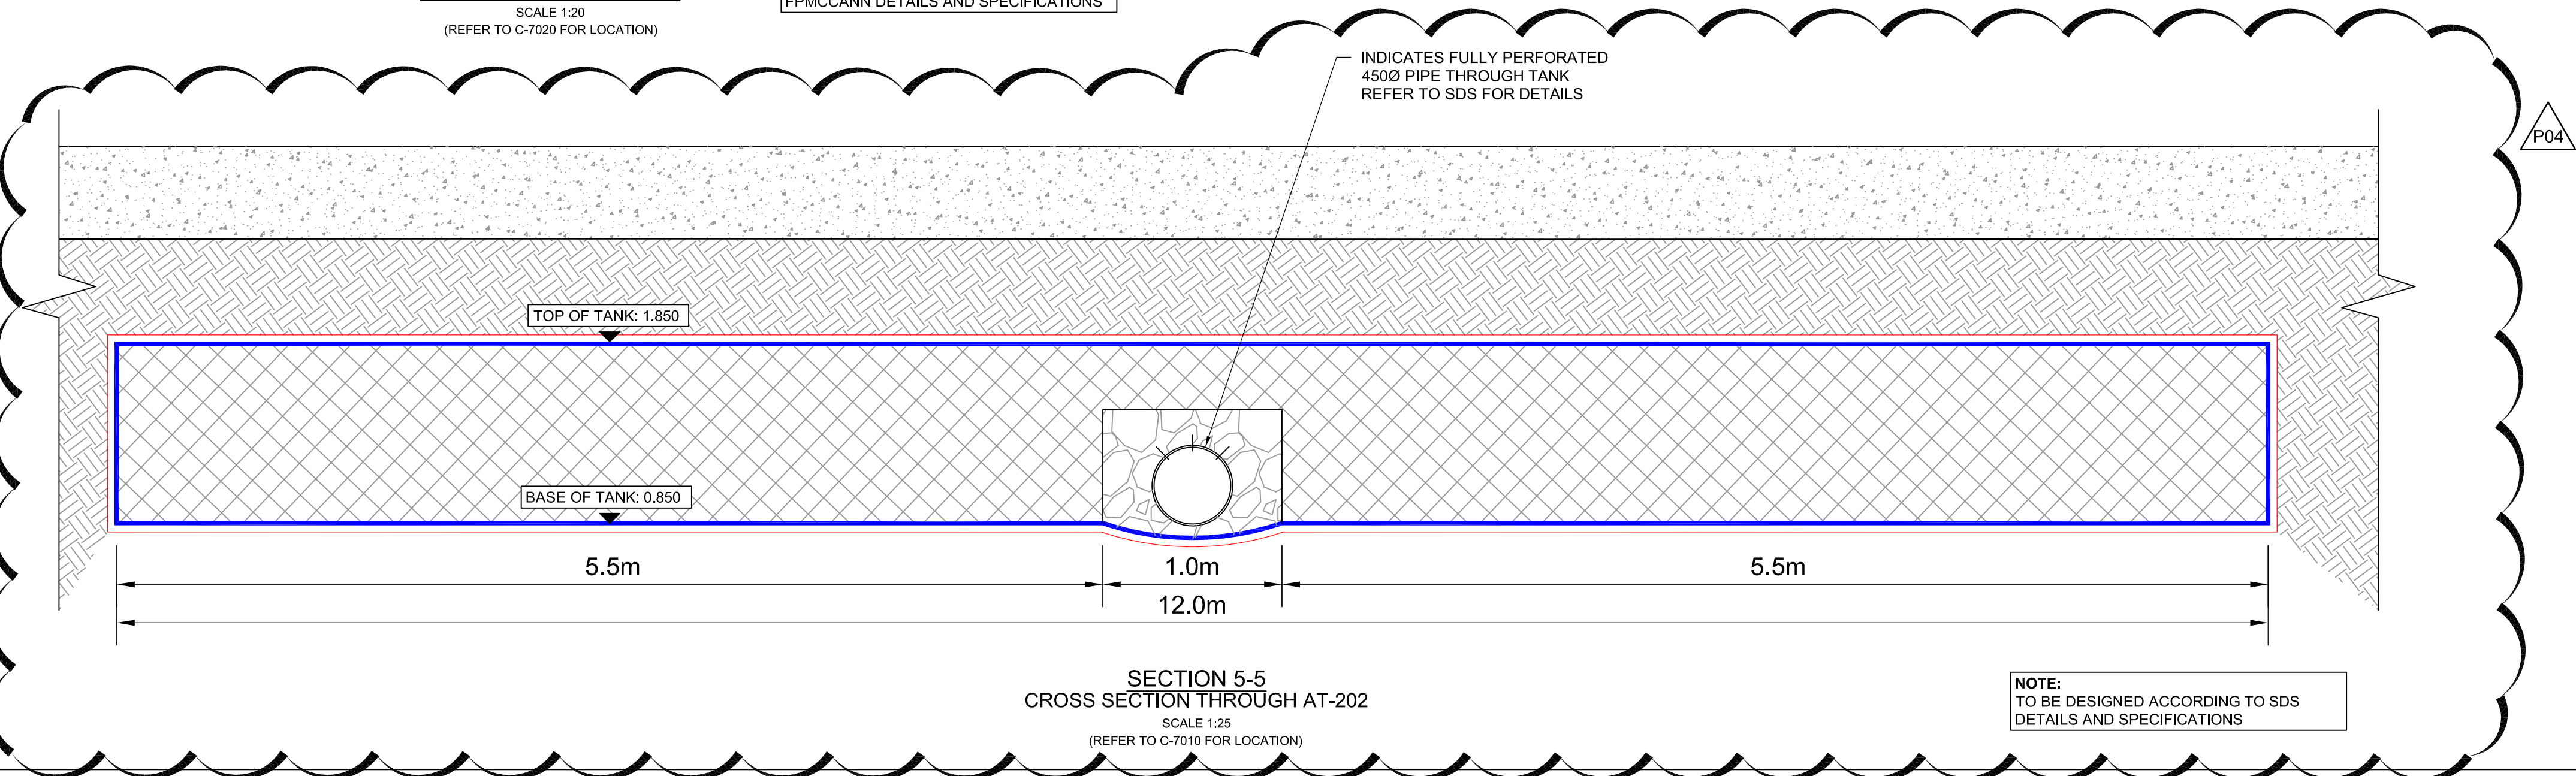

SECTION 5-5
CROSS SECTION THROUGH AT-202
SCALE 1:25
(REFER TO C-7010 FOR LOCATION)

NOTE:
TO BE DESIGNED ACCORDING TO SDS
DETAILS AND SPECIFICATIONS

REVISED FOLLOWING COMMENTS (CLOUDED)						
P04	D. GALLIMORE	22/11/19	M. GRIFFIN	22/11/19	M. GRIFFIN	22/11/19
REVISED FOLLOWING COMMENTS (CLOUDED)						
P03	D. GALLIMORE	20/11/19	M. GRIFFIN	20/11/19	M. GRIFFIN	20/11/19
ISSUED FOR TENDER						
P02	D. GALLIMORE	15/11/19	M. GRIFFIN	15/11/19	M. GRIFFIN	15/11/19
ISSUED FOR TENDER						
P01	D. GALLIMORE	06/11/19	M. GRIFFIN	06/11/19	M. GRIFFIN	06/11/19
REVISION NOTES/COMMENTS						
REV	DRAWN BY	DATE	CHECKED BY	DATE	APPROVED BY	DATE

Hydrock Merchants' House North
Wapping Road
Bristol
BS1 4RW
t: +44 (0)117 945 9225
e: bristolcentral@hydrock.com

CLIENT		LANDLINK ESTATES	
PROJECT		SALTBOX BOGNOR REGIS	
TITLE		DRAINAGE DETAILS SHEET 5	
HYDROCK PROJECT NO.		SCALE @ A1	
C-13319-C		AS SHOWN	
STATUS DESCRIPTION		STATUS	
INFORMATION		S2	
DRAWING NO. (PROJECT CODE-ORIGINATOR-ZONE-LEVEL-TYPE-ROLE-NUMBER)		REVISION	
SAL-HYD-00-ZZ-DR-C-7104		P04	