


Planning Condition discharge - Application BE/135/18/PL

Full application Condition 8 - Unit 2 Cycle storage

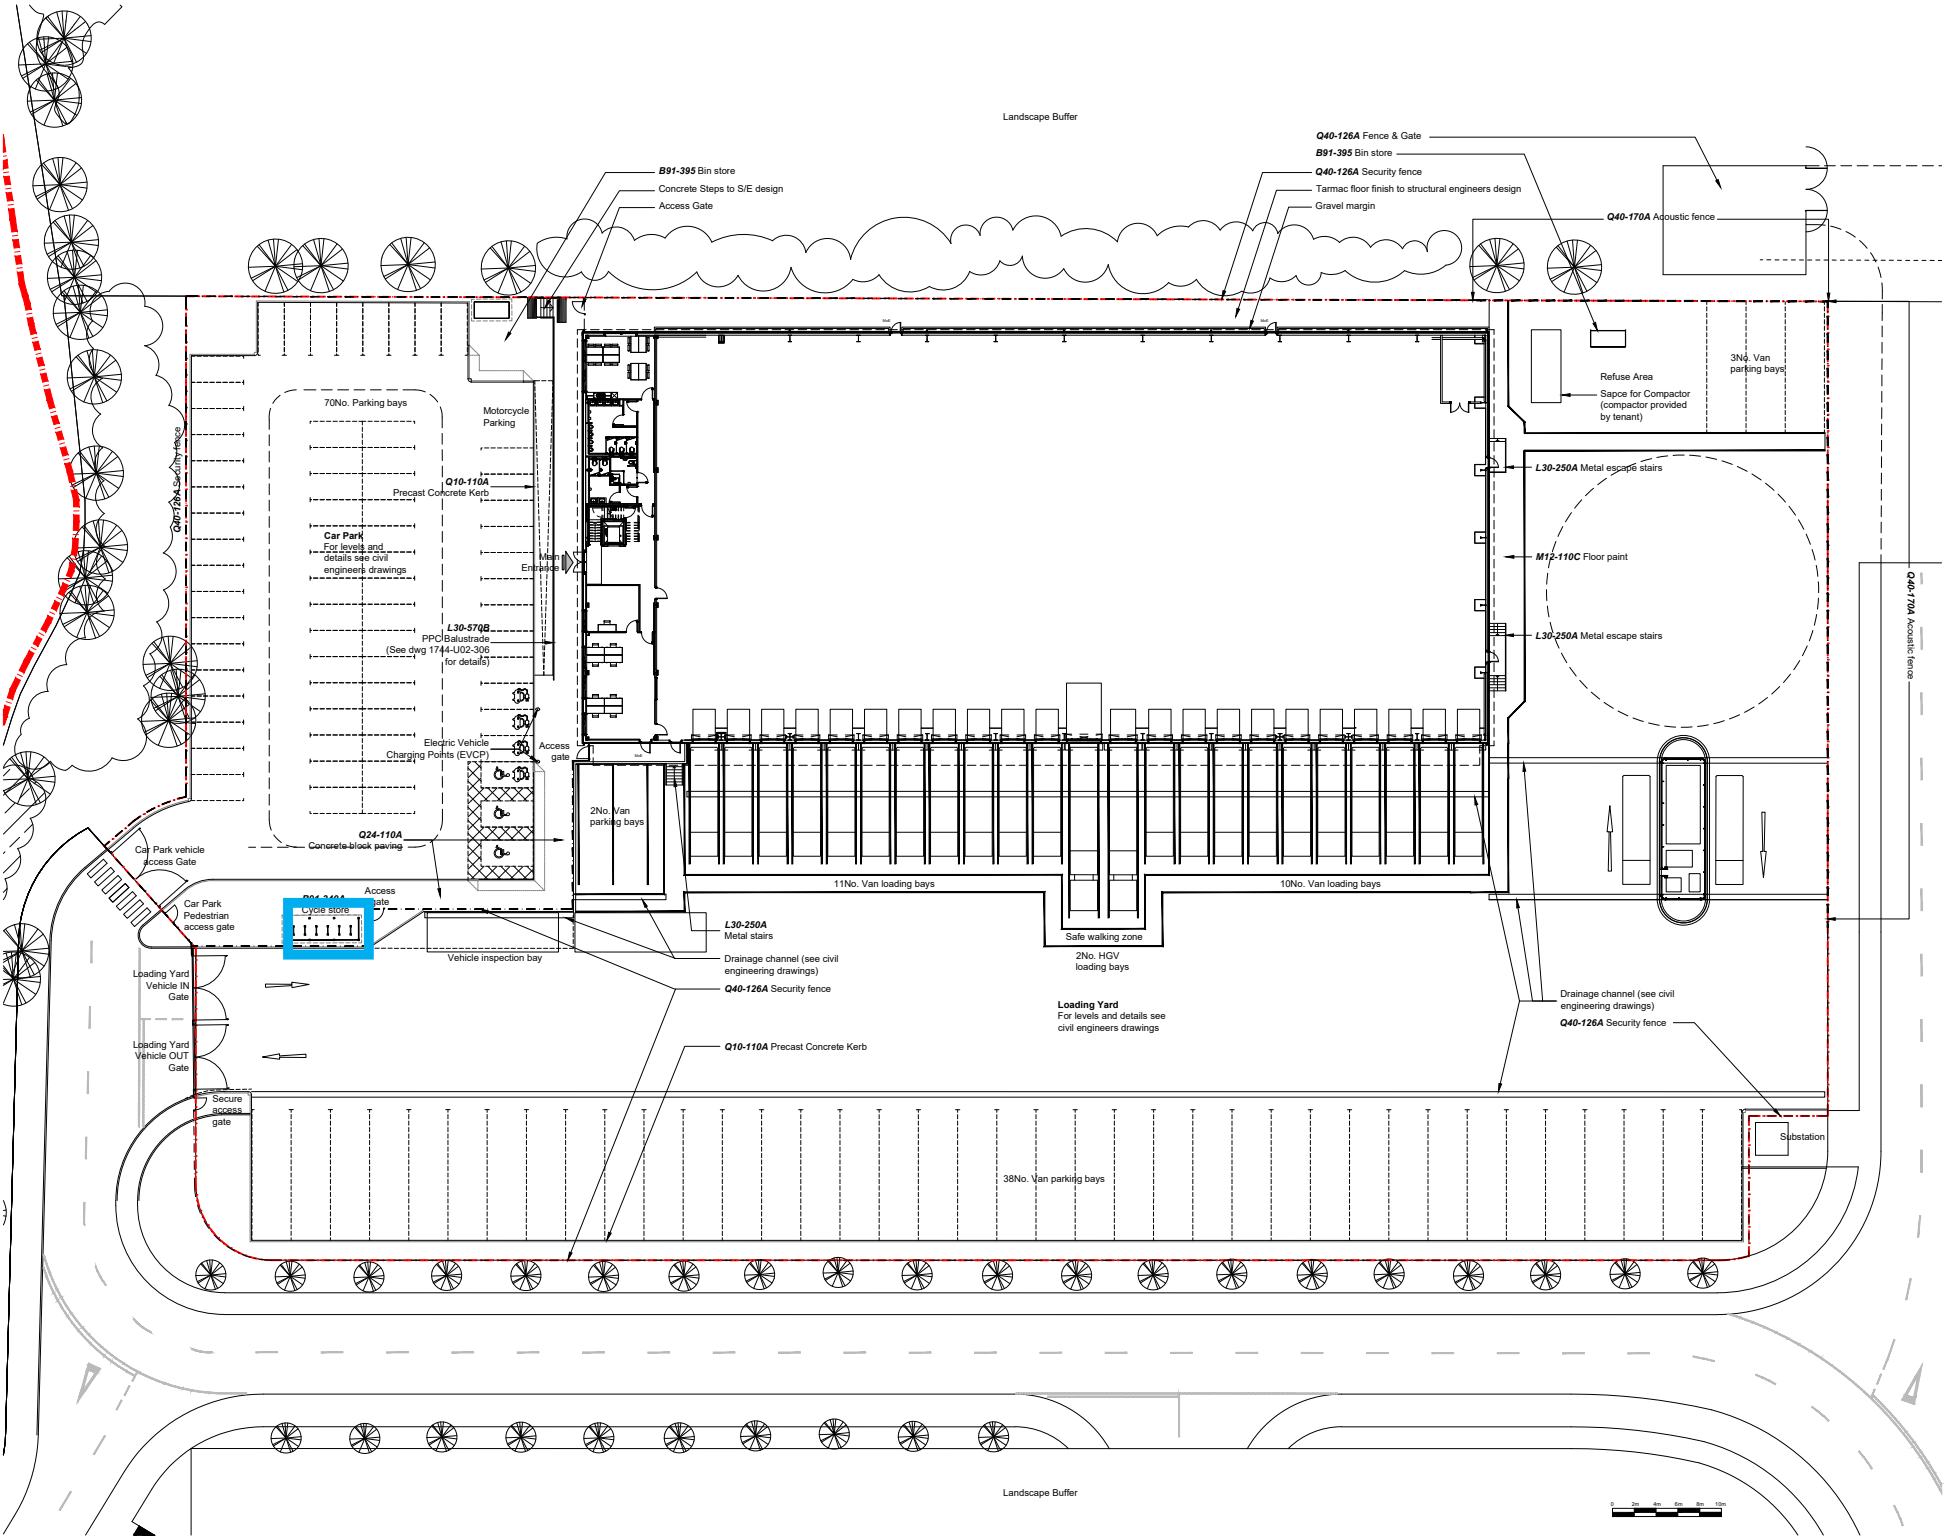

< Timber clad cycle shelter (including 6No. hoops - 12No. spaces)