


Planning Condition discharge - Application BE/135/18/PL

Full application Condition 8 - Units 4,5 & 8 Cycle storage

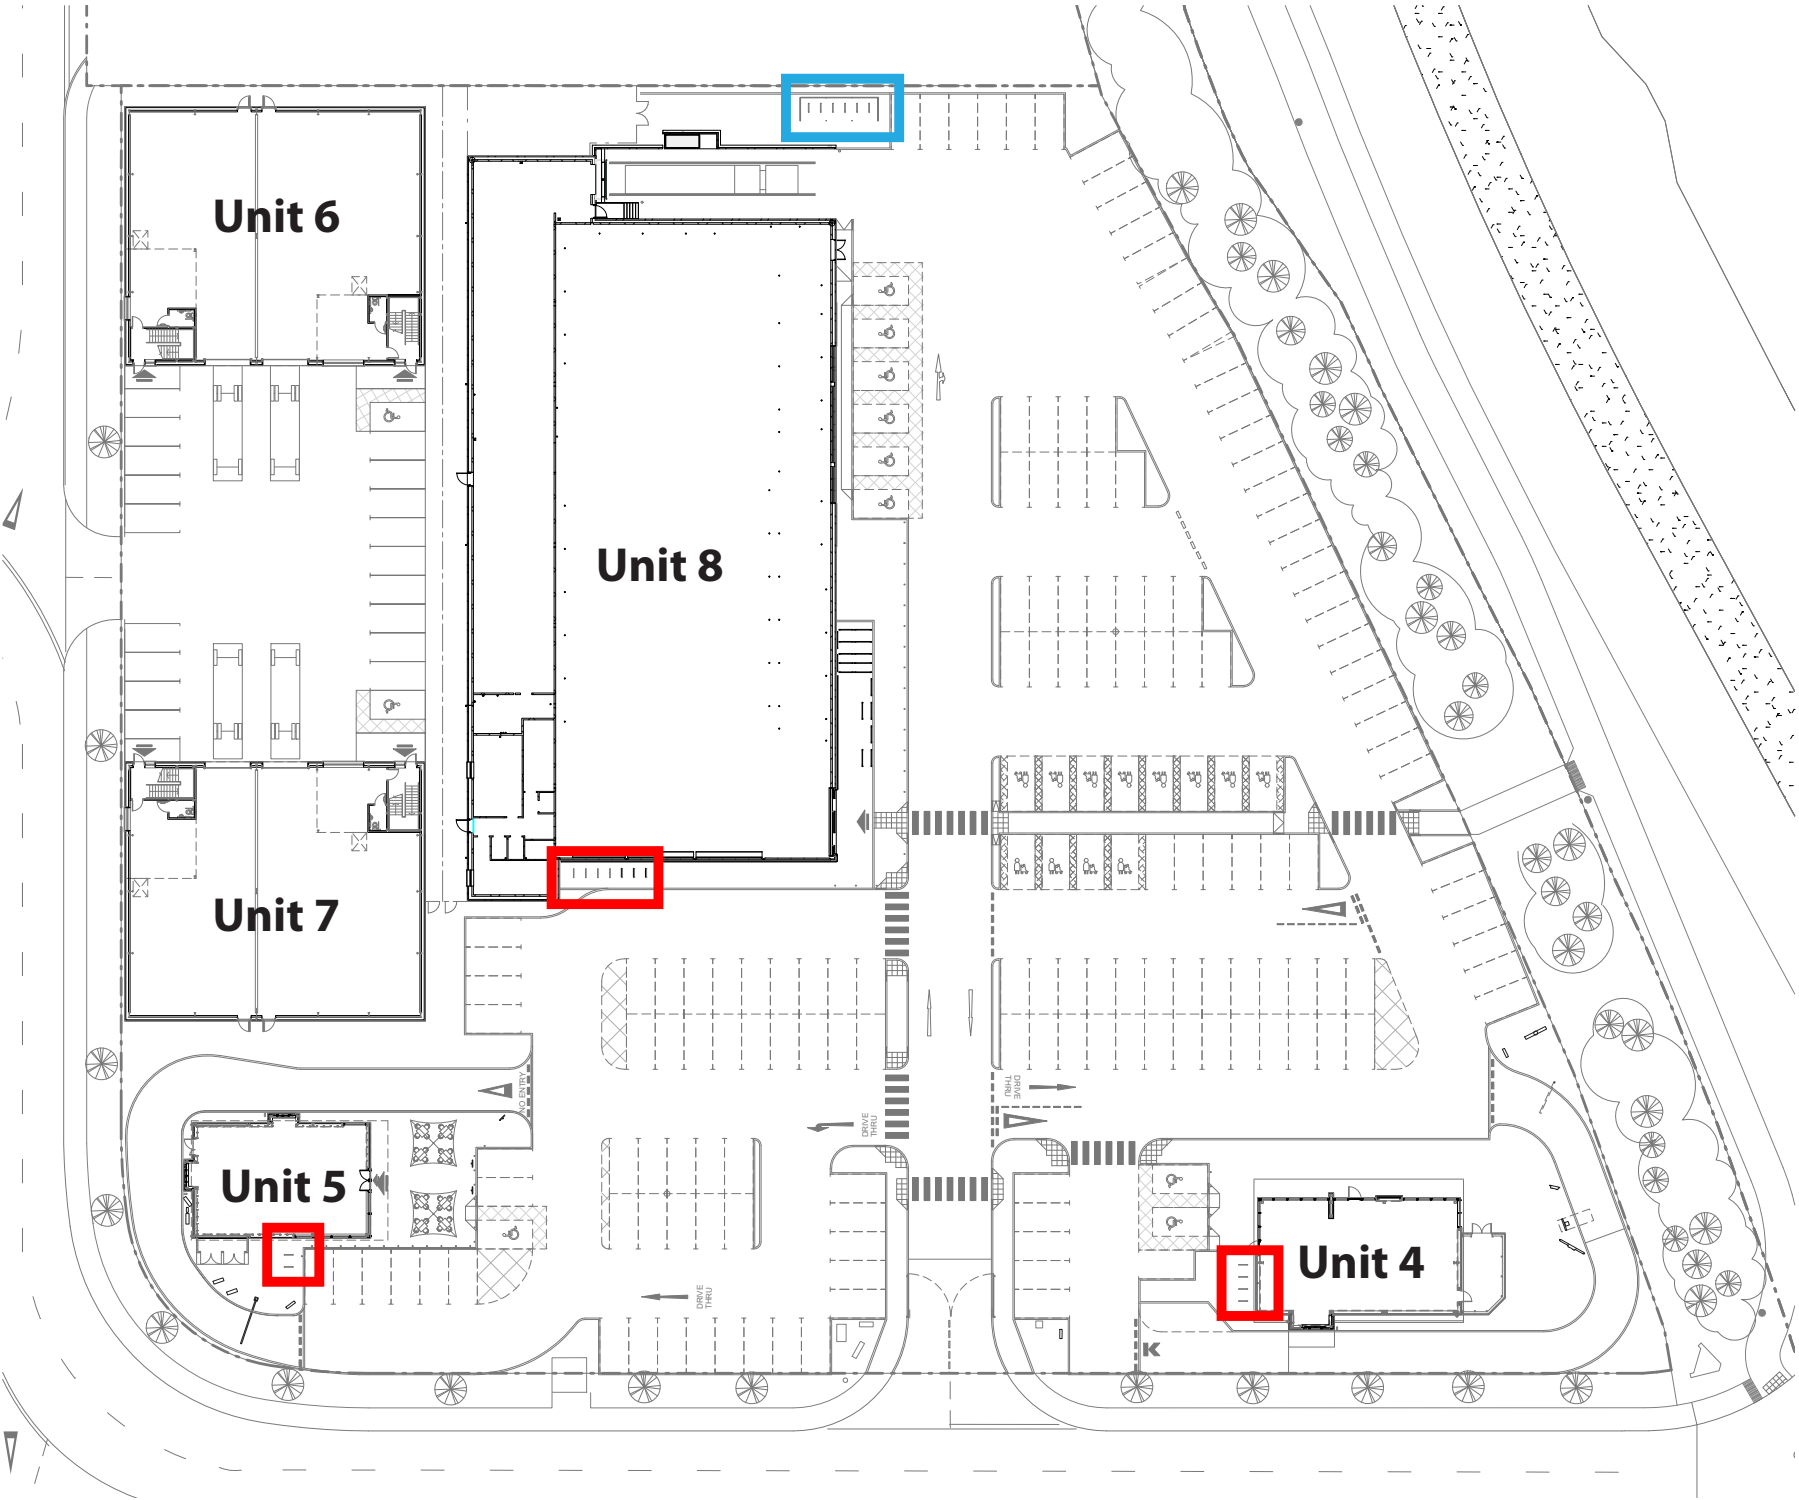

< Bicycle hoops
(13No. - 26No. spaces)



< Timber clad bike storage
(including 6No. hoops -
12No. spaces)