
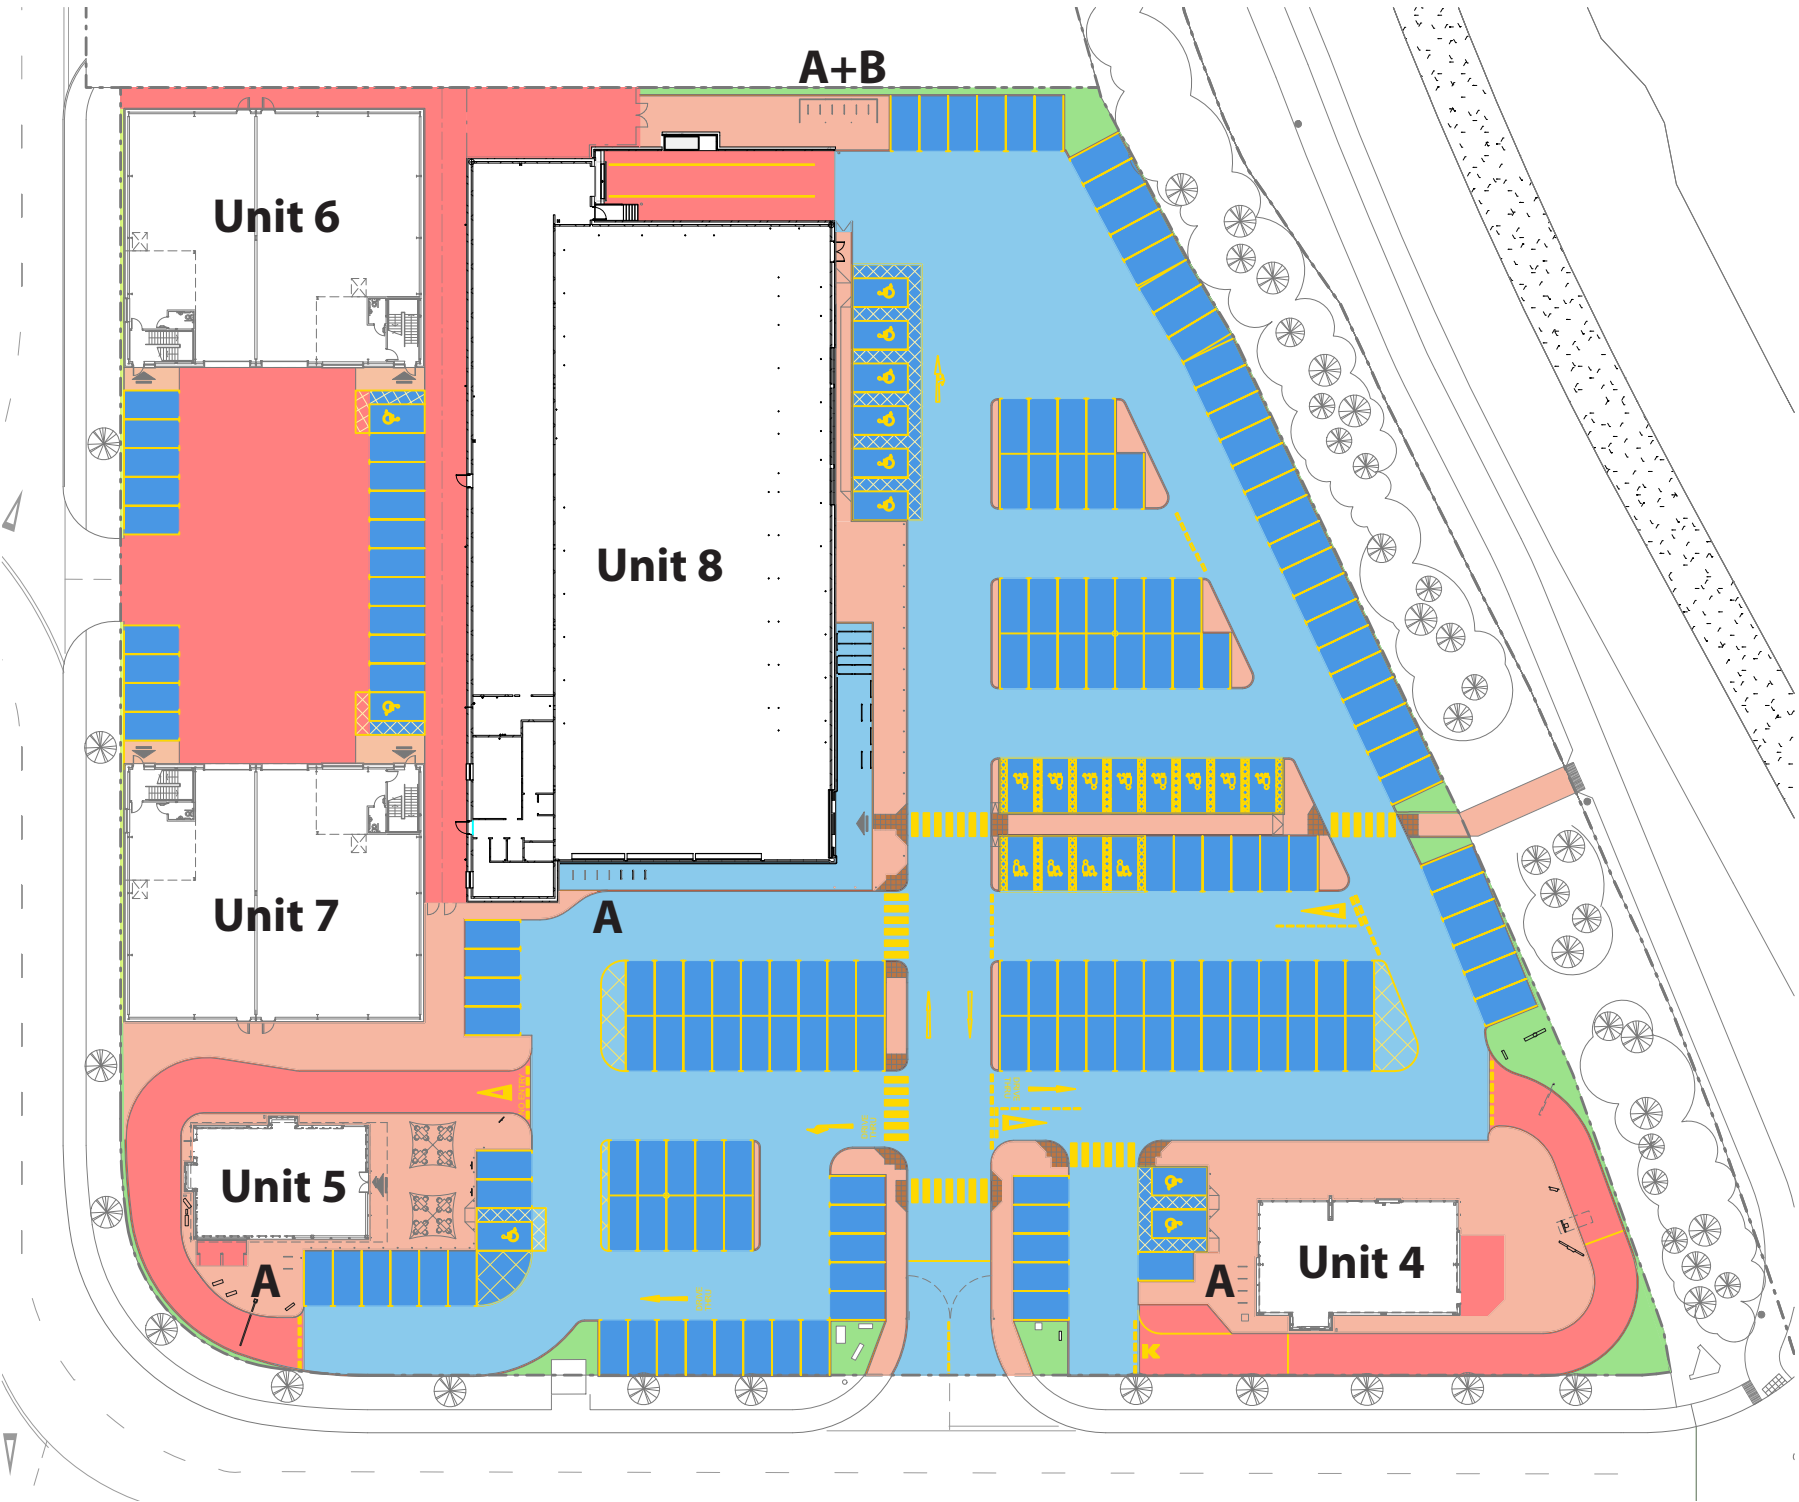
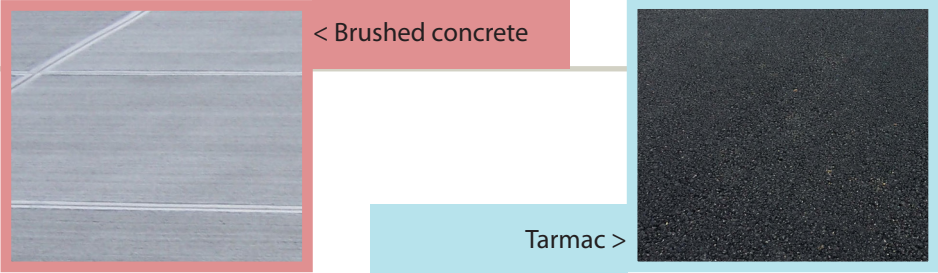
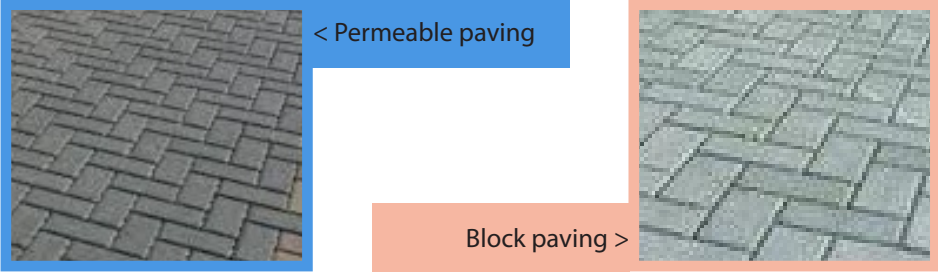
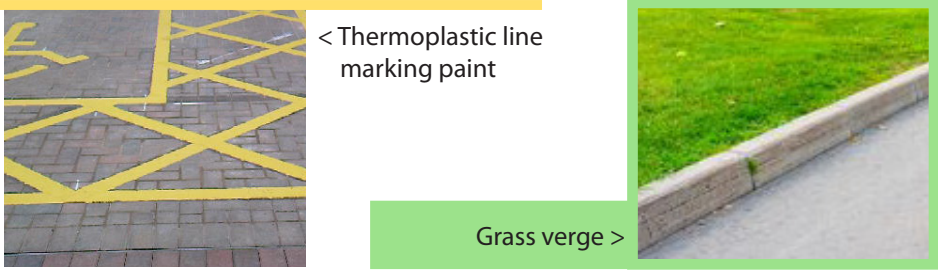


Planning Condition discharge - Application BE/135/18/PL

Full application Condition 10 - Units 4,5,6,7 & 8 Hard & Soft Landscaping

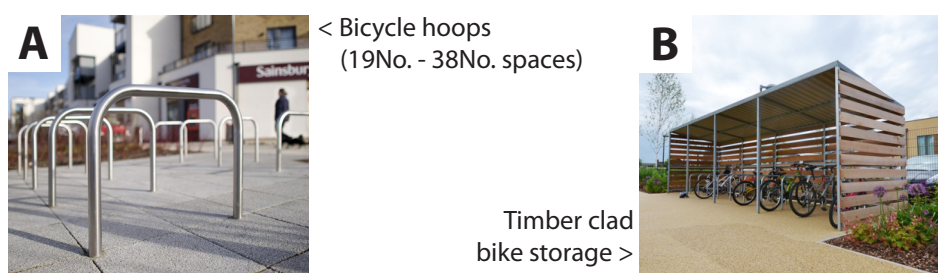

Note:
Grass turf/seed laid/sowed on 150mm of topsoil, to BS3882, which has been raked to a fine tilth to create an adequate soil surface.