


Planning Condition discharge - Application BE/135/18/PL

Full application Conditions 10 & 30 - Units 4,5,6,7 & 8 Fencing/site enclosure

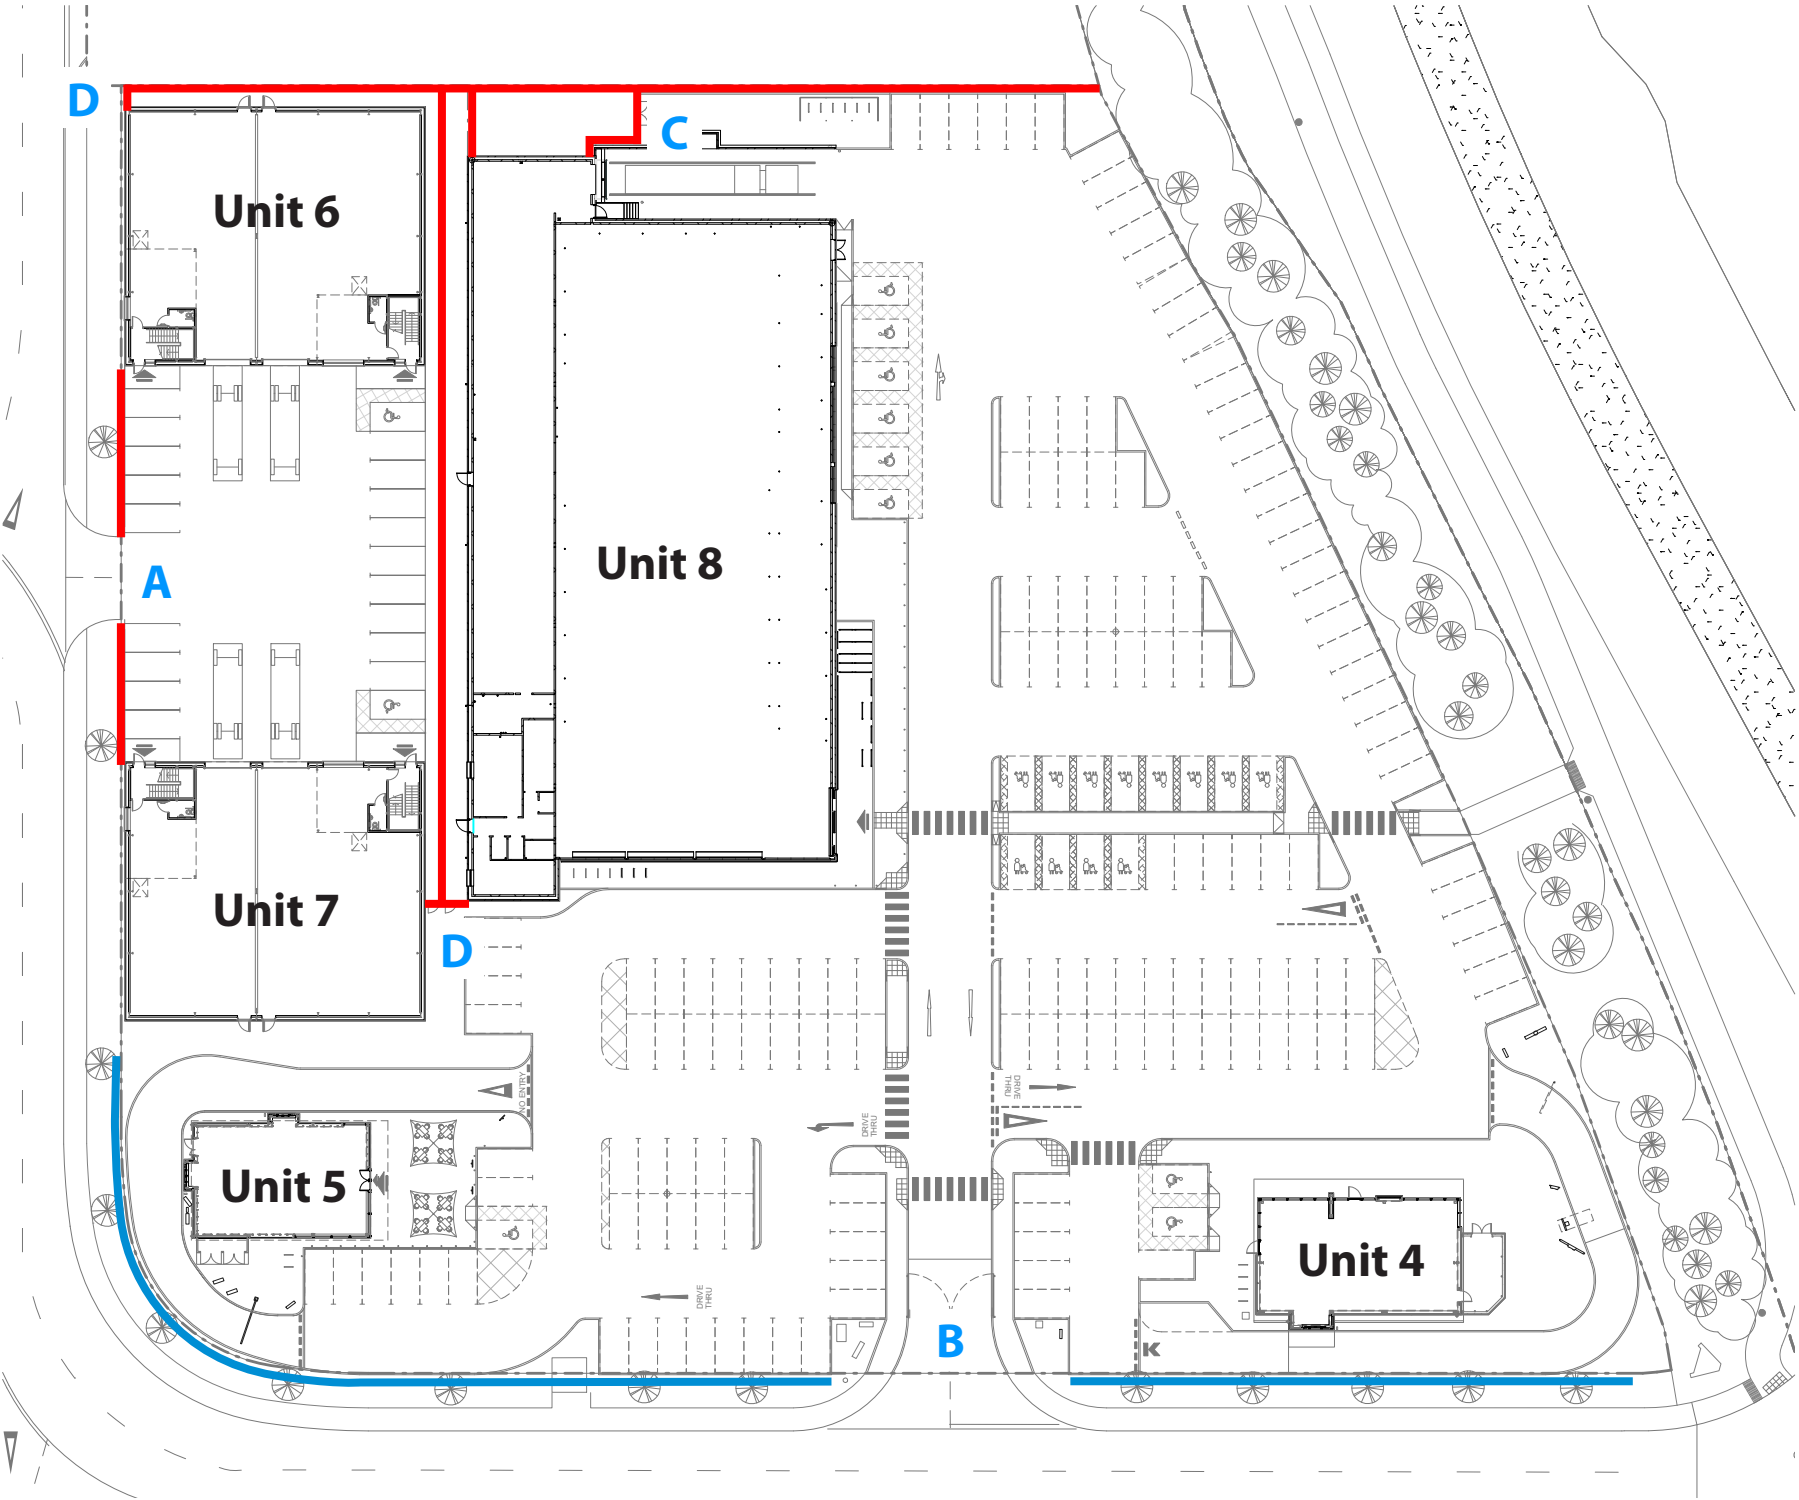

< 2.4m Weld mesh
Security fencing
(Dark grey PPC finish)



< 0.45m Perimeter Timber Knee
rail fencing with diamond rail



< 2.4m manual gate
(Dark grey PPC finish)



1m Car park barrier
(White PPC finish)
(closed out of hours) >



< 2.4m Lockable gate
(Dark grey PPC finish)



2.4m Access controlled gates
(Dark grey PPC finish) >