


Planning Condition discharge - Application BE/135/18/PL

Full application Conditions 7 & 23 - Vehicular & Pedestrian links to Rowan Park Caravan Site

Plan
1:250 @ A3

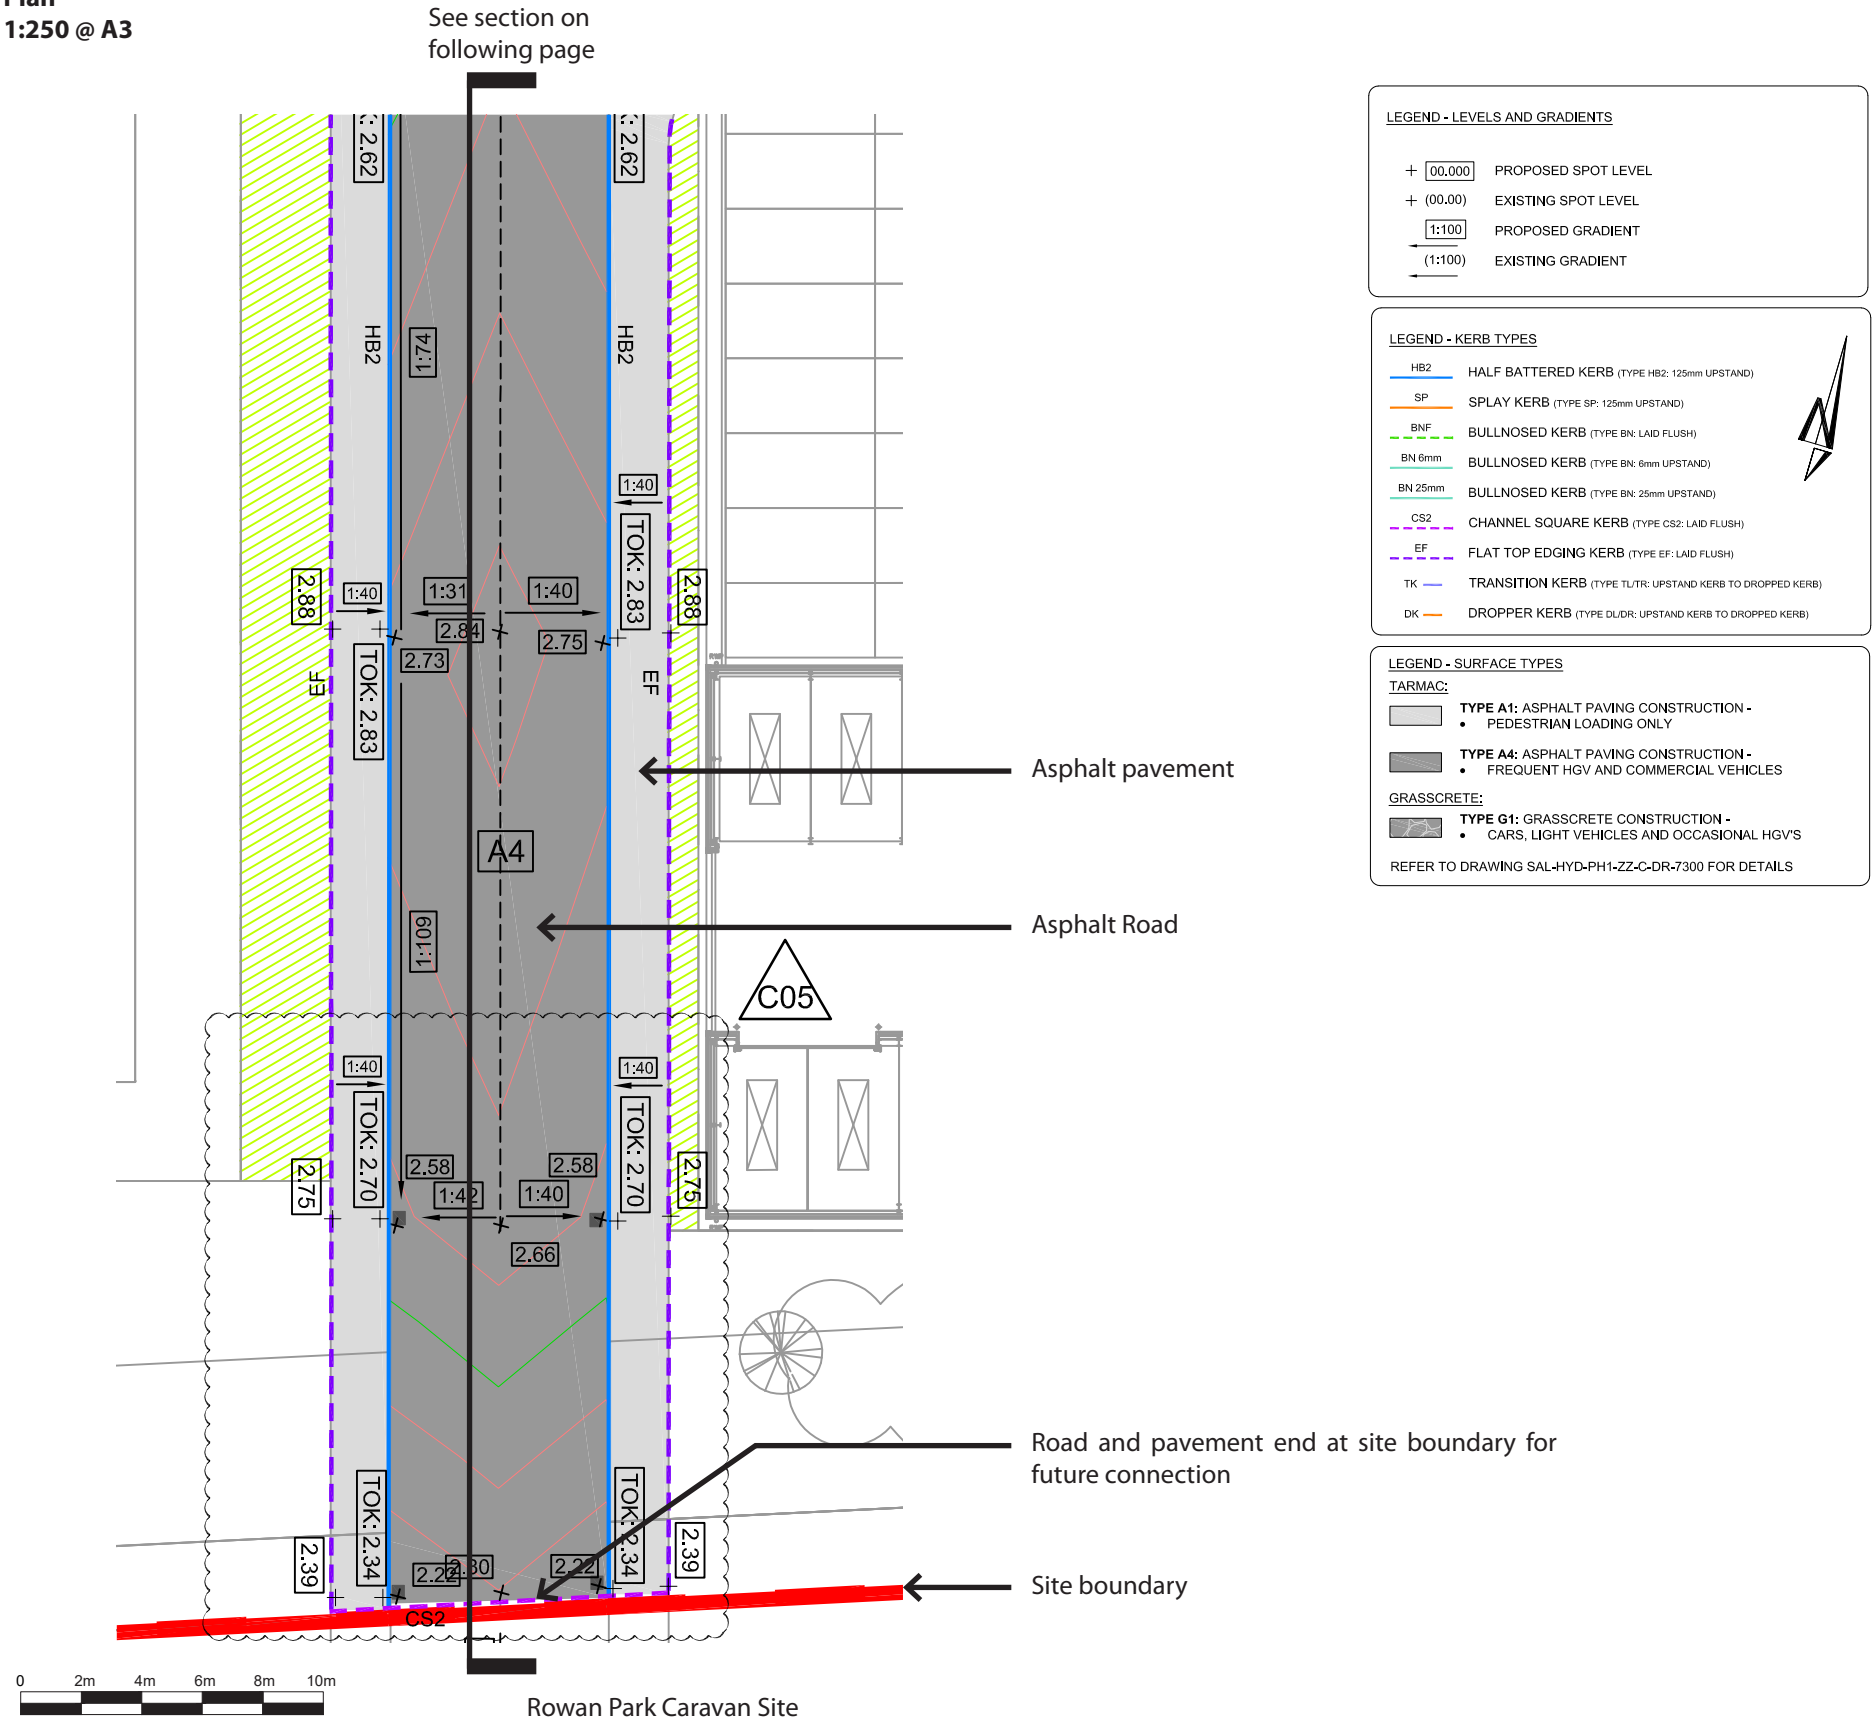

Key plan

Planning Condition discharge - Application BE/135/18/PL

Full application Conditions 7 & 23 - Vehicular & Pedestrian links to Rowan Park Caravan Site

Section
1:250 @ A3

