


Planning Condition discharge - Application BE/135/18/PL

Full application Condition 23 - Pedestrian link to Bersted Brooks Nature Reserve

Path plan
1:200 @ A3

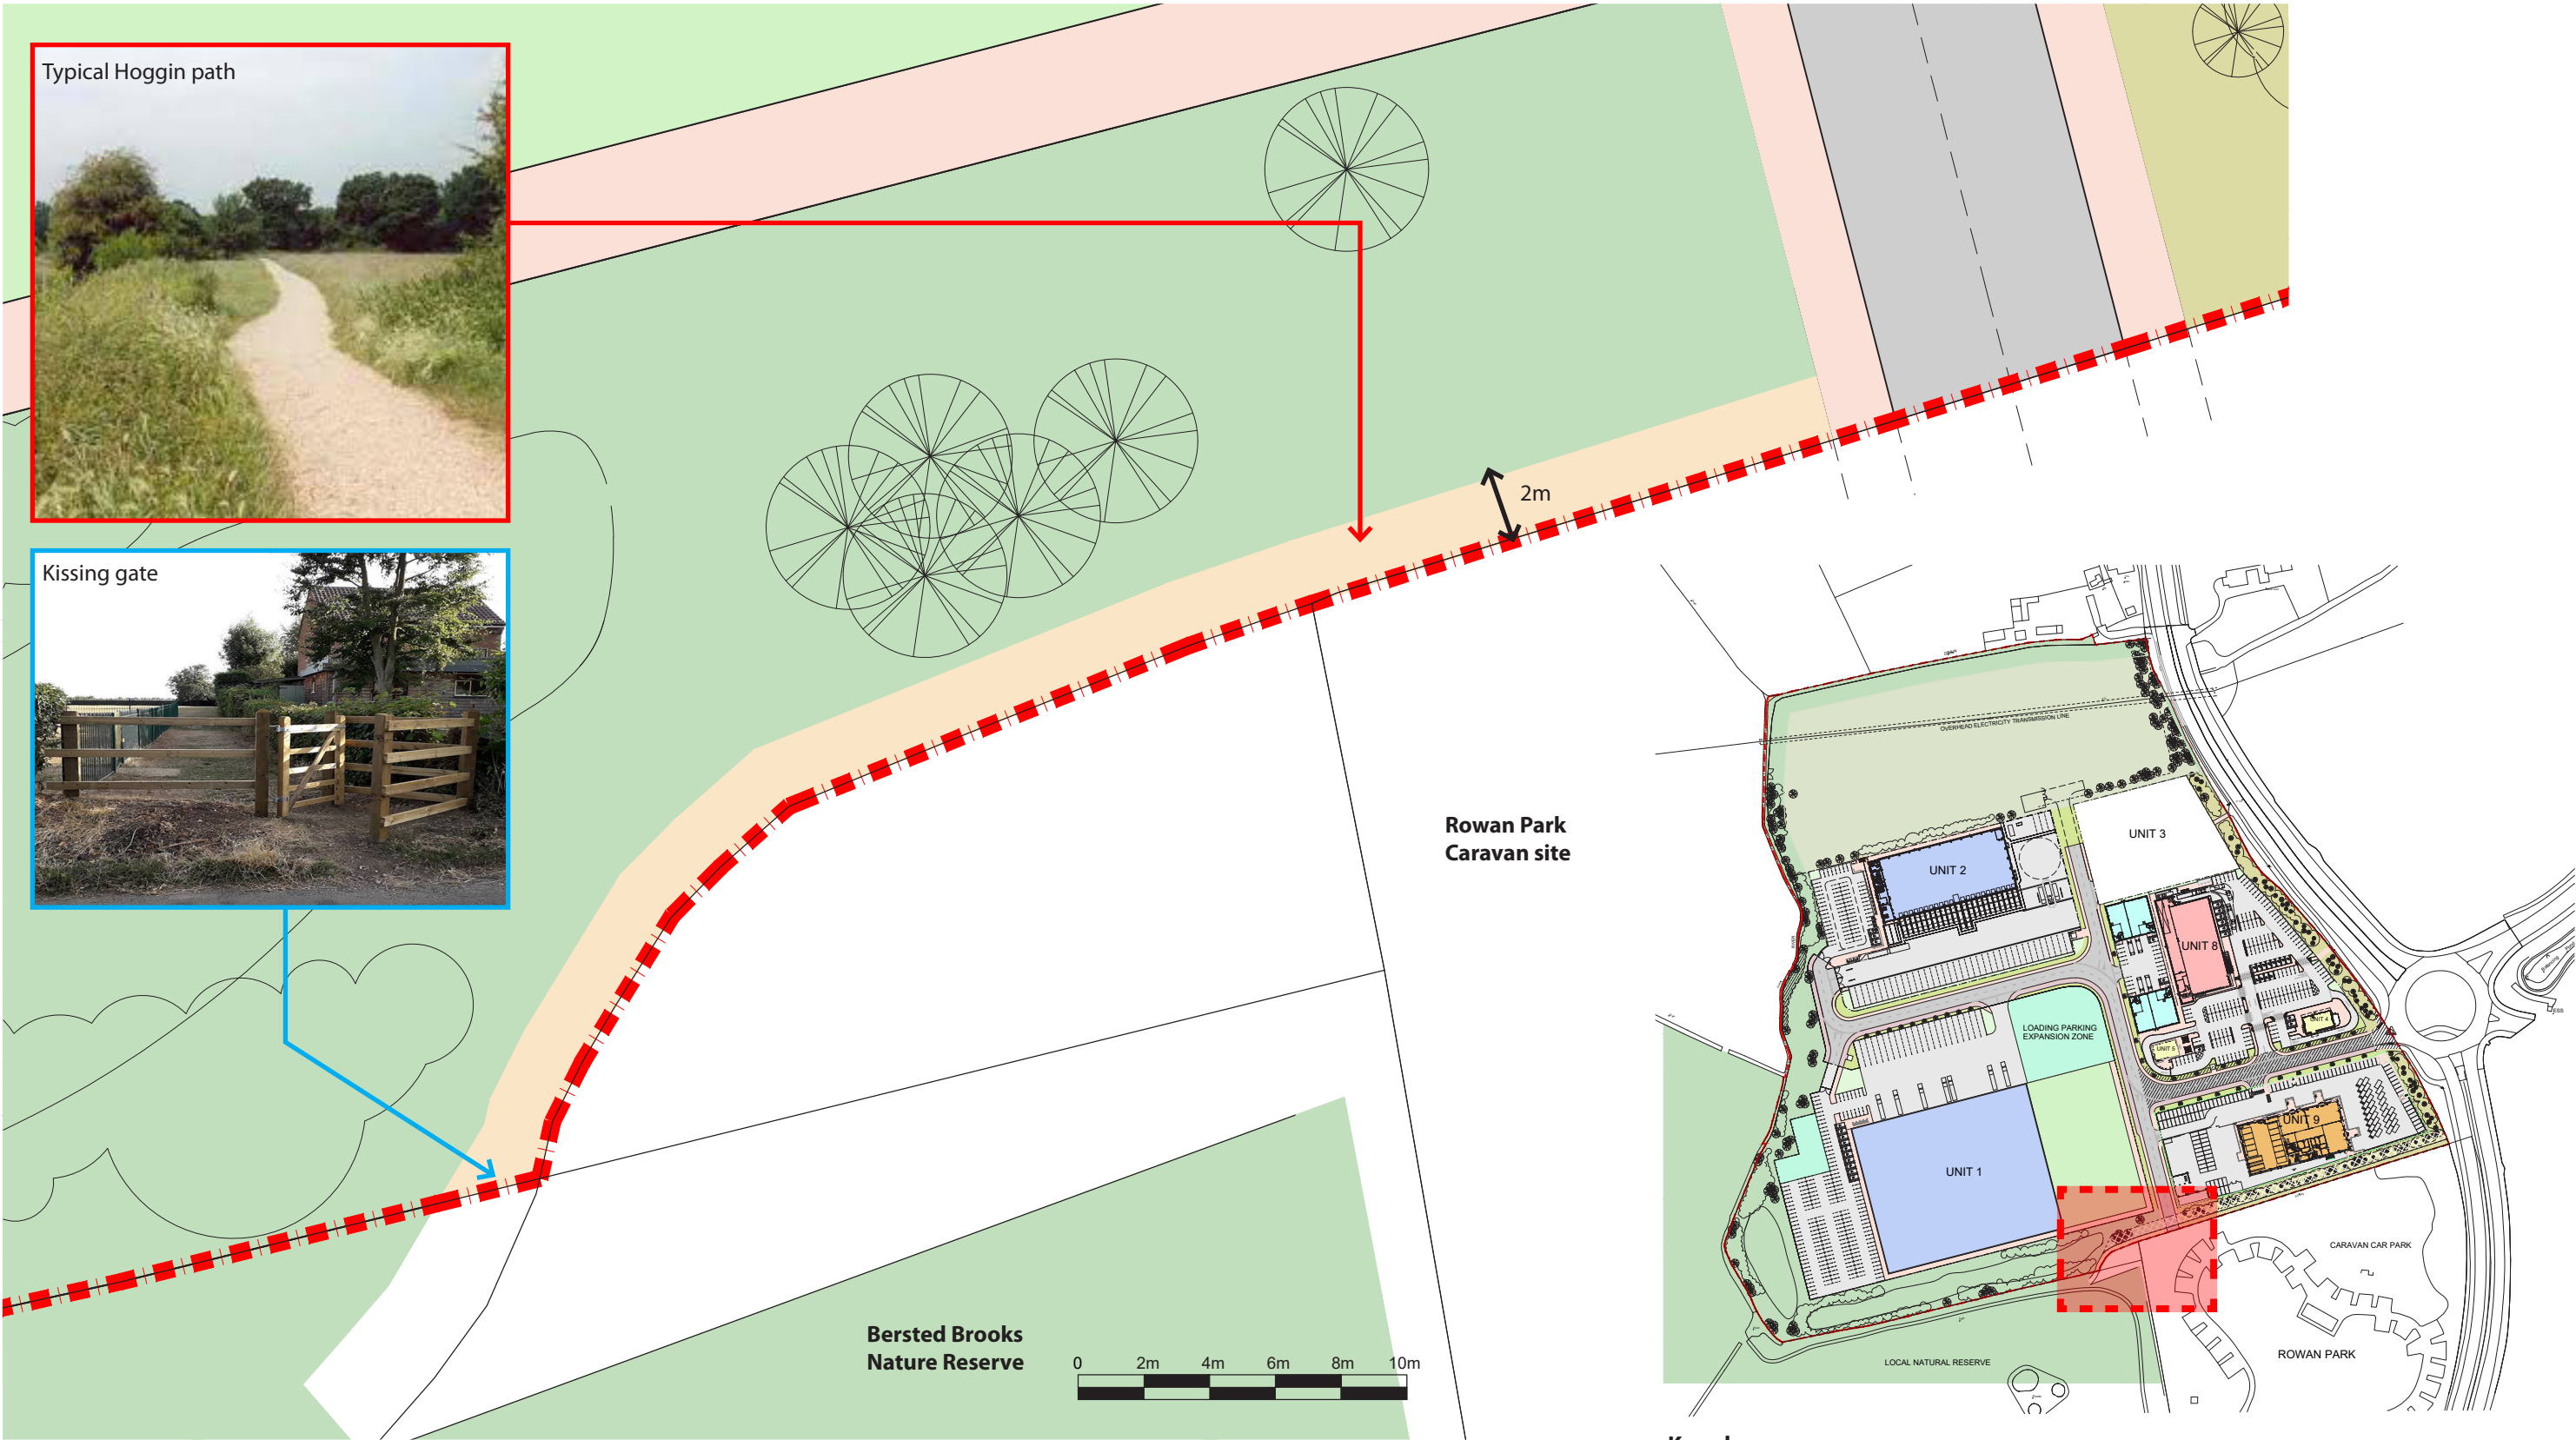

Key plan

Planning Condition discharge - Application BE/135/18/PL

Full application Condition 23 - Pedestrian link to Bersted Brooks Nature Reserve

Typical Path cross section
1:10 @ A3

