




North West

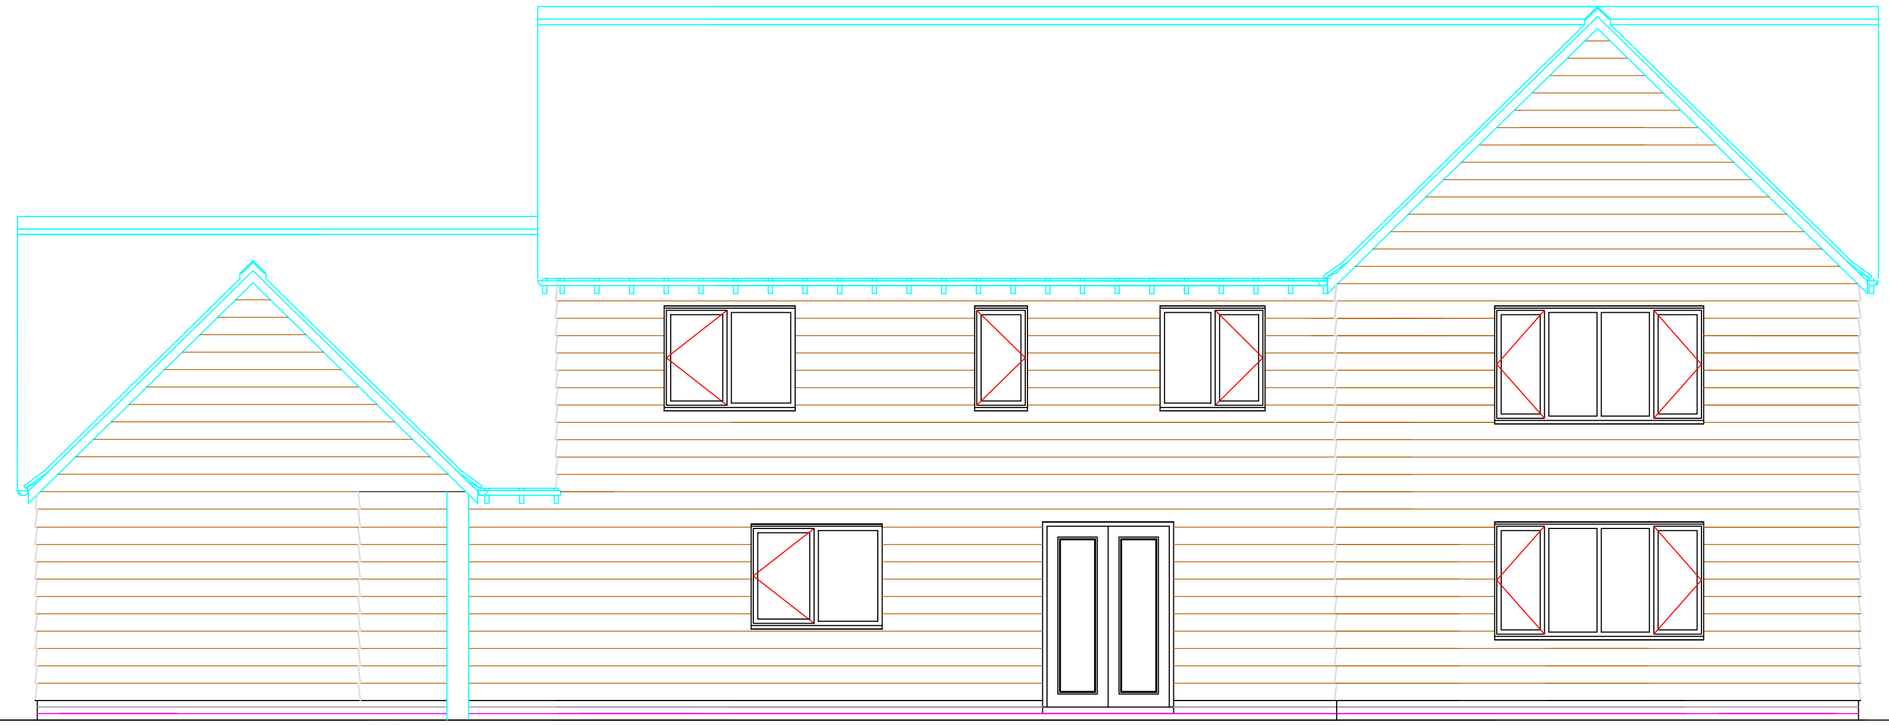

North East

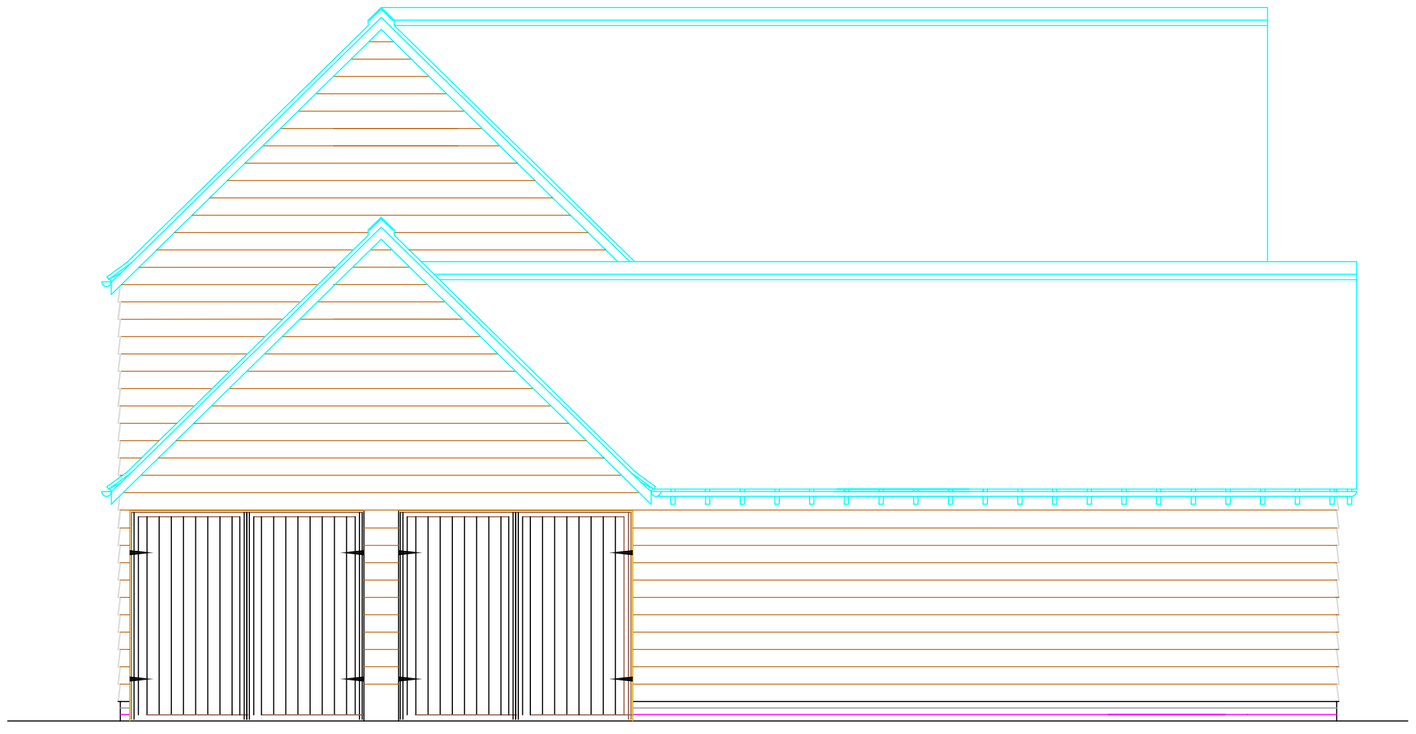

South East

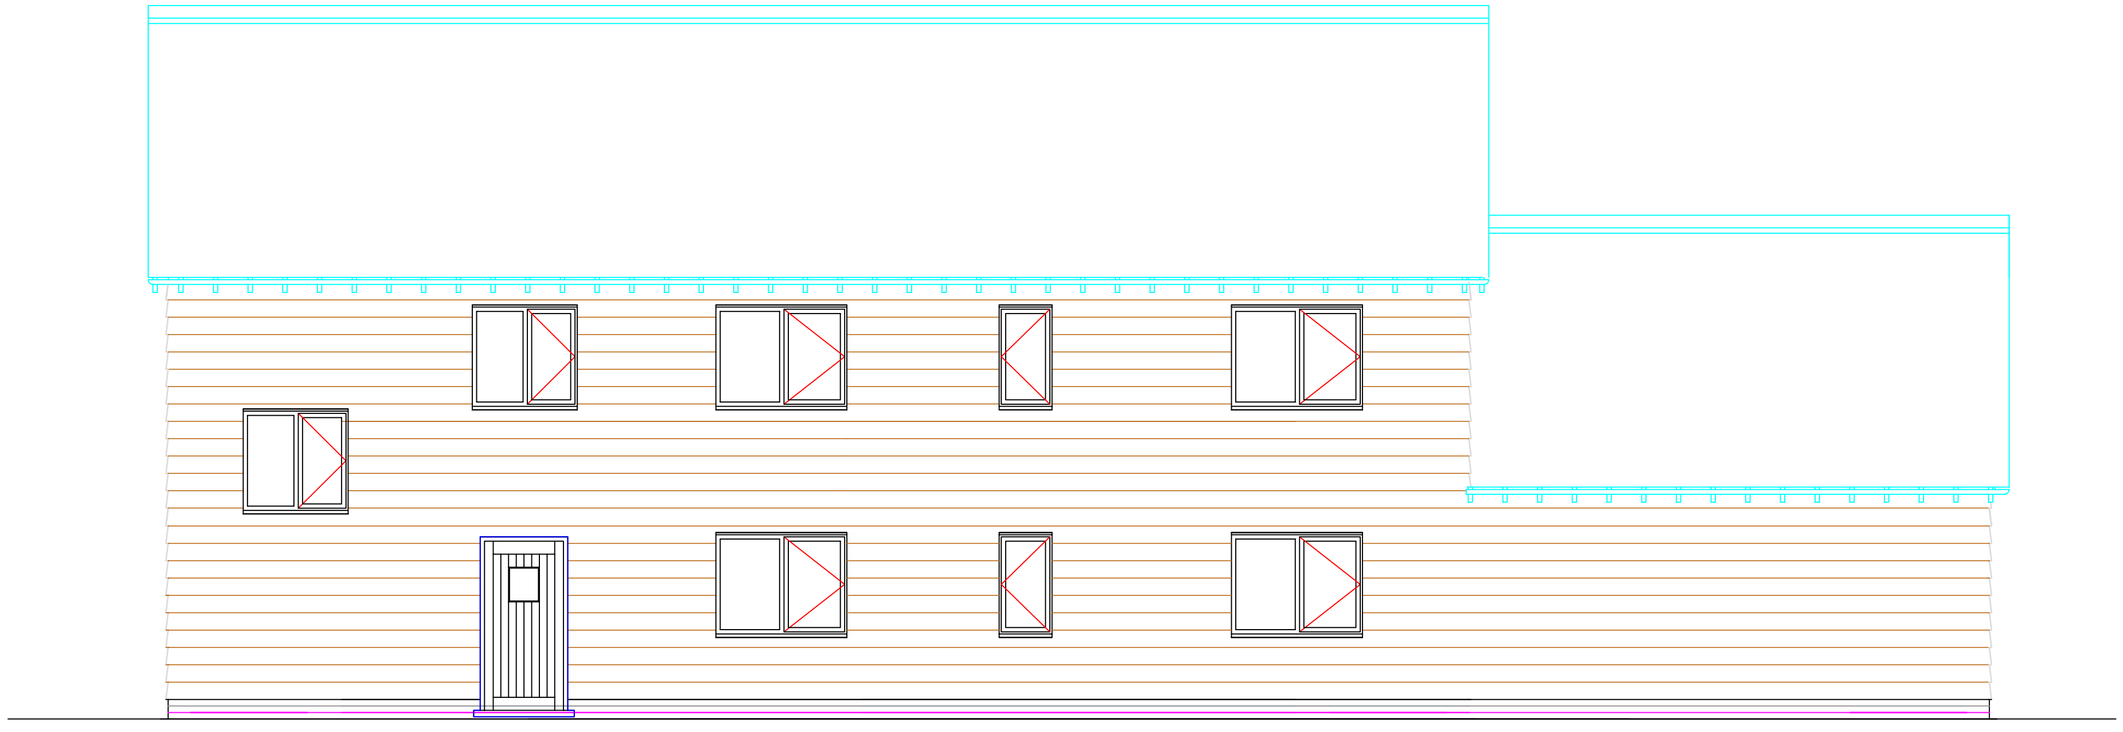

South West - Berry Lane

CLIENT	PROJECT	TITLE	STATUS	DRAWN BY	REVIEWED BY
M. GRAINGER	BERRY LANE NORTH BERSTED	ELEVATIONS	PLANNING	SJ	SJ
			DATE / SCALE	DRAWING NUMBER	
			17.02.11 / 1:50@A1	5A	

STEPHEN JUPP MRTPI
CHARTERED TOWN PLANNER
348 CHICHESTER ROAD, BOGNOR REGIS
West Sussex PO21 5BX
Tel 01243 822113
Email: steve@planning-solutions.co.uk
www.planning-solutions.co.uk

ARUN DISTRICT COUNCIL REC 11/11/11