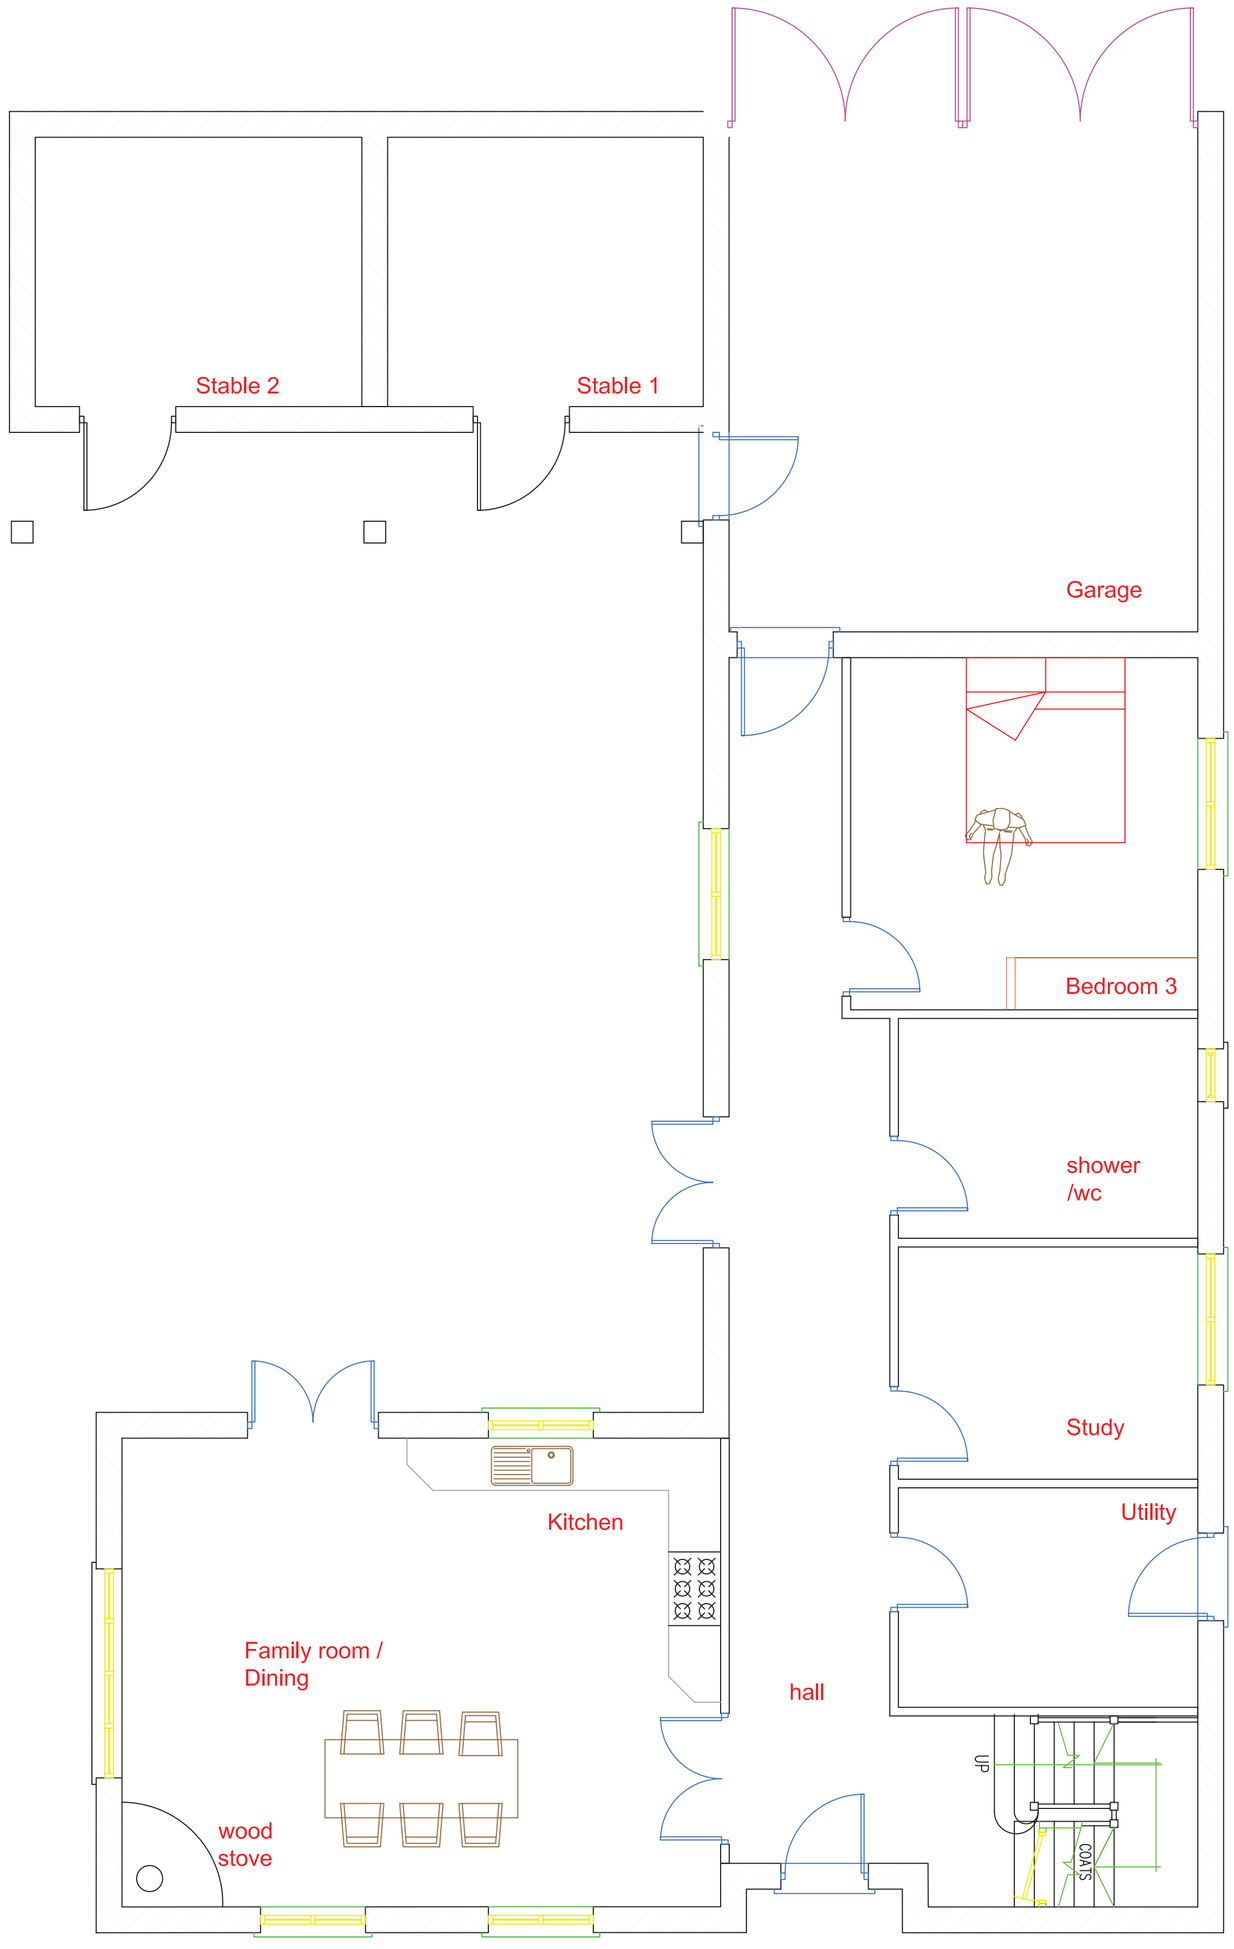


CLIENT: M. GRAINGER

PROJECT: BERRY LANE
NORTH BERSTED

TITLE: GROUND FLOOR

STATUS: PLANNING

DRAWN BY: SJ

REVIEWED BY: SJ

DATE: 23.06.11

SCALE: 1:50@A1

DRAWING NUMBER: 3A

STEPHEN JUPP MRTPI
CHARTERED TOWN PLANNER
348 CHICHESTER ROAD, BOGNOR REGIS
West Sussex PO21 5BX
Tel 01243 822113
Email: steve@planning-solutions.co.uk
www.planning-solutions.co.uk

ARUN DISTRICT COUNCIL BE/113/11/