
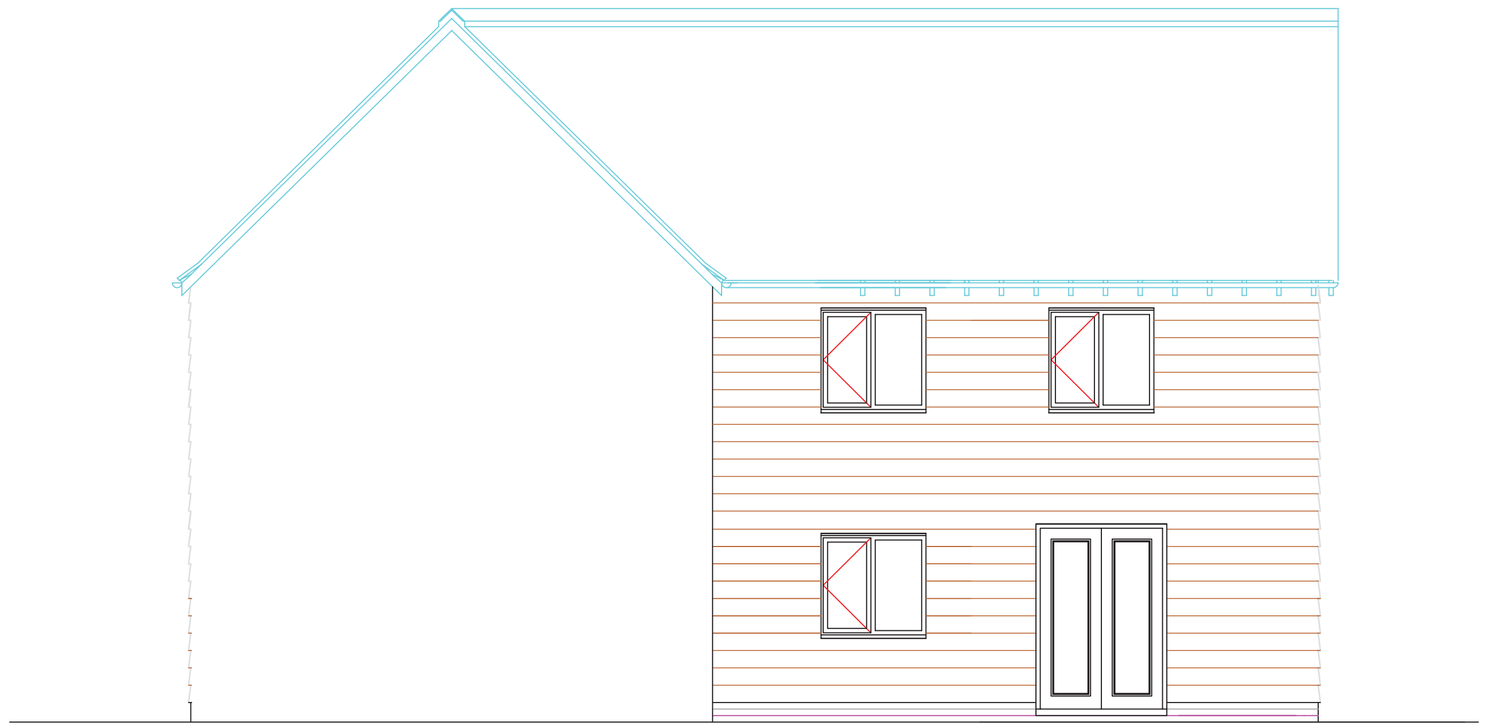


Inward Facing South East

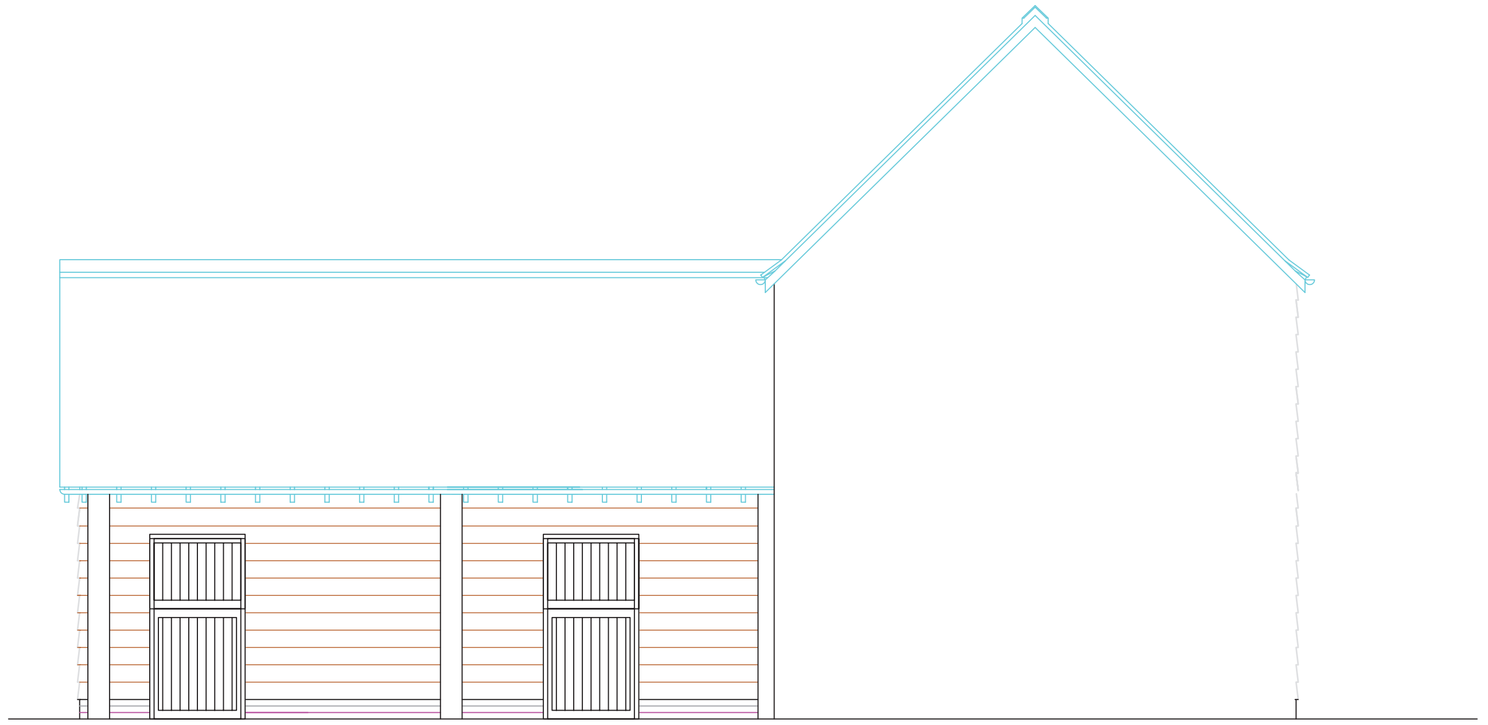

Inward Facing North West

CLIENT
M. GRAINGER

PROJECT
BERRY LANE
NORTH BERSTED

TITLE
RETURN
ELEVATIONS

STATUS
PLANNING

DRAWN BY SJ
REVIEWED BY SJ

DATE 16.09.11
SCALE 1:50@A1

DRAWING NUMBER 6

STEPHEN JUPP MRTPI
CHARTERED TOWN PLANNER
348 CHICHESTER ROAD, BOGNOR REGIS
West Sussex PO21 5BX
Tel 01243 822113
Email: steve@planning-solutions.co.uk
www.planning-solutions.co.uk

ARUN DISTRICT COUNCIL BE/131/17